OBSERVED REFERENCE POINTS DERIVED FROM THE CAN-NET VRS NETWORK GPS OBSERVATIONS ON NCC HORIZONTAL CONTROL MONUMENTS 19773035 AND 19680191, CENTRAL MERIDIAN, 76° 30' WEST LONGITUDE MTM ZONE 9, NAD83 (ORIGINAL).
COORDINATES TO URBAN ACCURACY PER SEC 14(2) OF O.REG. 216/10

ORP ID	NORTHING	EASTING
(X)	3016034.62	349050.34
(Y)	3016948.05	349127.30

COORDINATES CANNOT, IN THEMSELVES, BE USED TO RE-ESTABLISH CORNERS OR BOUNDARIES SHOWN ON THIS PLAN.

APPROVED UNDER SECTION 51 OF THE PLANNING ACT BY THE CITY OF OTTAWA THIS 13 DAY OF October 20 21

STEPHEN WILLIS, MCIP, RPP, GENERAL MANAGER
PLANNING, INFRASTRUCTURE AND ECONOMIC DEVELOPMENT DEPARTMENT, CITY OF OTTAWA

PLAN 4M- 1687

I CERTIFY THAT THIS PLAN IS REGISTERED IN THE LAND REGISTRY OFFICE FOR THE LAND TITLES DIVISION OF OTTAWA-CARLETON No.4 AT 13:58 O'CLOCK ON THE 26 DAY OF October 20 21 AND ENTERED IN THE PARCEL REGISTER FOR PROPERTY IDENTIFIER 04487-3086 AND 04487-2611 AND THE REQUIRED CONSENTS ARE REGISTERED AS PLAN DOCUMENT NUMBER OC-2415171.

REPRESENTATIVE FOR LAND REGISTRAR

THIS PLAN COMPRISES PART OF PIN 04487-2611 AND PART OF PIN 04487-3086.

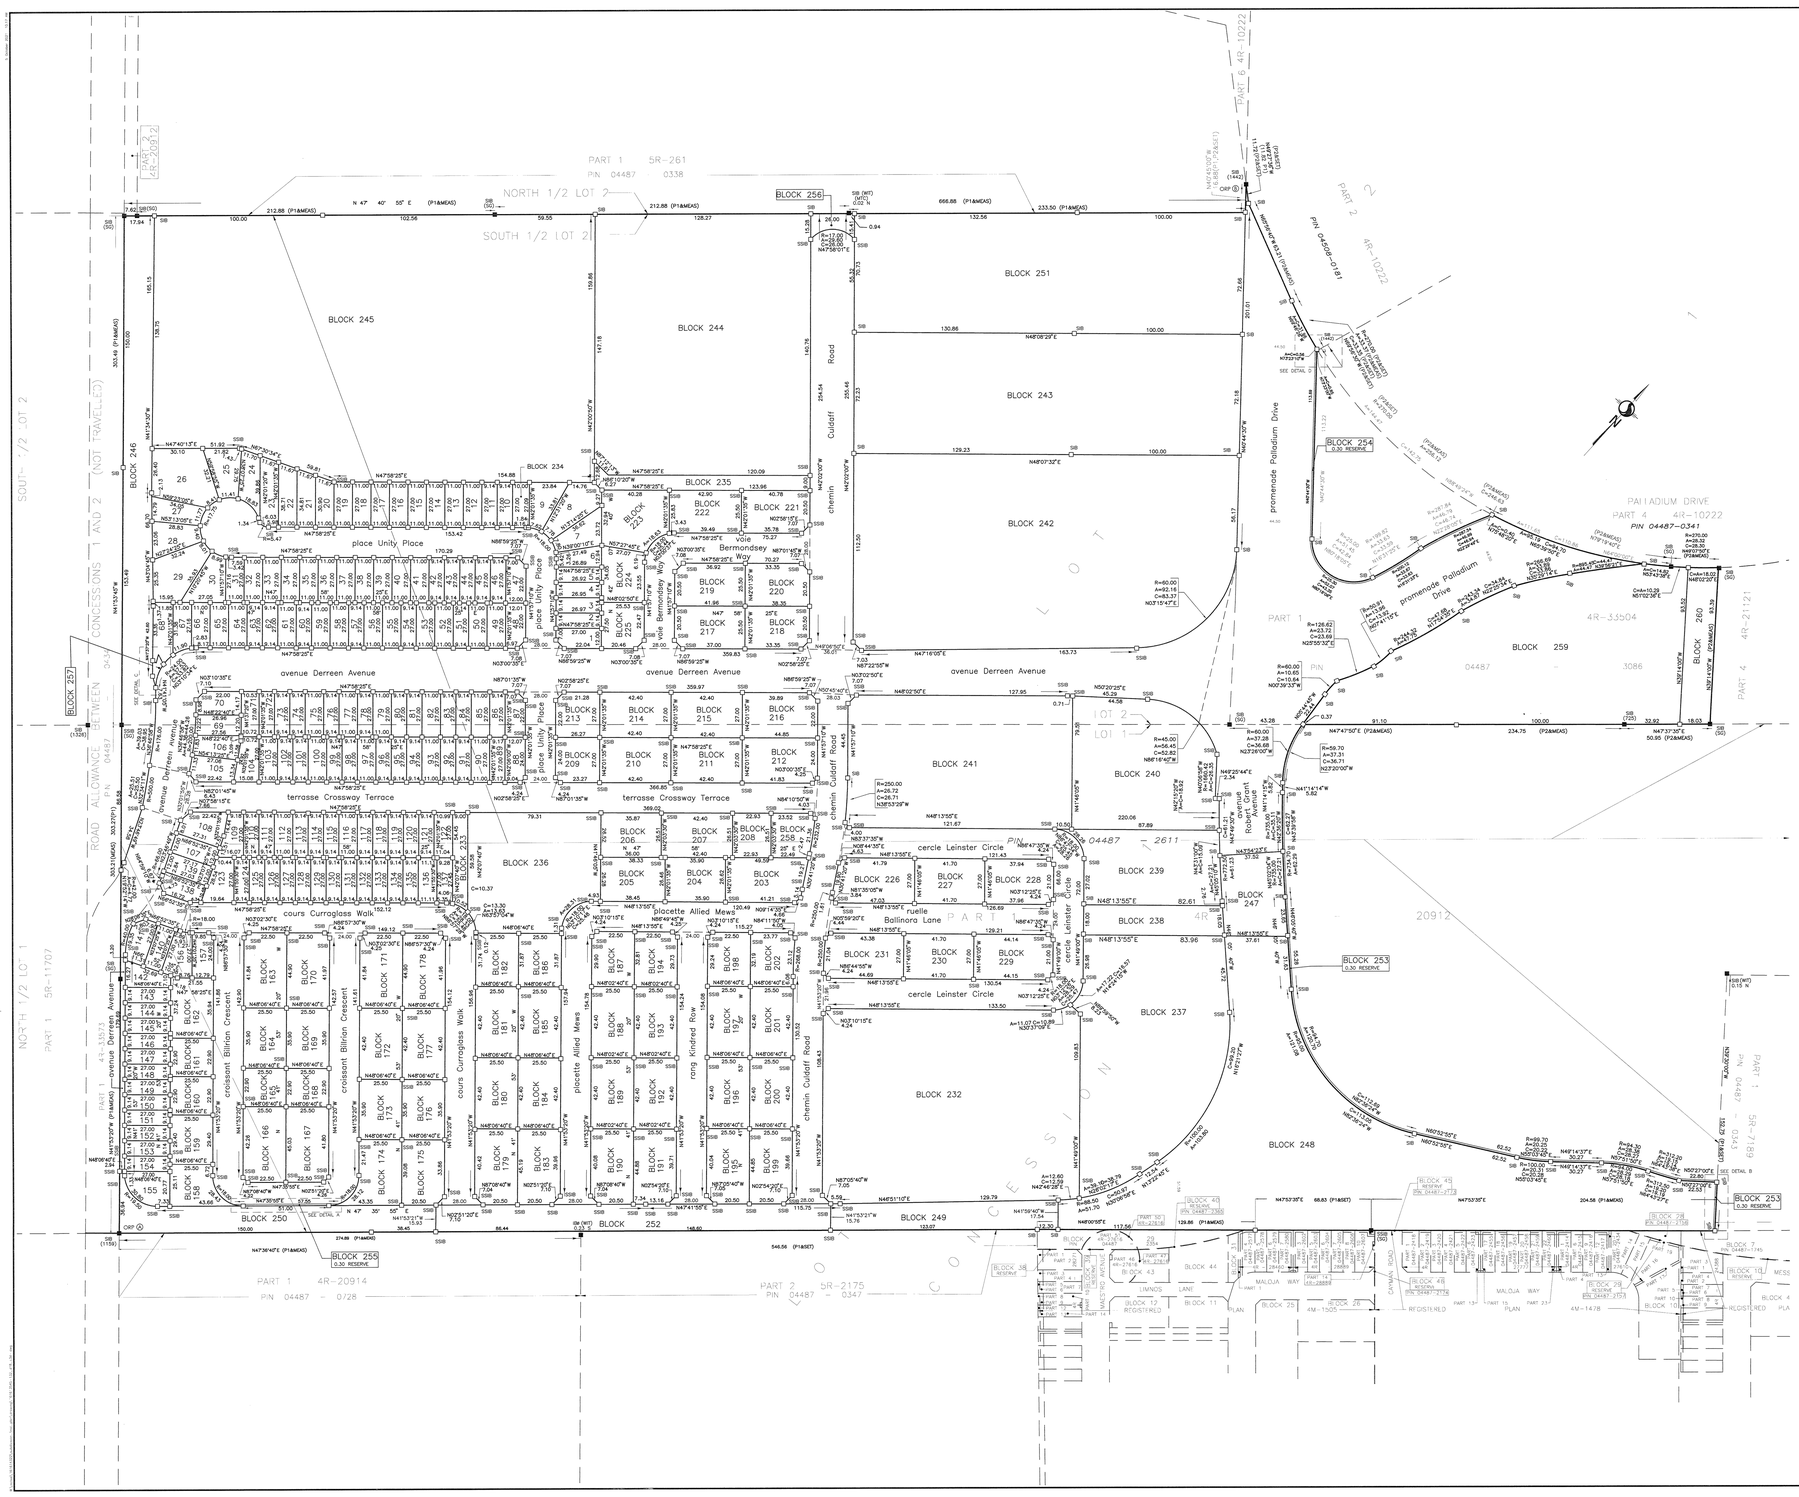
BLOCK 245
BLOCK 244
BLOCK 251
BLOCK 243
BLOCK 242
BLOCK 241
BLOCK 240
BLOCK 239
BLOCK 238
BLOCK 237
BLOCK 236
BLOCK 232
BLOCK 248
BLOCK 249
BLOCK 250
BLOCK 252
BLOCK 253
BLOCK 254
BLOCK 255
BLOCK 256
BLOCK 257
BLOCK 259
BLOCK 260
BLOCK 247
place Unity Place
avenue Derreen Avenue
terrasse Crossway Terrace
cours Curraglass Walk
placette Allied Mews
croissant Bilirian Crescent
rang Kindred Row
ruelle Ballinora Lane
cercle Leinster Circle
promenade Palladium Drive
PALLADIUM DRIVE
chemin Culdoff Road
voie Bermondsey Way
NORTH 1/2 LOT 2
SOUTH 1/2 LOT 2
NORTH 1/2 LOT 1
SOUTH 1/2 LOT 1
CONCESSIONS 1 AND 2 (NOT TRAVELLED)
ROAD ALLOWANCE BETWEEN 2 AND 3
CONCESSION 1
PART 1 5R-261 PIN 04487 0338
PART 1 4R-20914 PIN 04487 0728
PART 2 5R-2175 PIN 04487 0347
PIN 04487 - 2611
PIN 04487 - 3086
PIN 04487-0341
PART 4 4R-10222
PART 2 4R-10222
PART 1 4R-20912
PART 1 4R-21121
PART 1 5R-7189
PART 1 5R-11767
PART 1 43-35573
PART 2 4R-20912
PART 2 2R-20912
PART 1 4R-3504
PART 1 4M-1505
PART 1 4M-1478
PART 1 4M-1687
PART 1 4M-1687
PART 1 4M-1687