


Legend

- EXISTING GROUND ELEVATIONS
- EXISTING WATERMAIN
- EXISTING VALVE AND VALVE BOX
- EXISTING VALVE CHAMBER
- EXISTING REDUCER
- EXISTING REE HYDRANT
- EXISTING SANITARY AIR AND SEWER
- EXISTING STORM AIR AND SEWER
- EXISTING CATCHBASIN MANHOLE
- EXISTING CATCHBASIN
- EXISTING GASMAIN
- EXISTING BILL LINE
- EXISTING ROGERS
- EXISTING OVERHEAD WIRES
- EXISTING UNDERGROUND HYDRO
- EXISTING TOP OF SLOPE
- EXISTING EDGE OF GRAVEL
- EXISTING DITCH CENTERLINE
- EXISTING EDGE OF ASPHALT
- EXISTING CROWN OF ROAD
- EXISTING GAS LOCATION
- EXISTING SCHEDULE LOCATION
- EXISTING TEST PIT LOCATION
- EXISTING UTILITY POLE LOCATION
- EXISTING ROAD CULVERT LOCATION
- EXISTING GAS VALVE
- EXISTING HYDRO TRANSFORMER
- EXISTING BOLLARD

Notes

- ELEVATION NOTES
- ELEVATIONS SHOWN ARE GEODETIC AND ARE REFERRED TO THE CGVD28 GEODETIC DATUM.
 - IT IS THE RESPONSIBILITY OF THE USER OF THIS INFORMATION TO VERIFY THAT THE JOB BENCHMARK HAS NOT BEEN ALTERED OR DISTURBED AND THAT ITS RELATIVE ELEVATION AND DESCRIPTION AGREES WITH THE INFORMATION SHOWN ON THIS DRAWING.
- BEARINGS ARE GRID, DERIVED FROM CAN-NET 2016 REAL TIME NETWORK GPS OBSERVATIONS, MTM ZONE 9 (78°30' WEST LONGITUDE) NAD-83 (GRS85/2010).

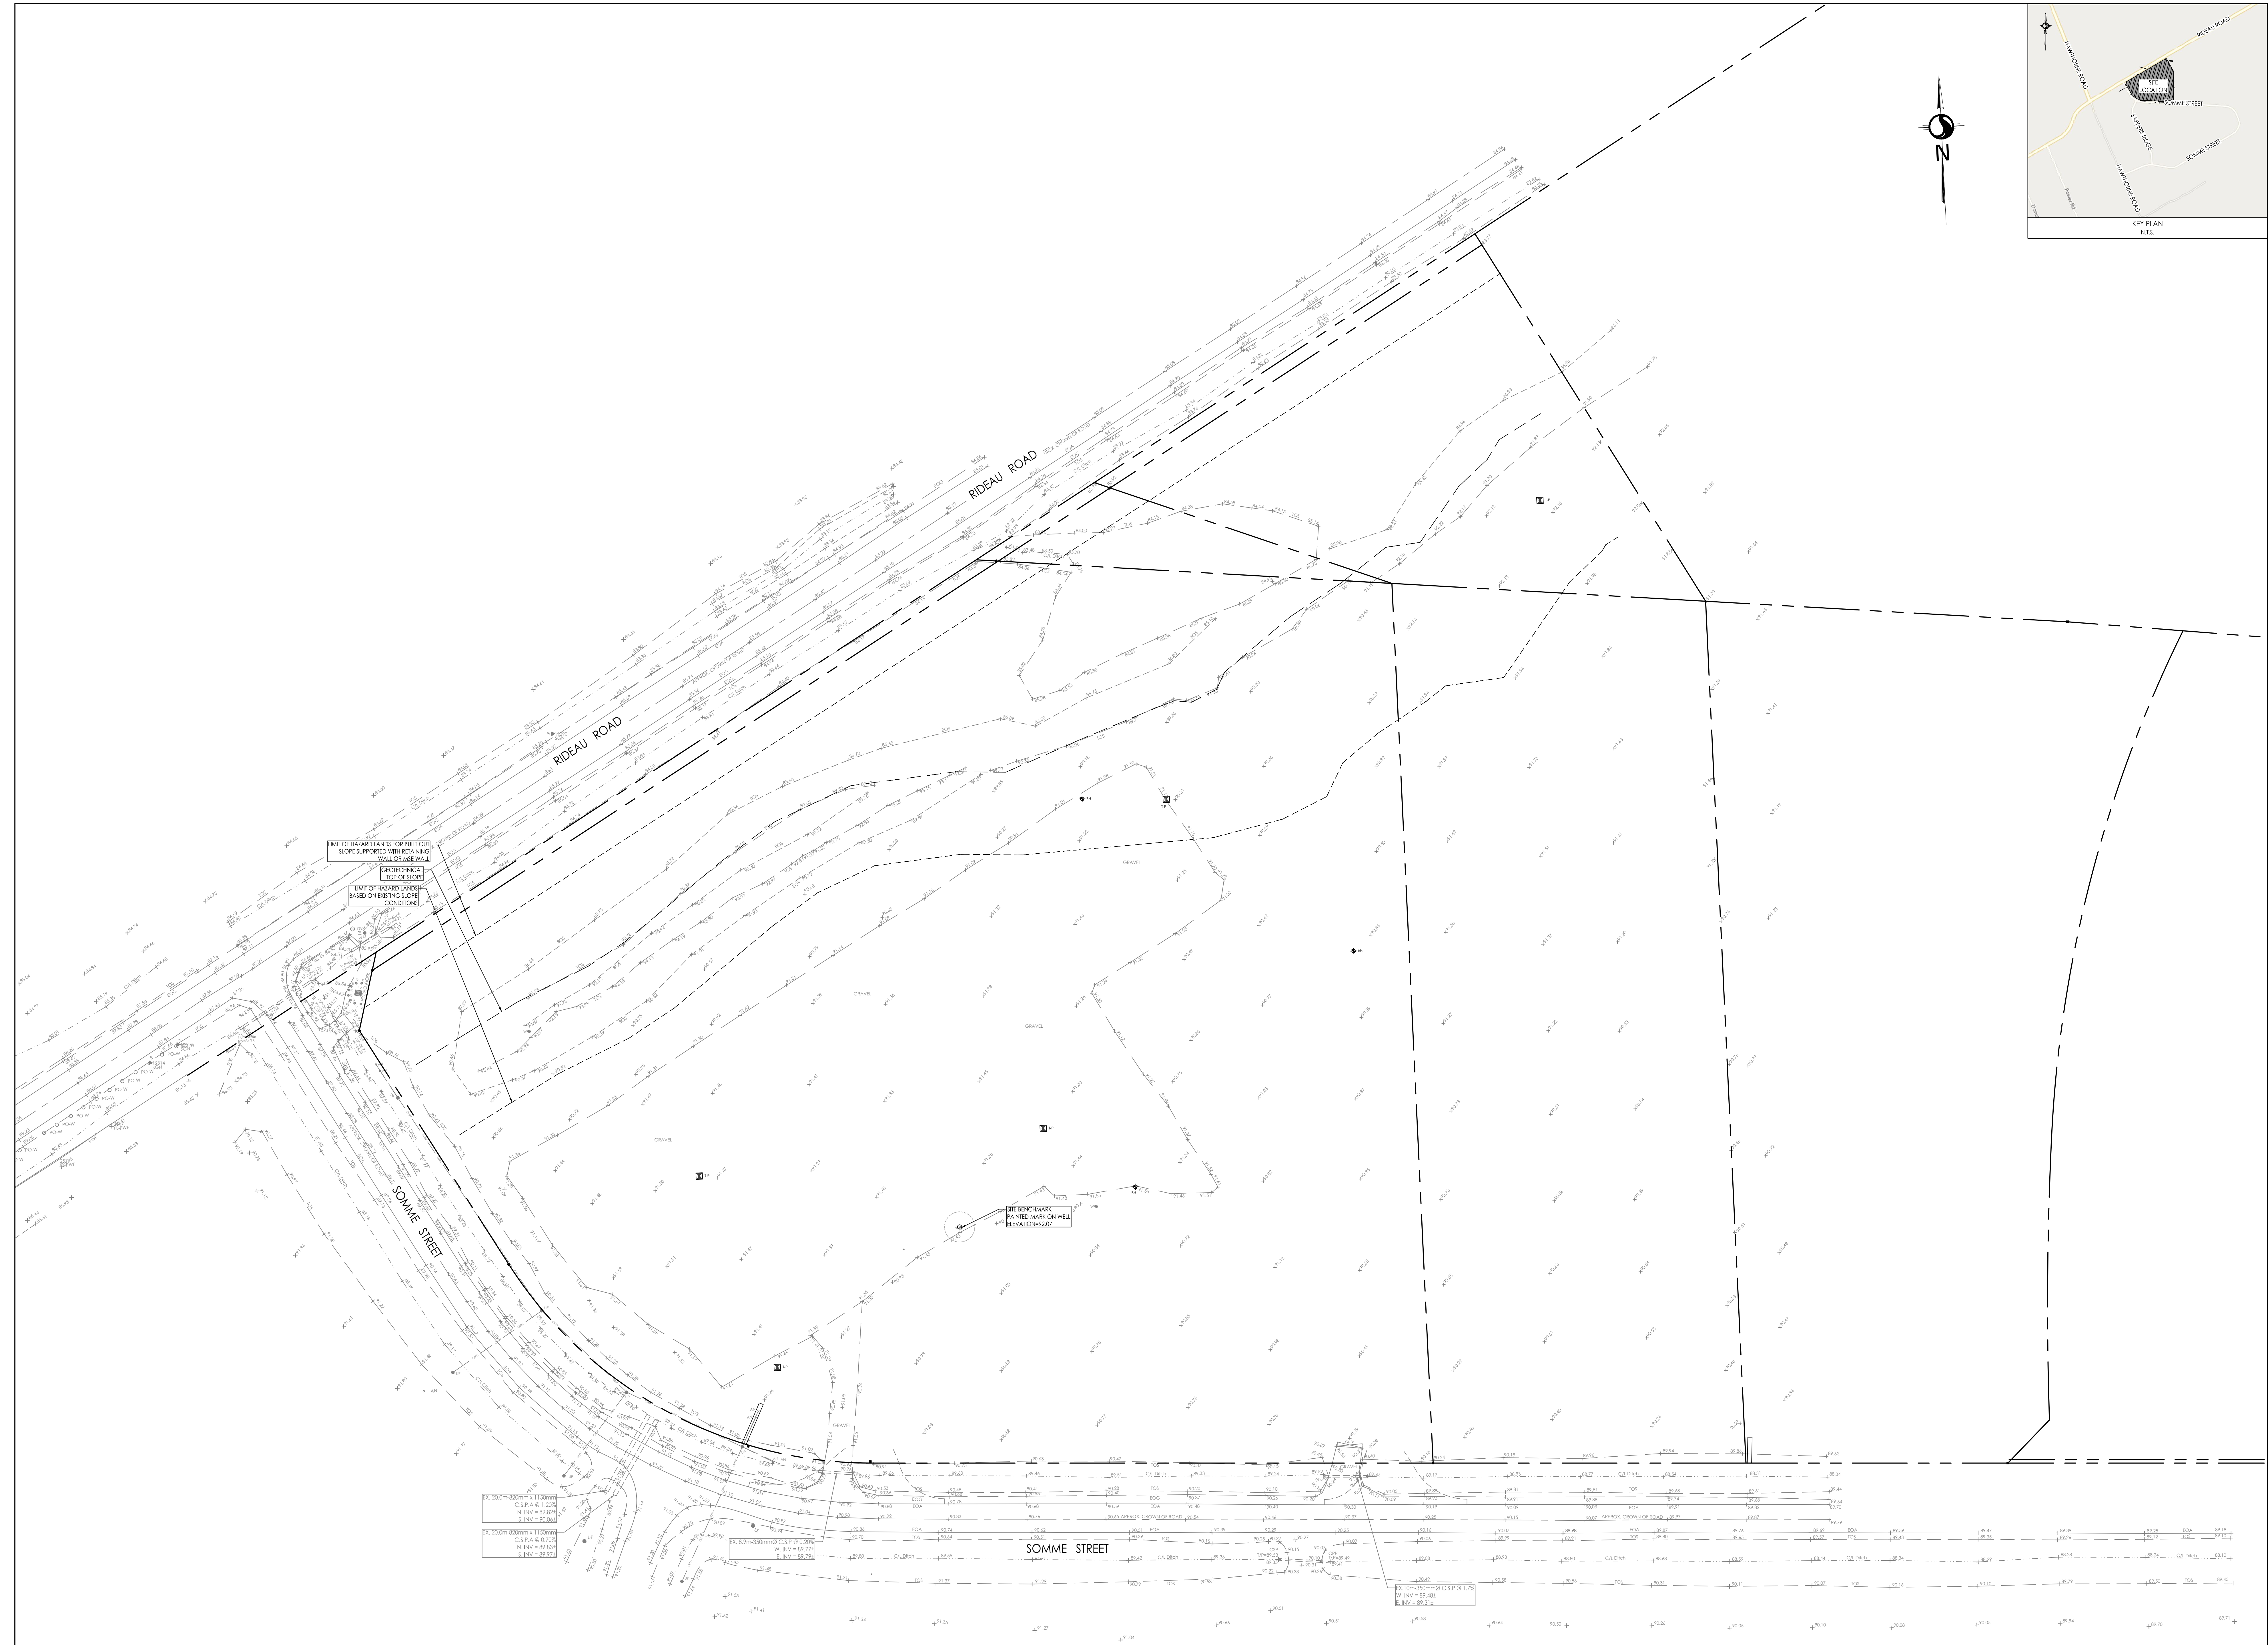

2	REVISED PER SEE PLAN AND CITY COMMENTS	MJS	PM	26.09.04
1	REVISED PER CITY COMMENTS	MJS	PM	26.04.07
0	ISSUED FOR REVIEW	MJS	PM	25.08.02
Revision		By	App'd	YYMMDD
File Name: 16402138.DWG		MJS	DT	MJS
Permit-Seal		Dwn	CHK'd	Diagn
				YYMMDD



Client/Project
W.O. Stinson & Son Ltd.

VEHICLE YARD SERVICE BUILDING
301 SOMME STREET
OTTAWA, ON, CANADA

Title
EXISTING CONDITIONS PLAN

Project No. 16402138	Scale 1:500	0 5 10 25m
Drawing No. EX-1	Sheet	Revision
		2 of 9