




INLET DETAILS

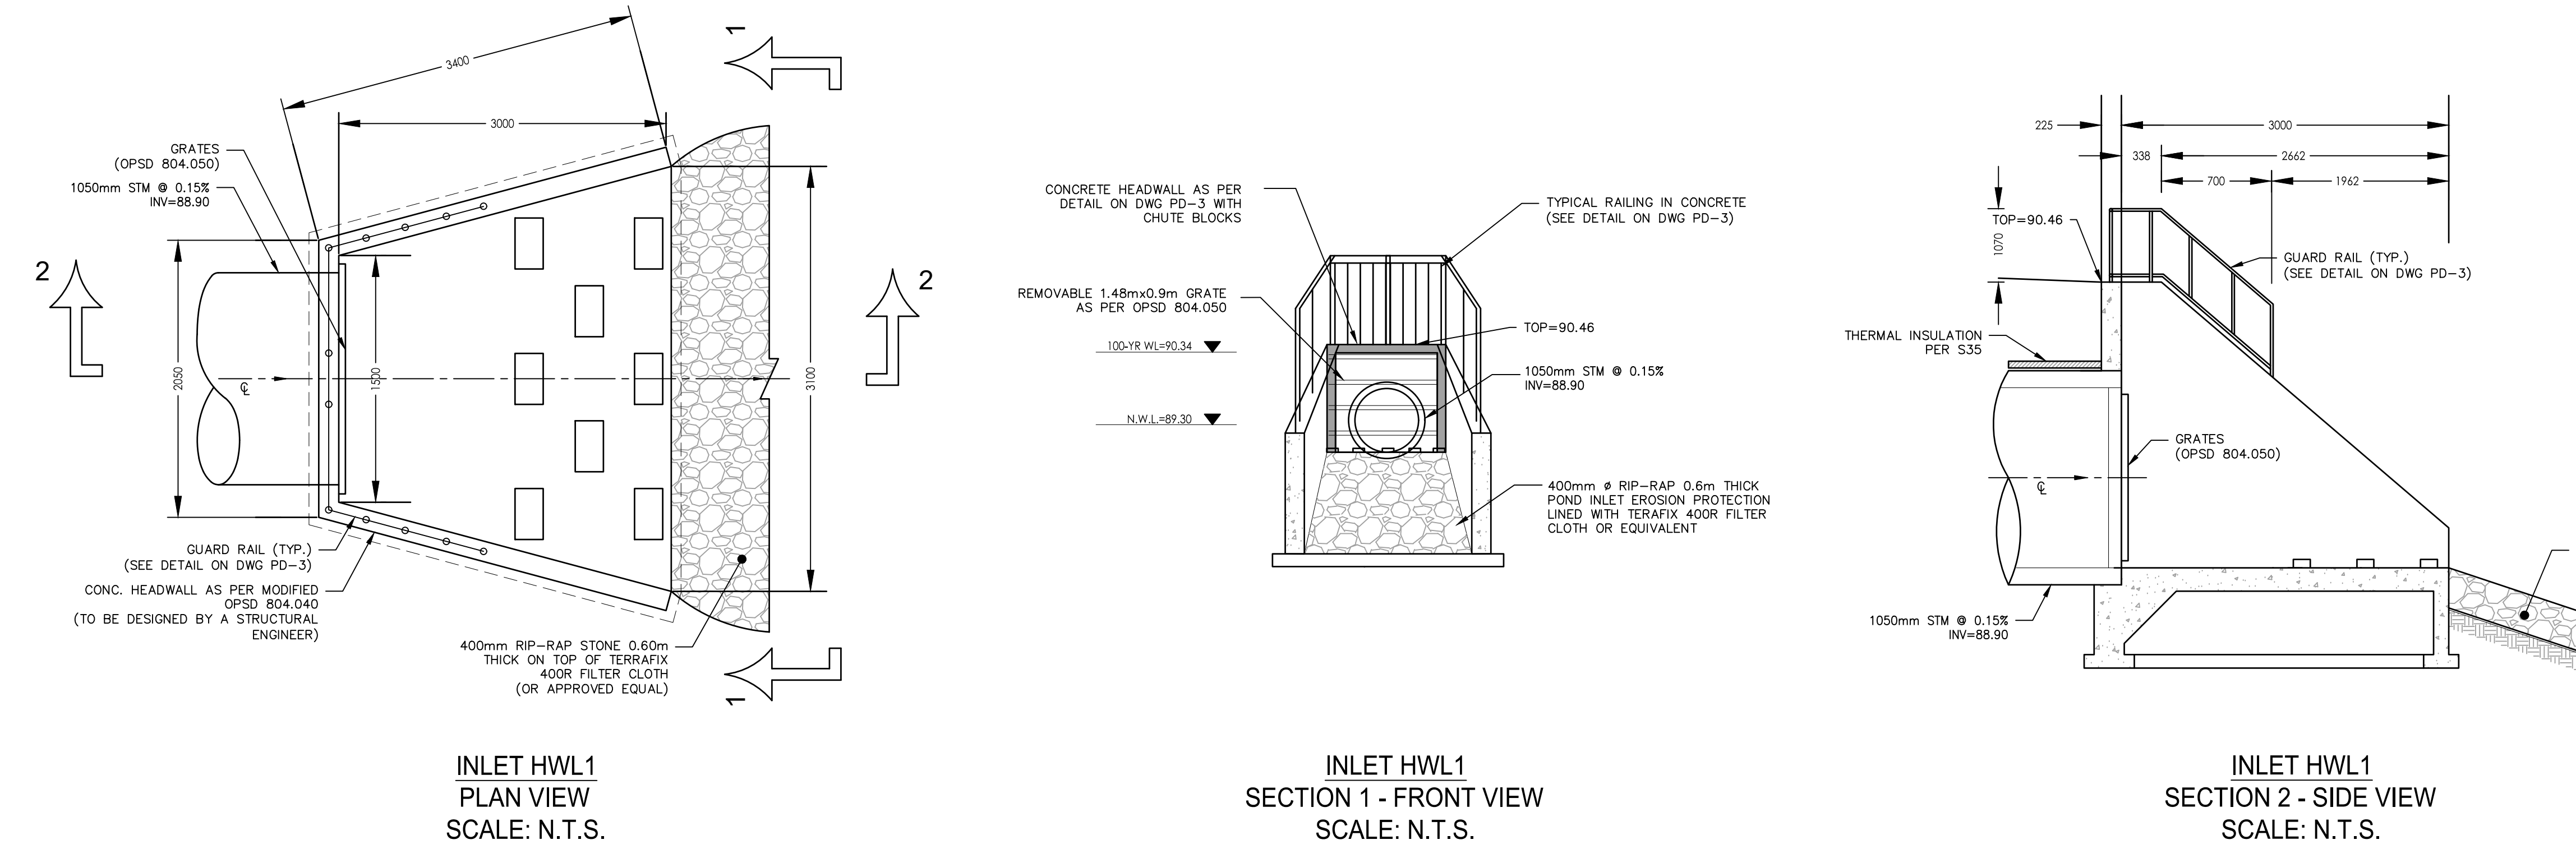

OUTLET DETAILS

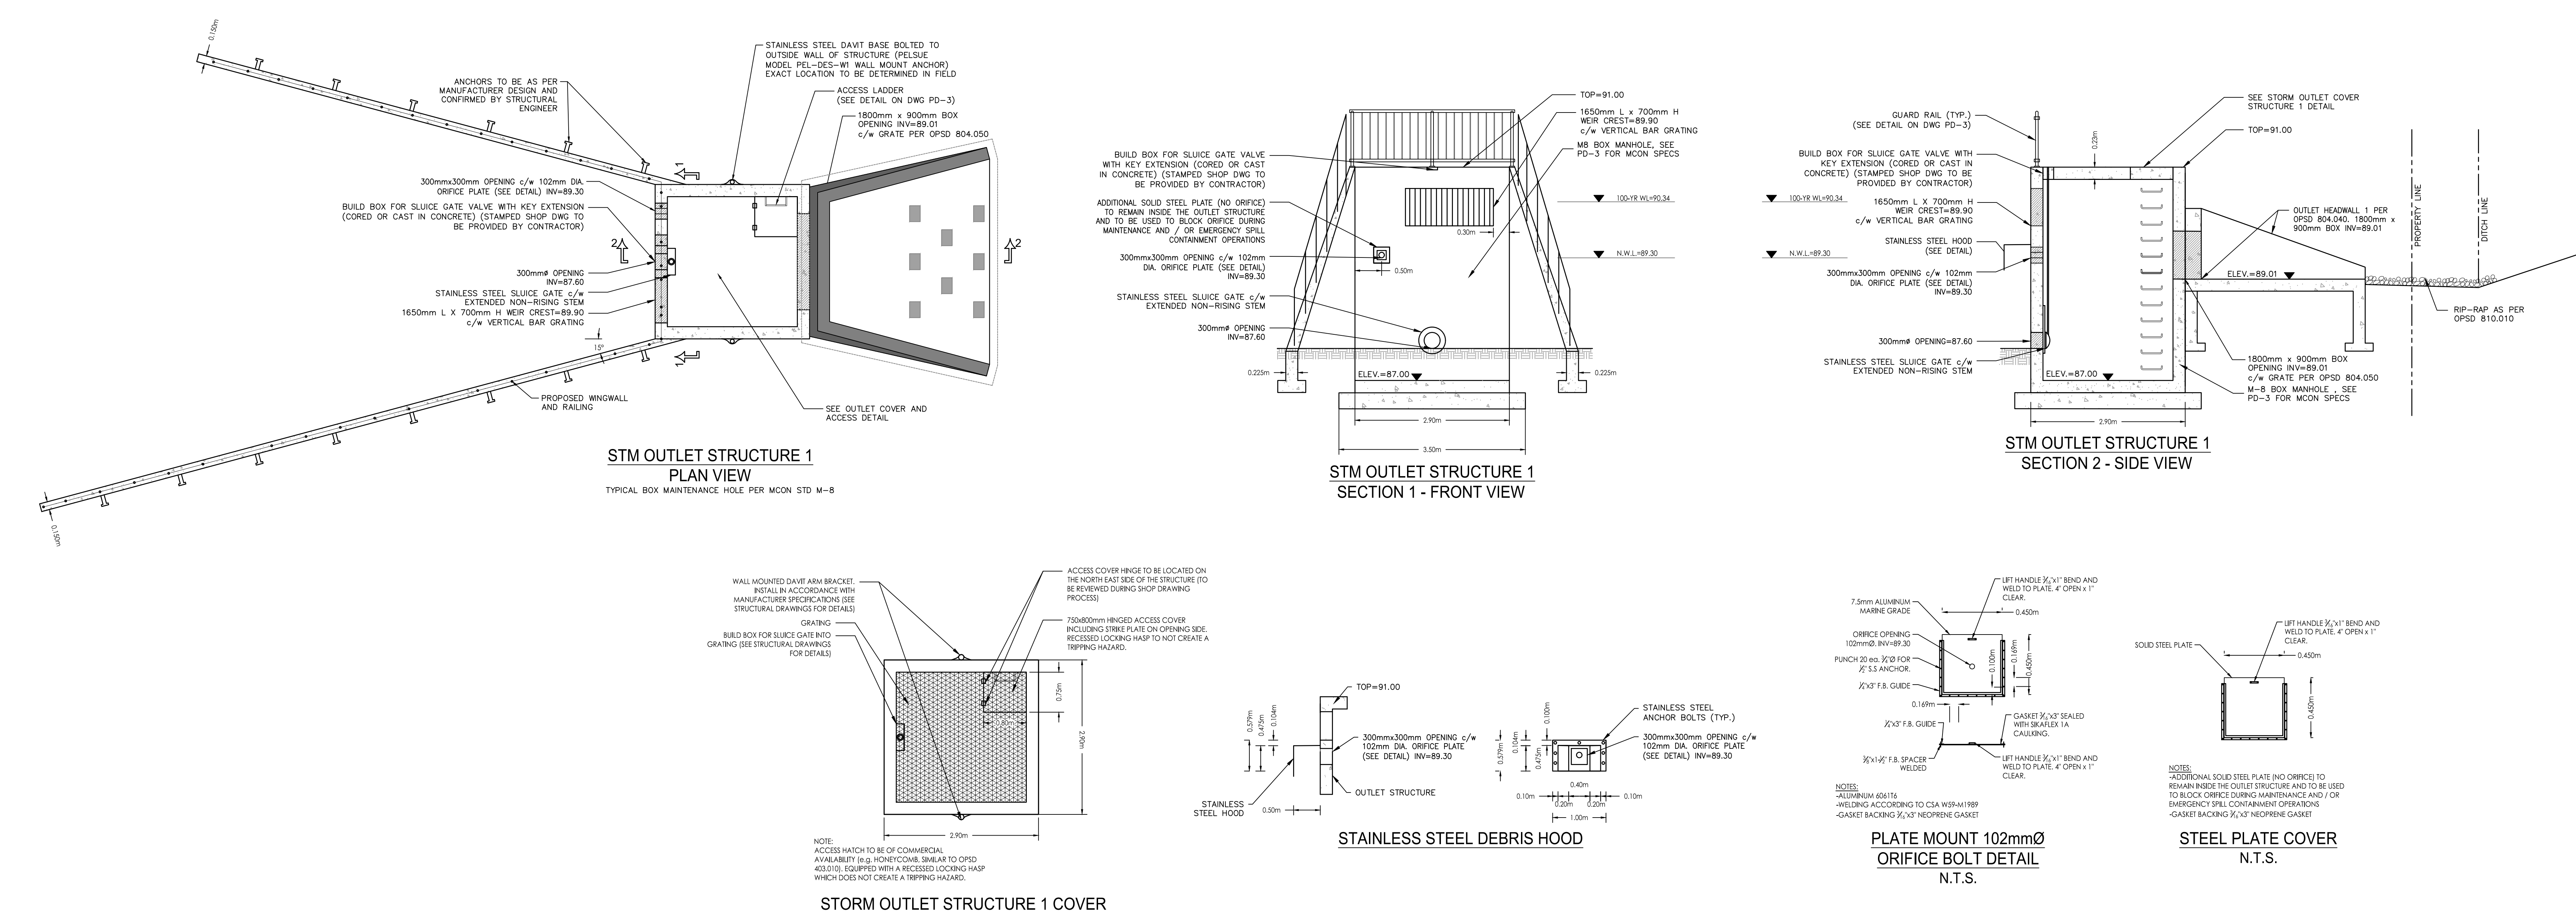

DRAW DOWN STRUCTURE DETAILS

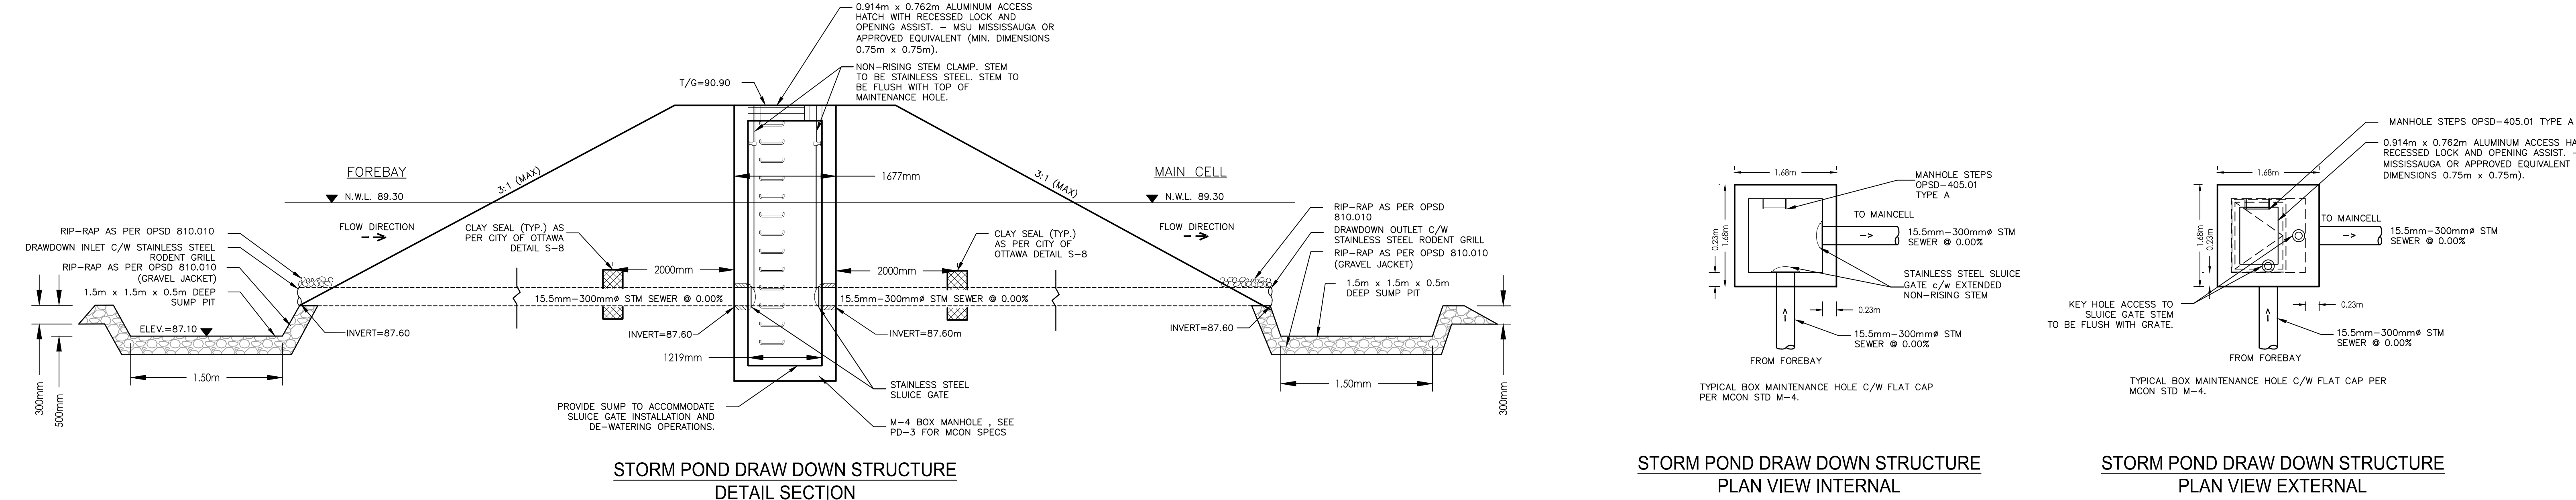

Legend

Notes

REVISED PER SEE PLAN AND CITY COMMENTS	MJS	PM	26.09.04	
REVISED PER CITY COMMENTS	MJS	PM	26.04.09	
ISSUED FOR REVIEW	MJS	PM	25.08.02	
Revision		By	App'd	YY.MM.DD
File Name: 16402138.DWG	MJS	DT	MJS	25.07.03
	Dwn:	CHK'd	Dsgn:	YY.MM.DD

Permit-Seal



Client/Project
W.O. Stinson & Son Ltd.

VEHICLE YARD SERVICE BUILDING
301 SOMME STREET
OTTAWA, ON, CANADA

Title
POND DETAILS

Project No.	Scale	0 5 10 20m
16402138	1:500	
Drawing No.	Sheet	Revision
PD-2		8 of 9