




202
PUMP STATION
INLET 1

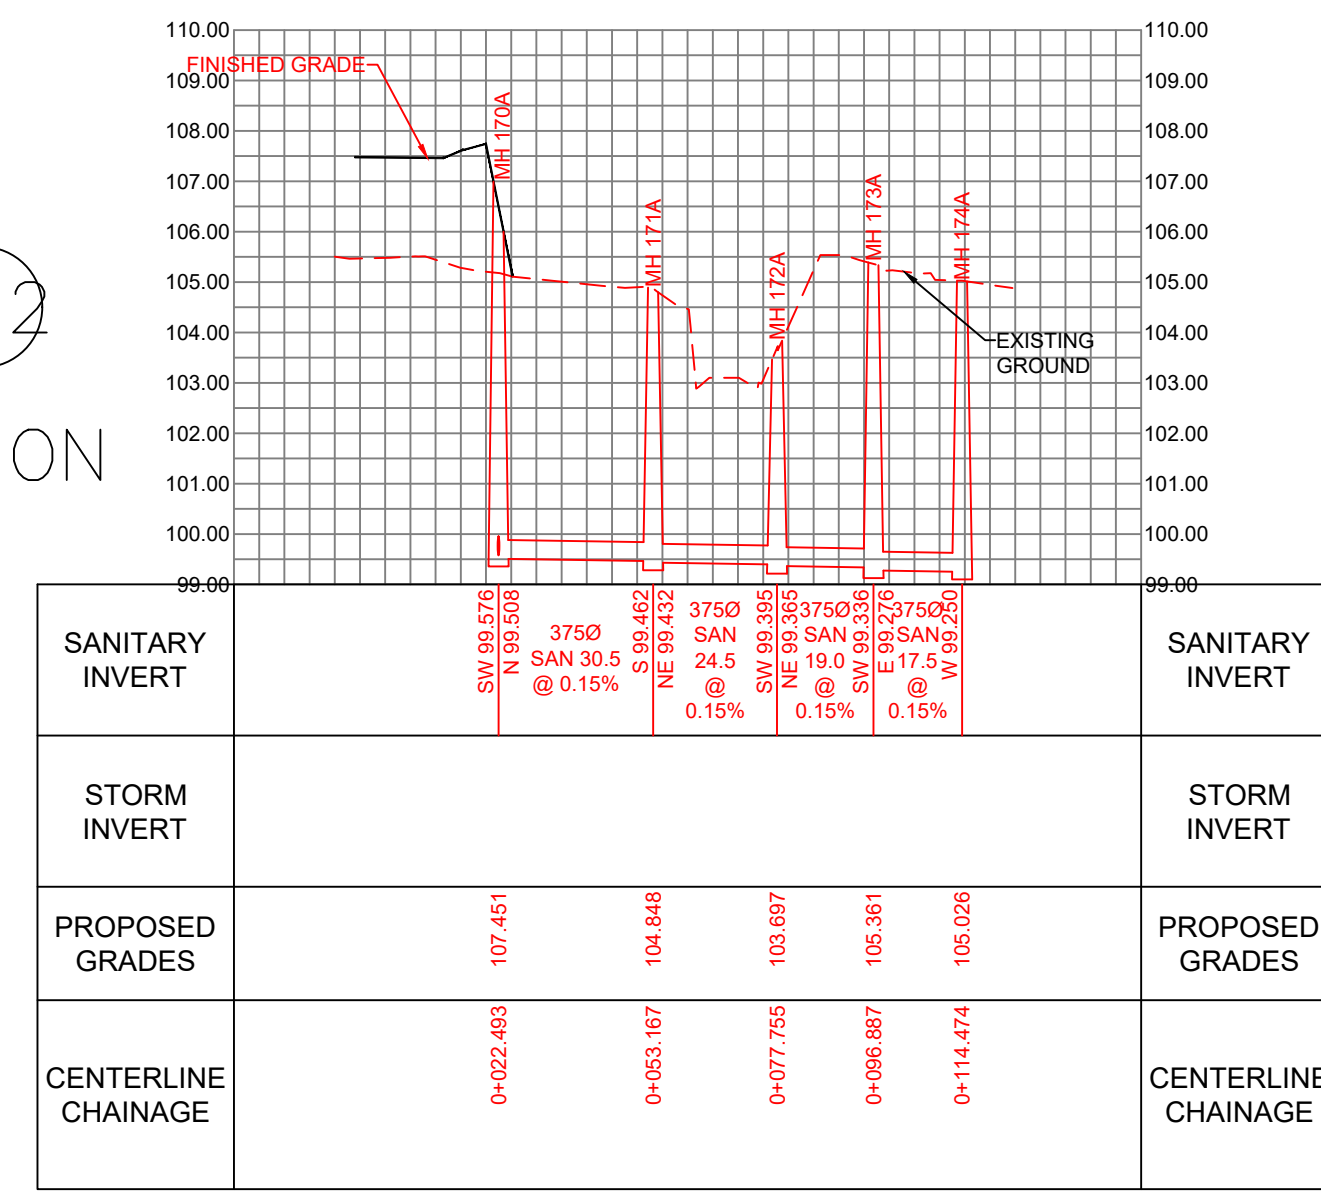


1000
WEST POND INLET
1

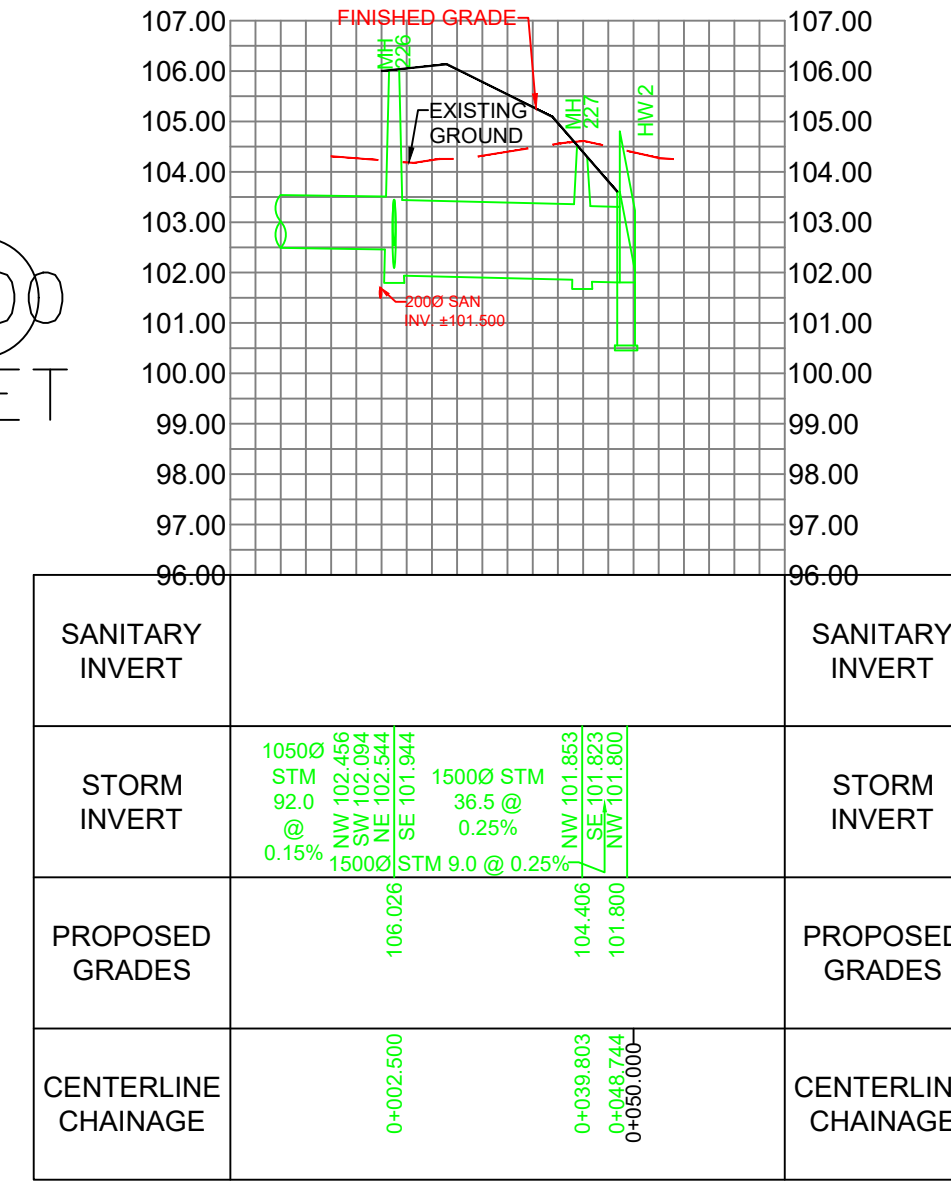


2000
WEST POND INLET
2

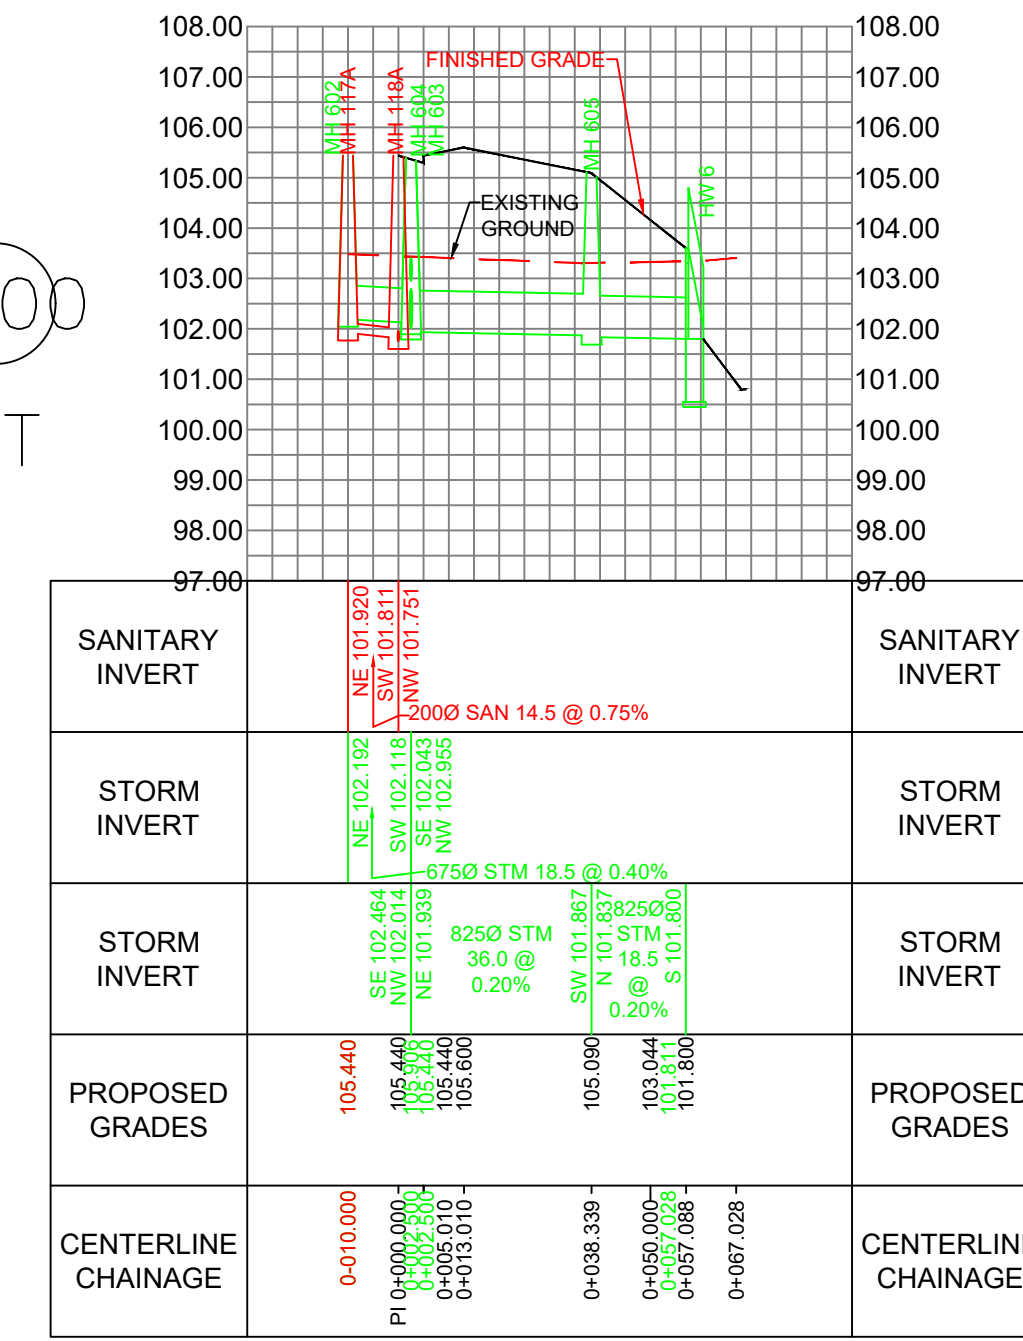


5000
EAST POND INLET

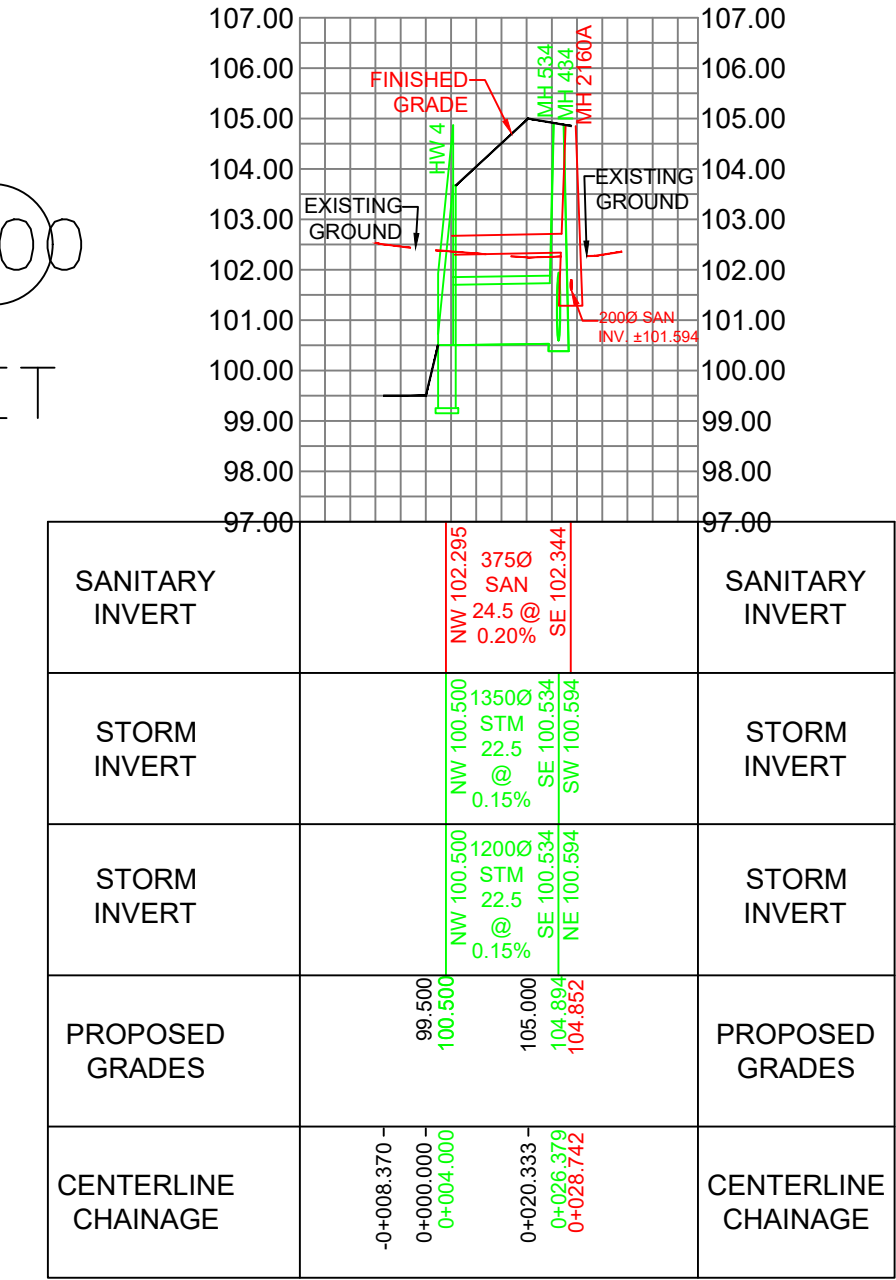


201
PUMP STATION
INLET 2

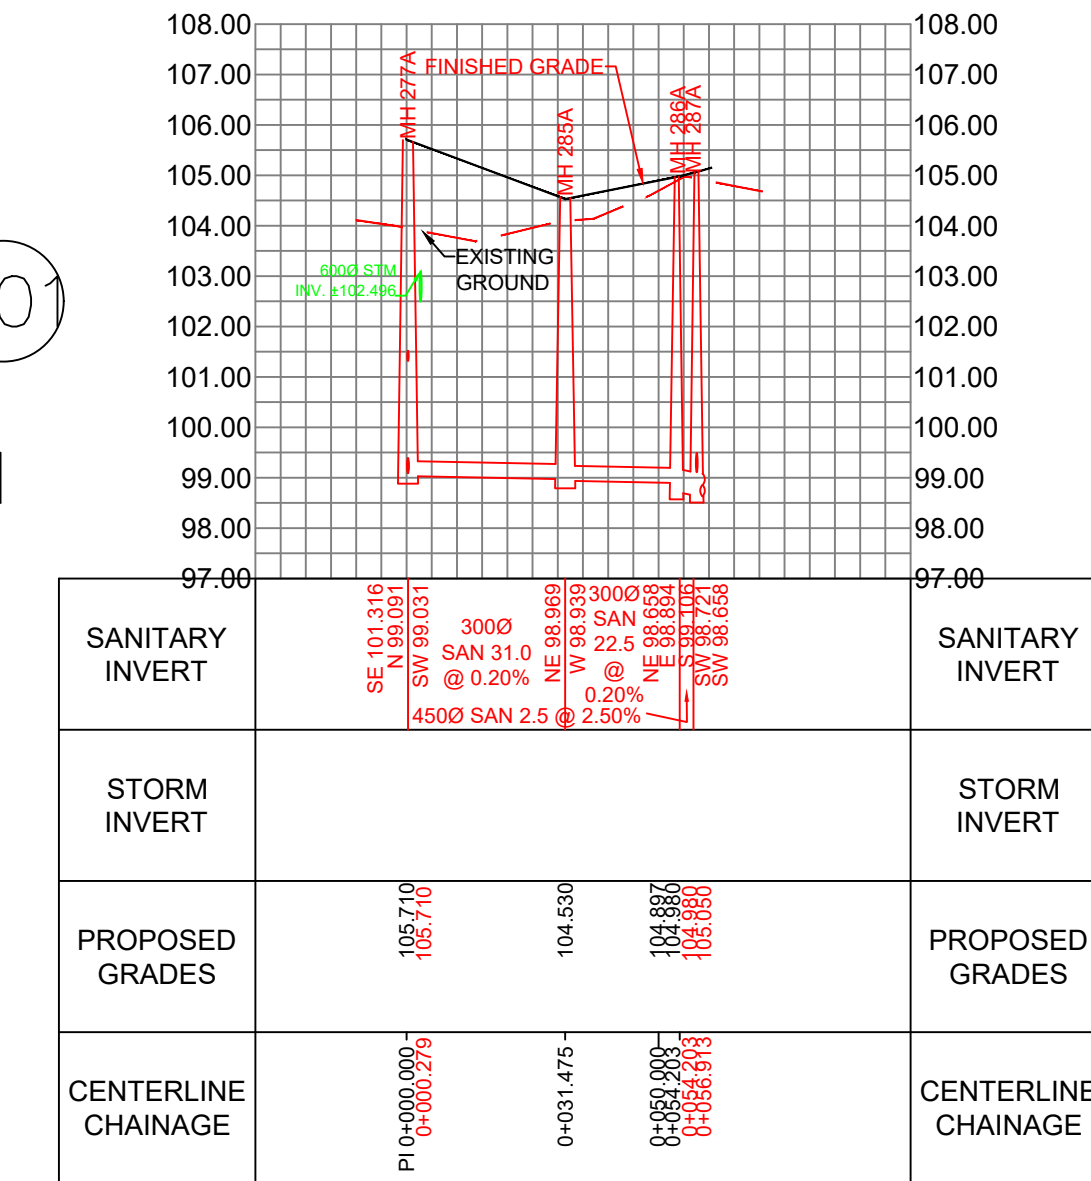


3000
DAVIDSON POND
INLET

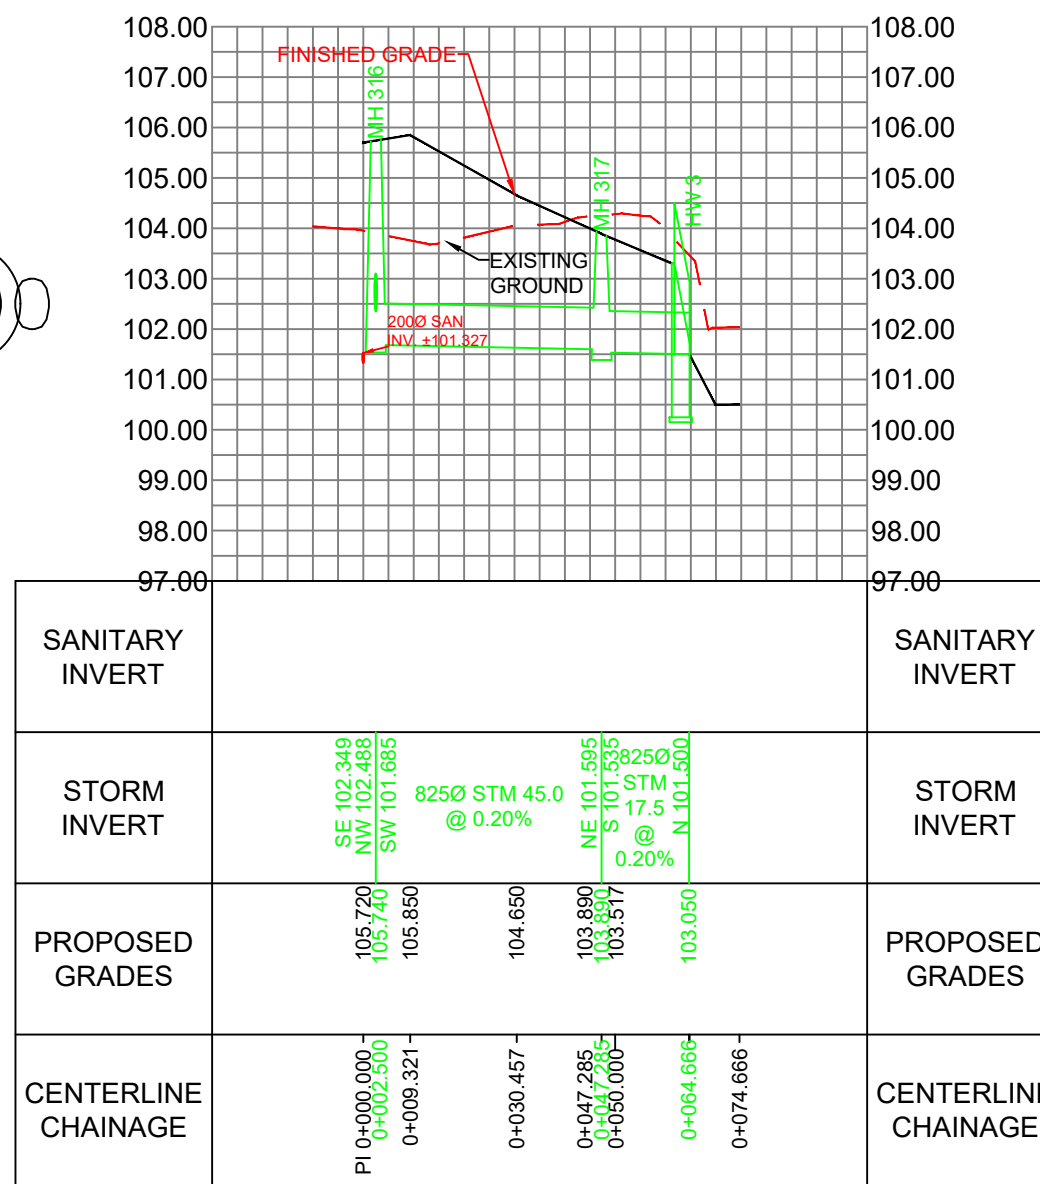


503
SERVICING BLOCK

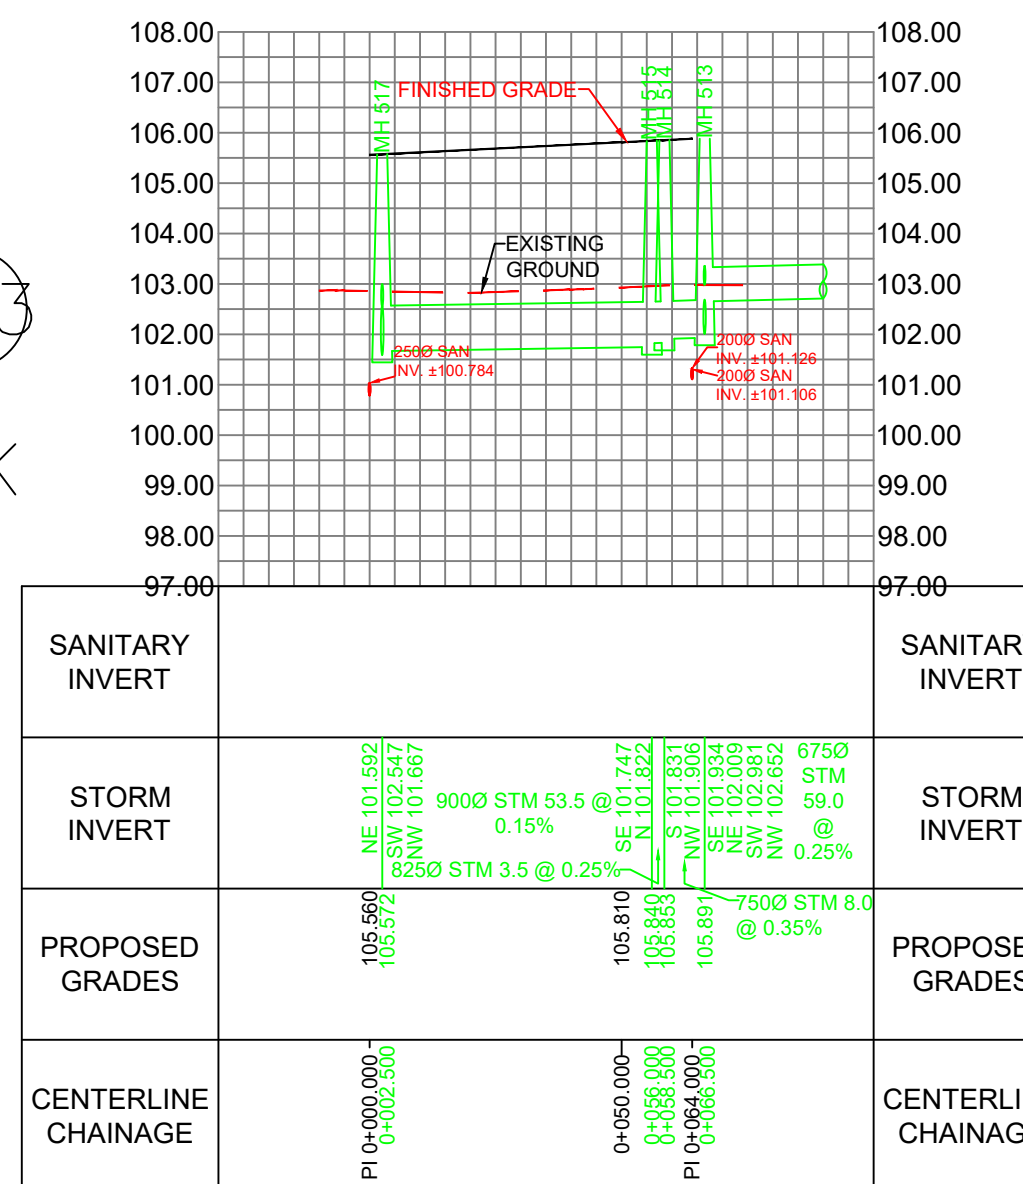


4000
EAST POND
OUTLET

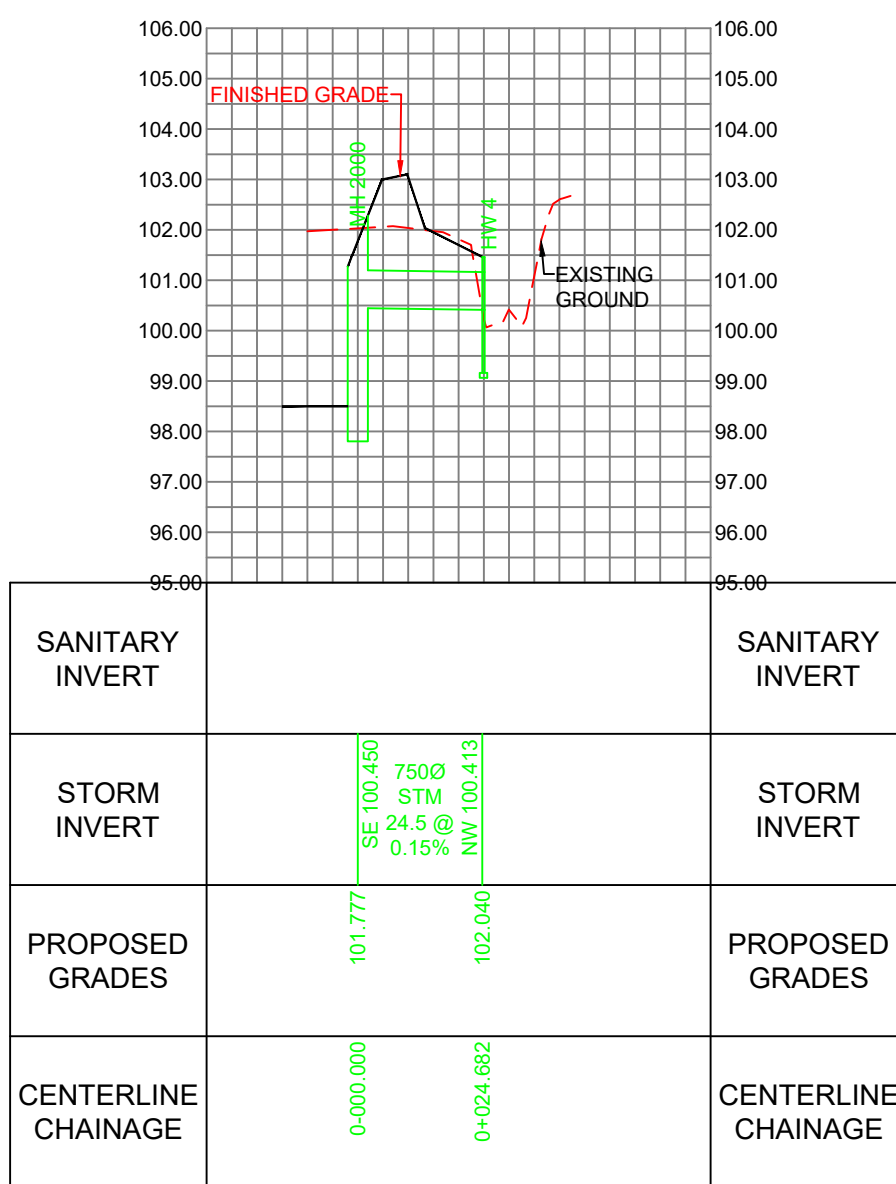

15
WEST POND
OUTLET

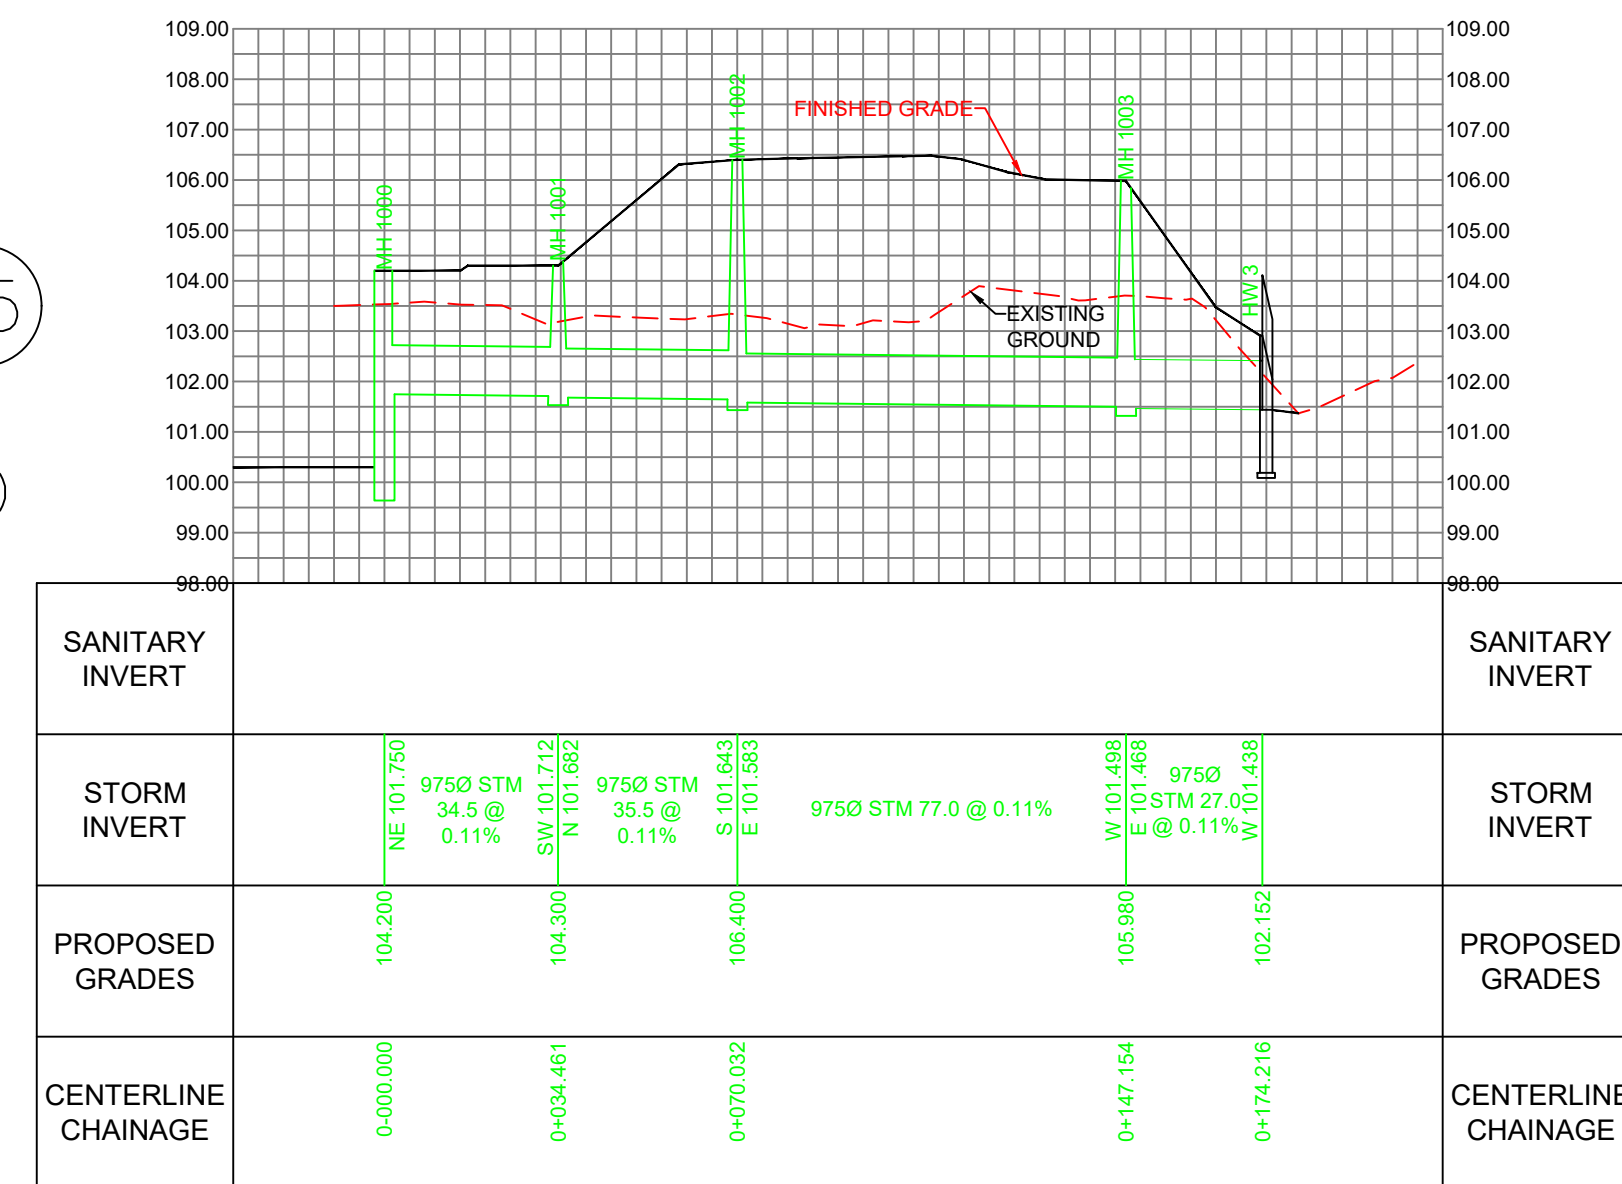

999
SANITARY
FORCEMAIN

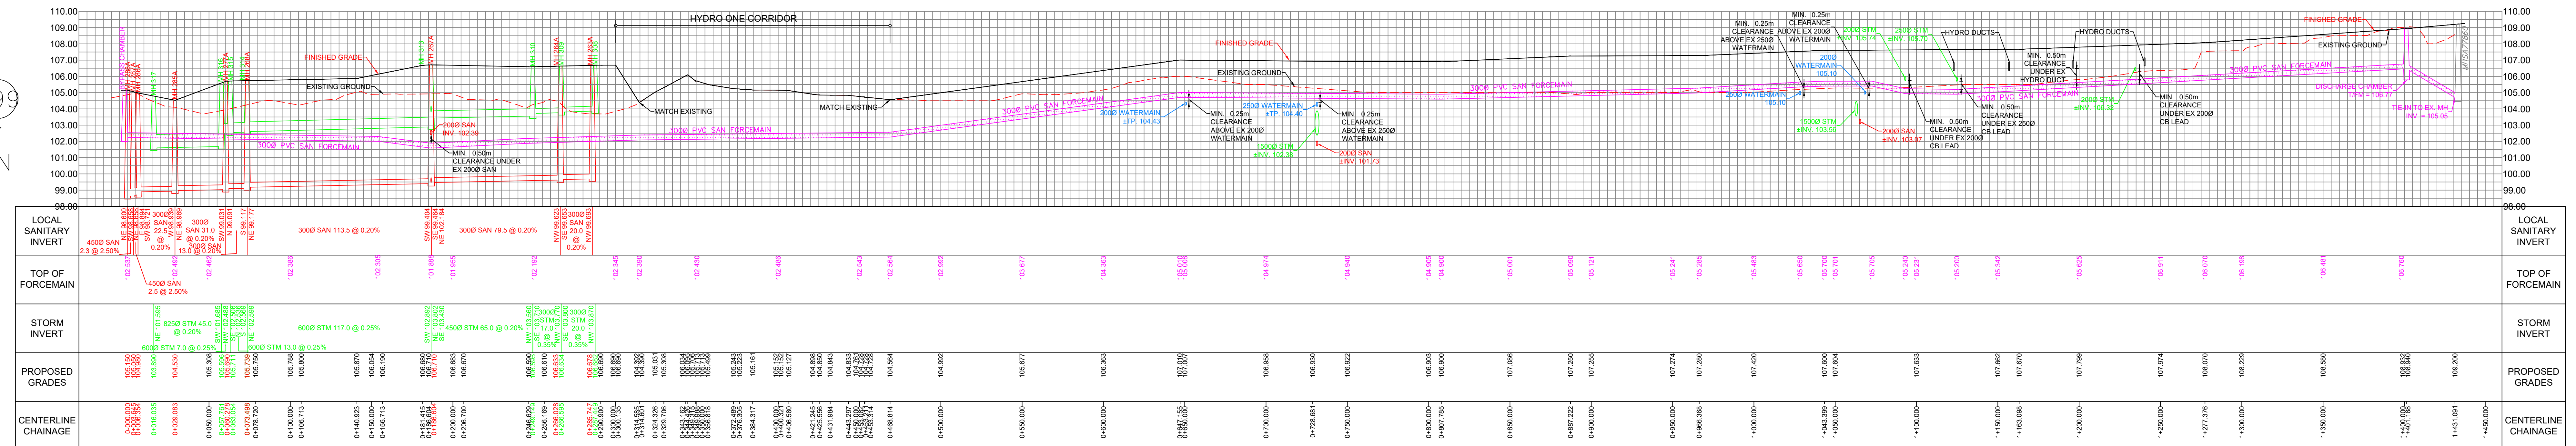

120 Iber Road, Unit 103
Stittsville, ON K2S 1E9
Tel. (613) 836-0856
Fax. (613) 836-7183
www.DSEL.ca

STITTVILLE SOUTH URBAN EXPANSION AREA
SERVICING PROFILES
CITY OF OTTAWA

PROJECT No. : 21-1247
SCALE: VER= 1:150 HOR= 1:1500
DATE: MAR 2026
DRAWING No. 9