
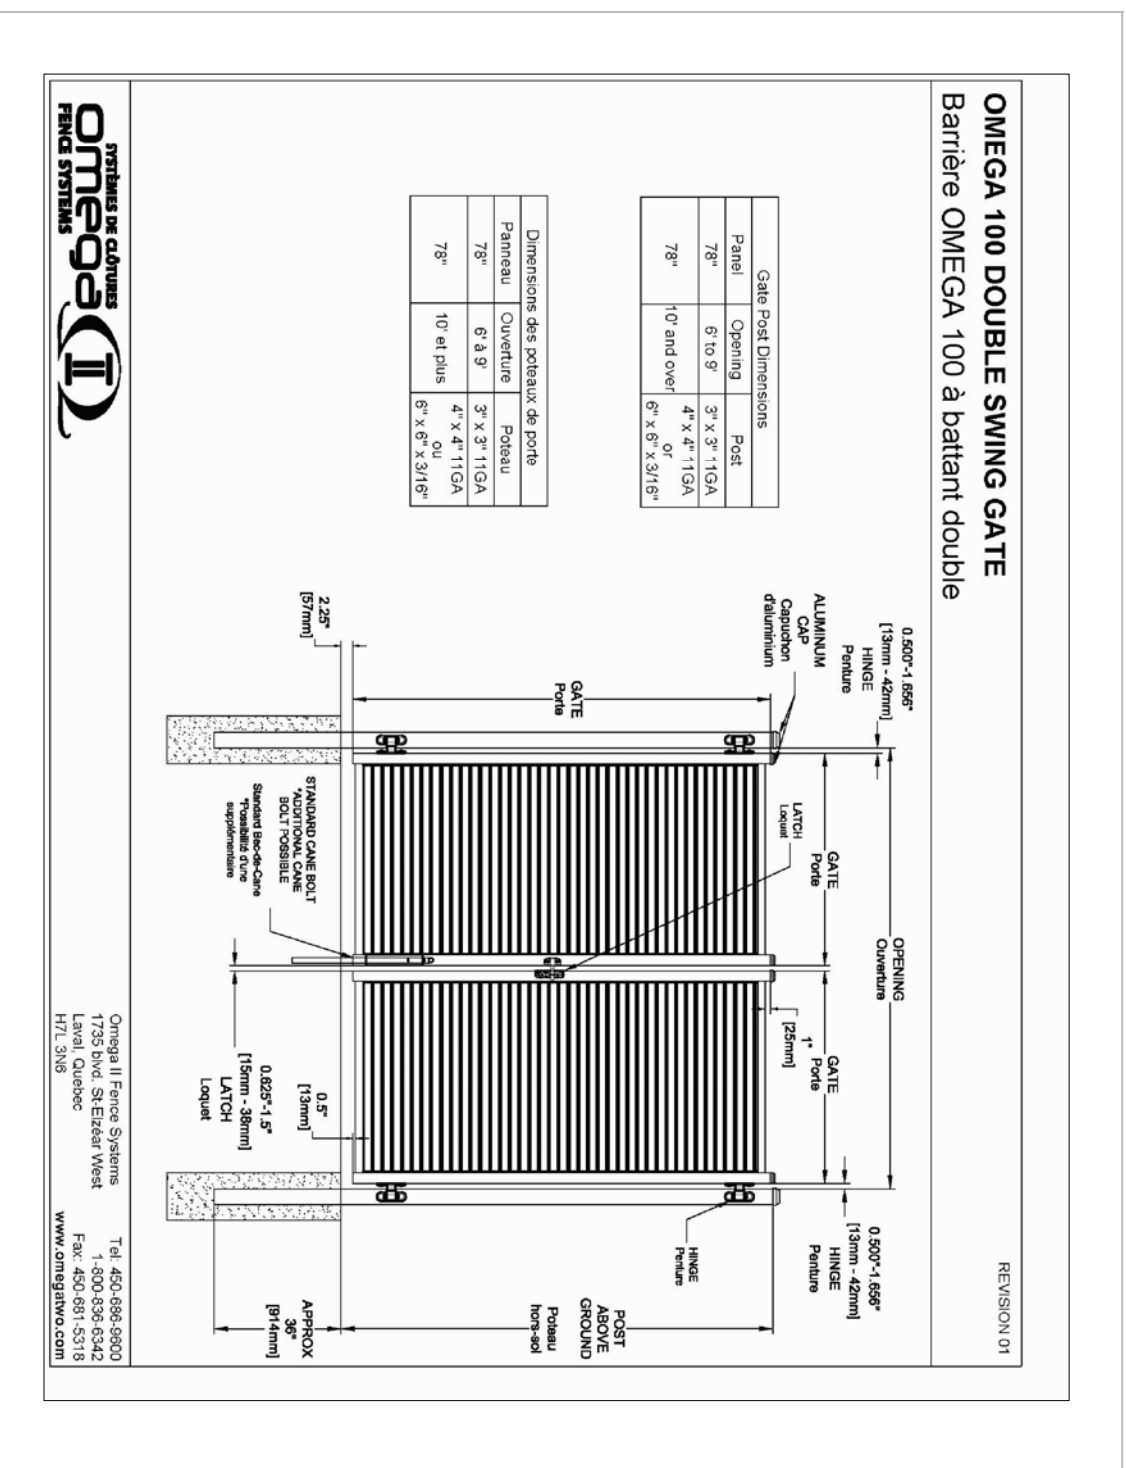
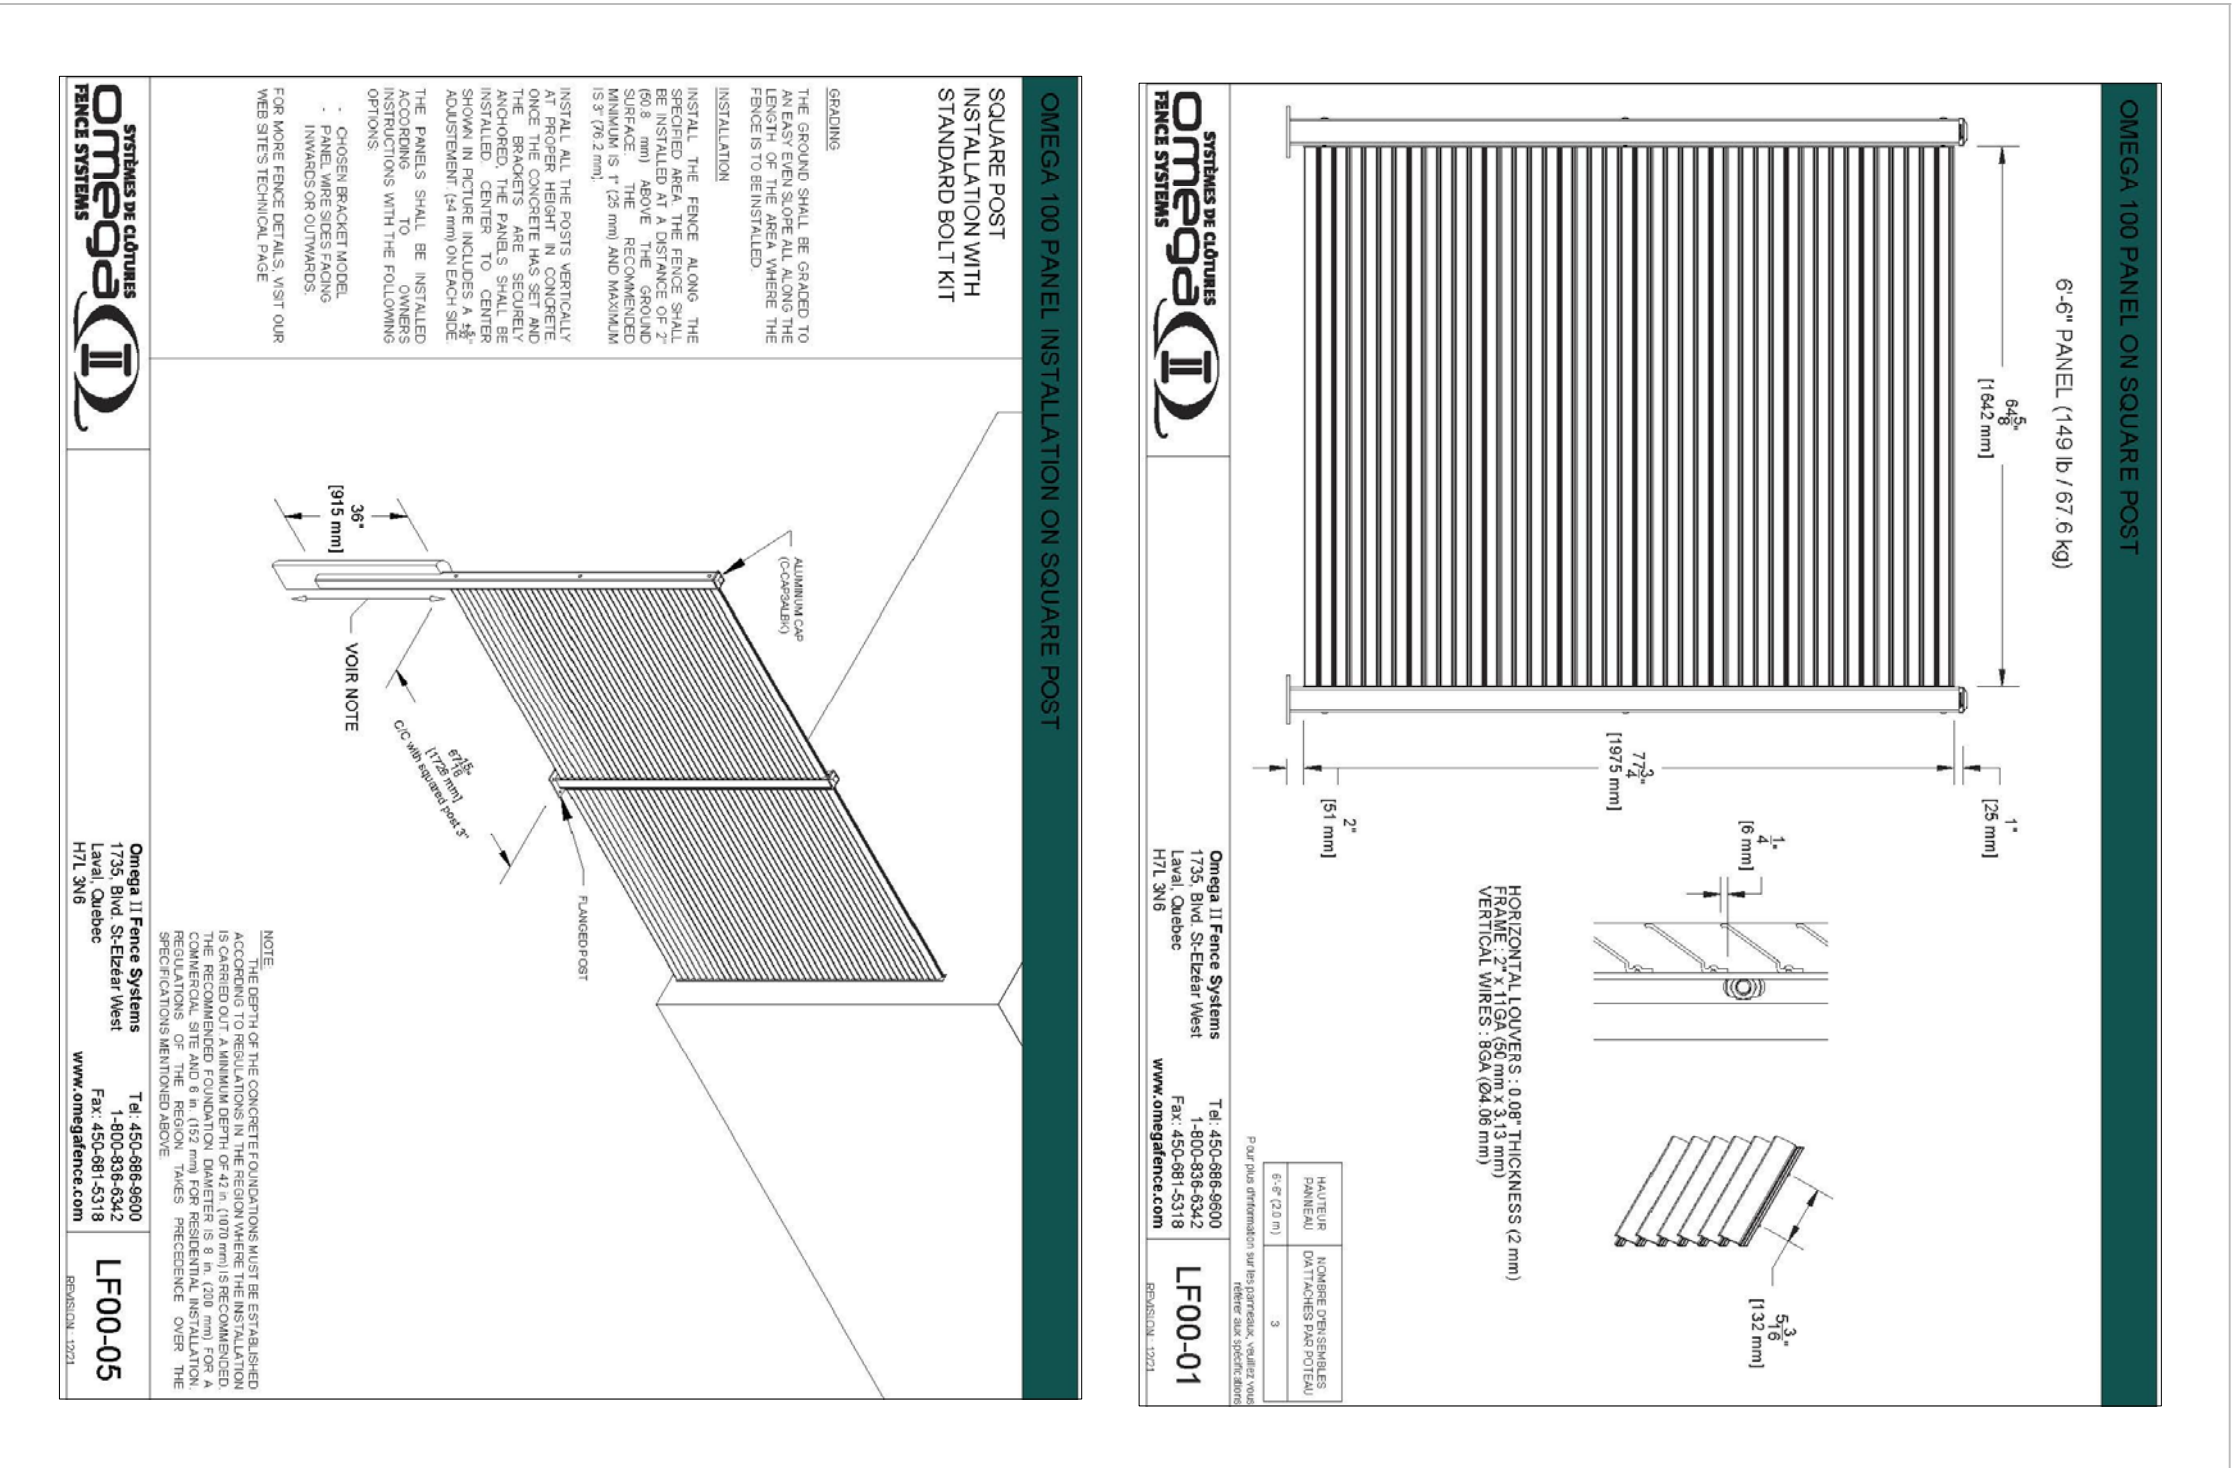
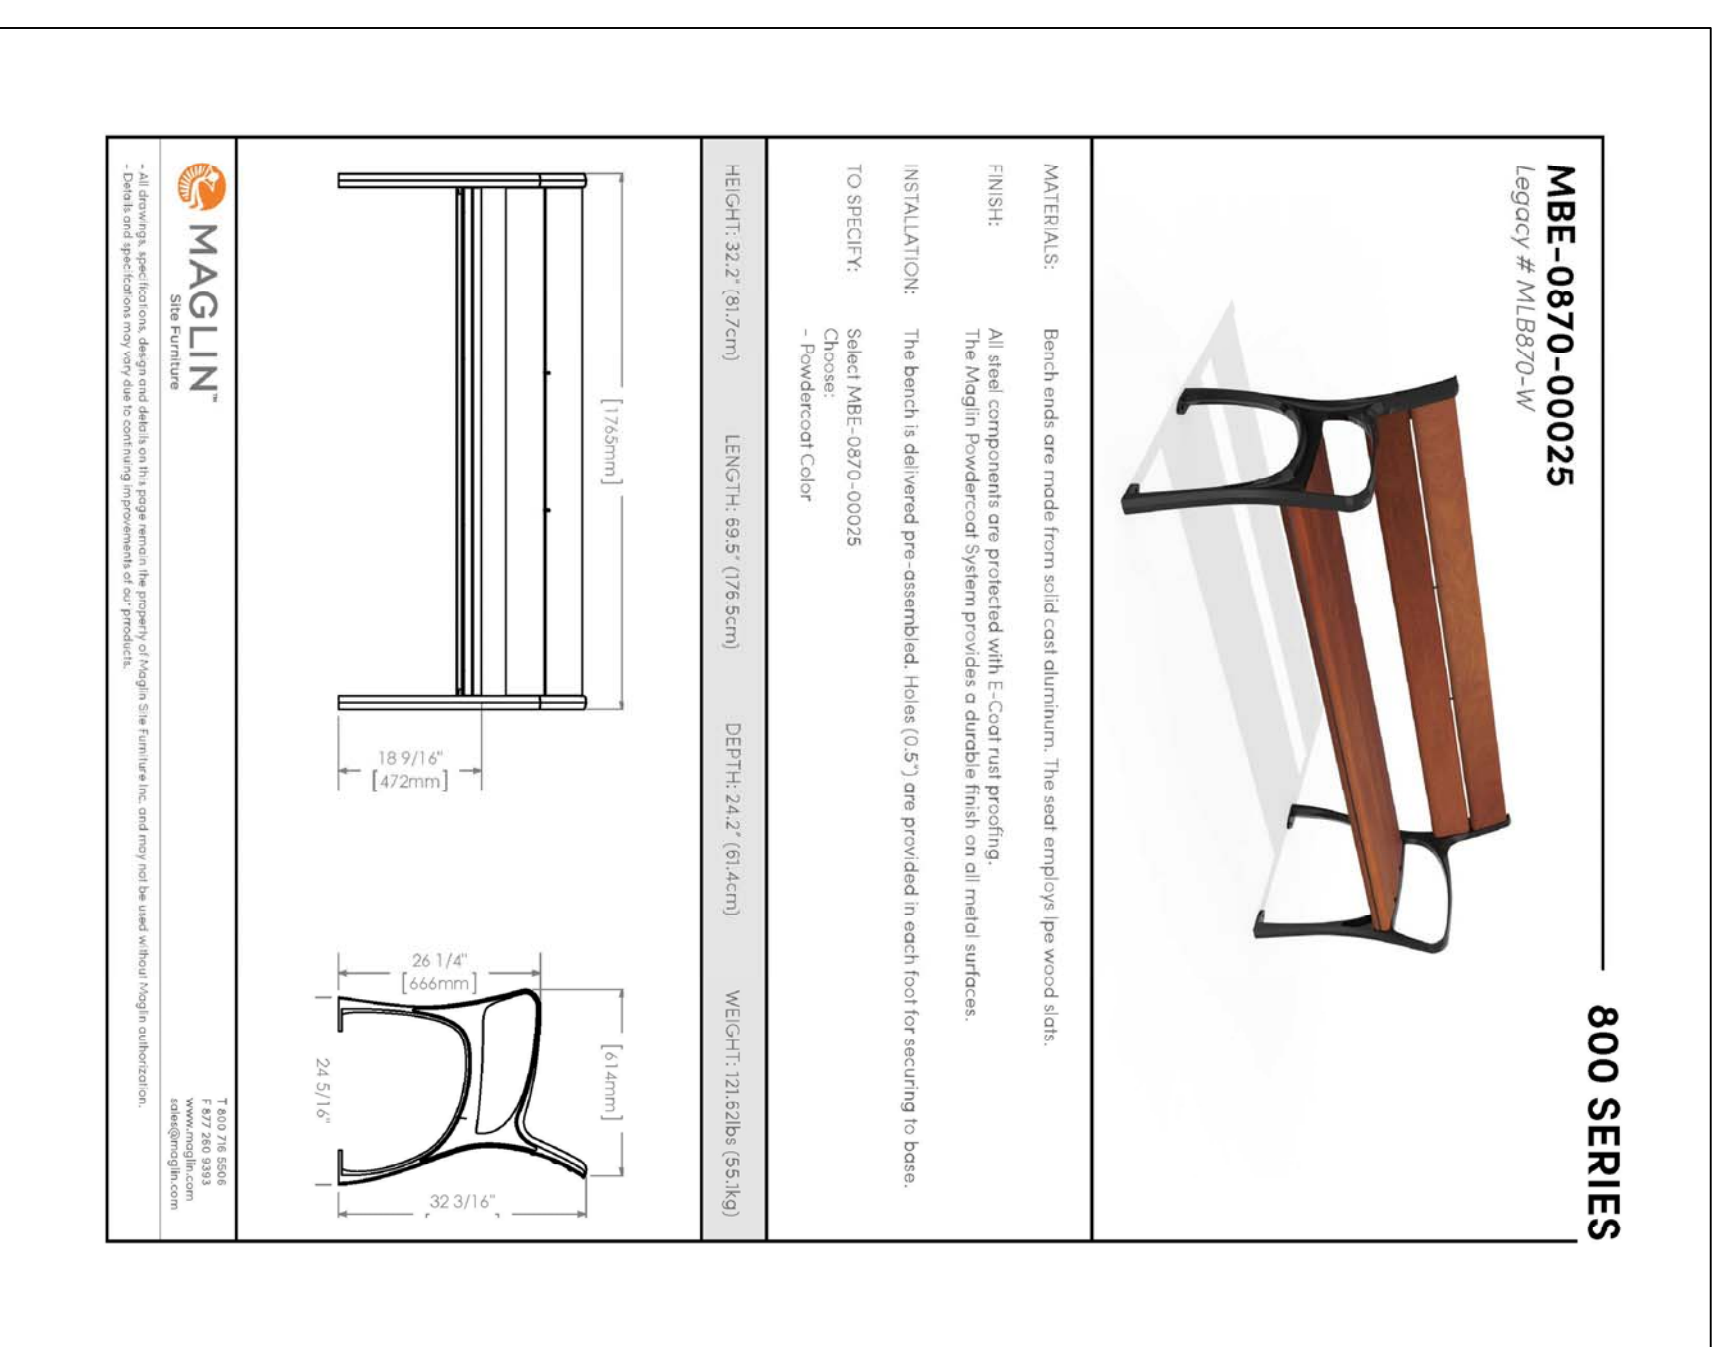
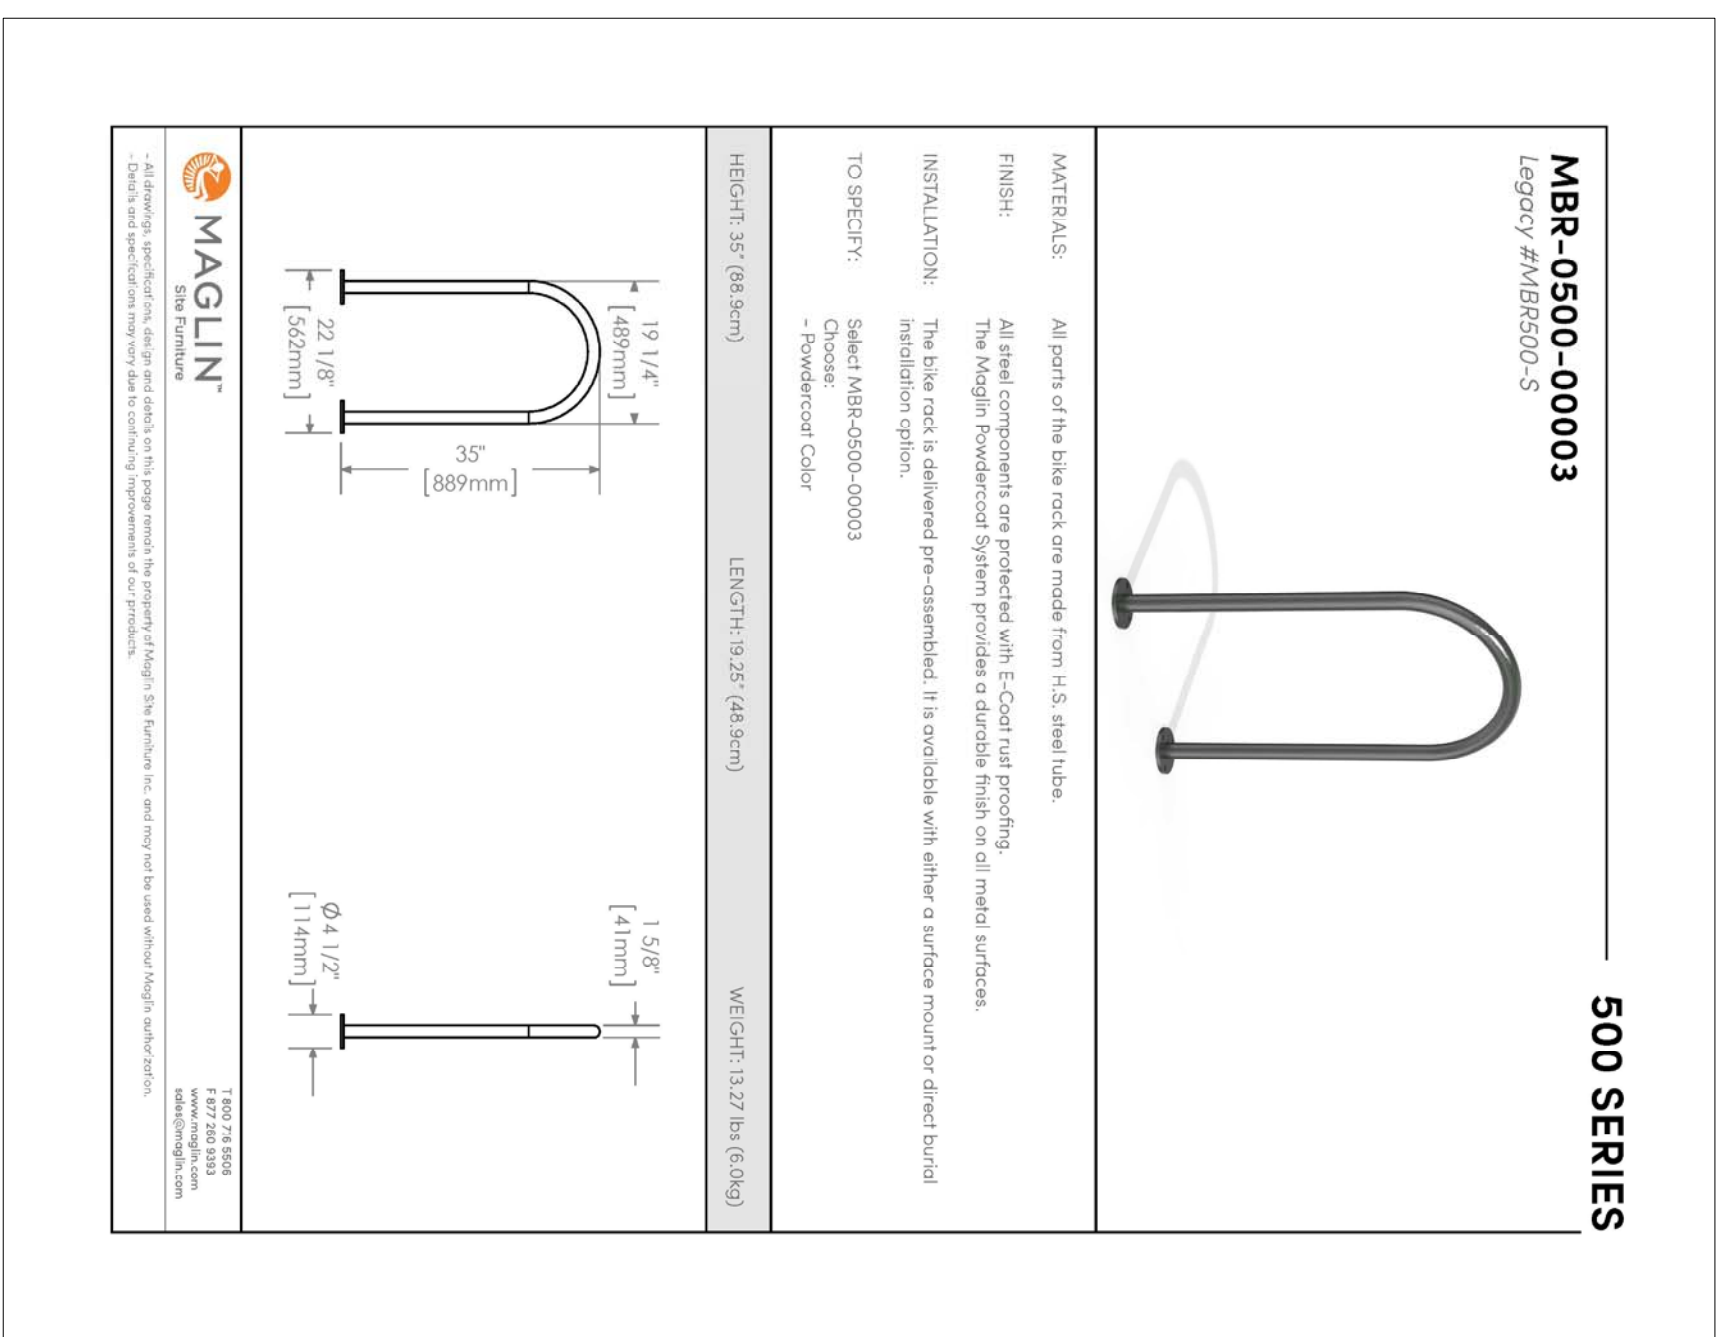
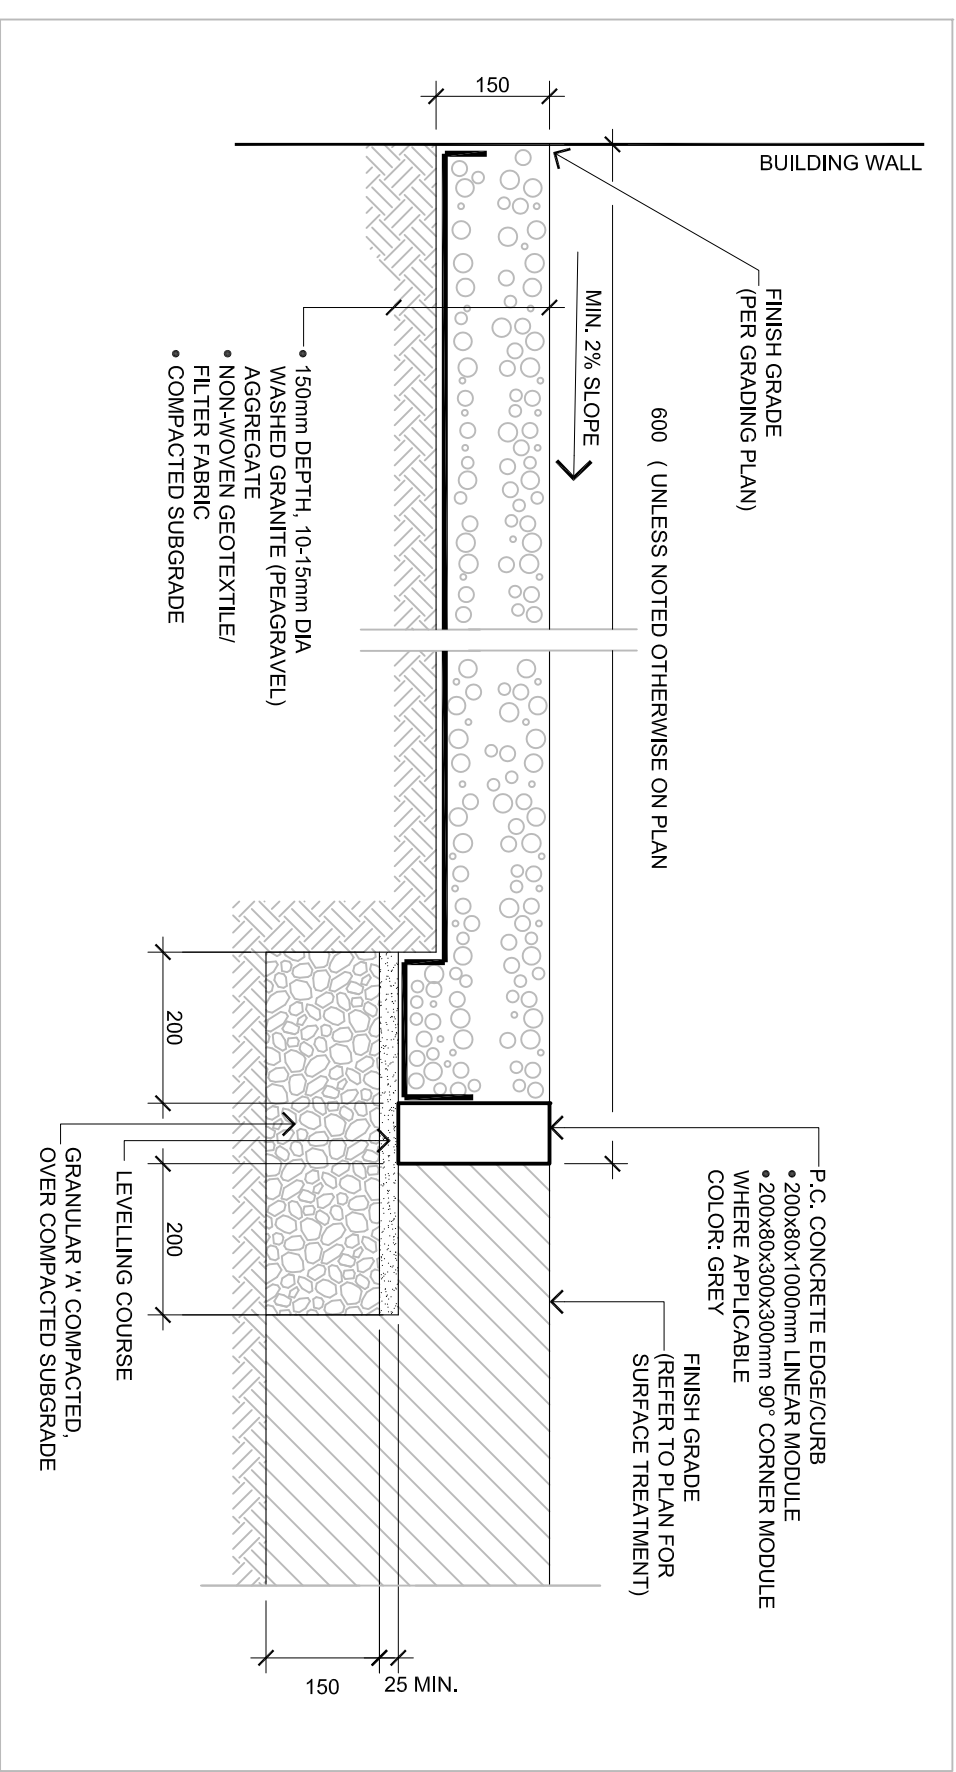


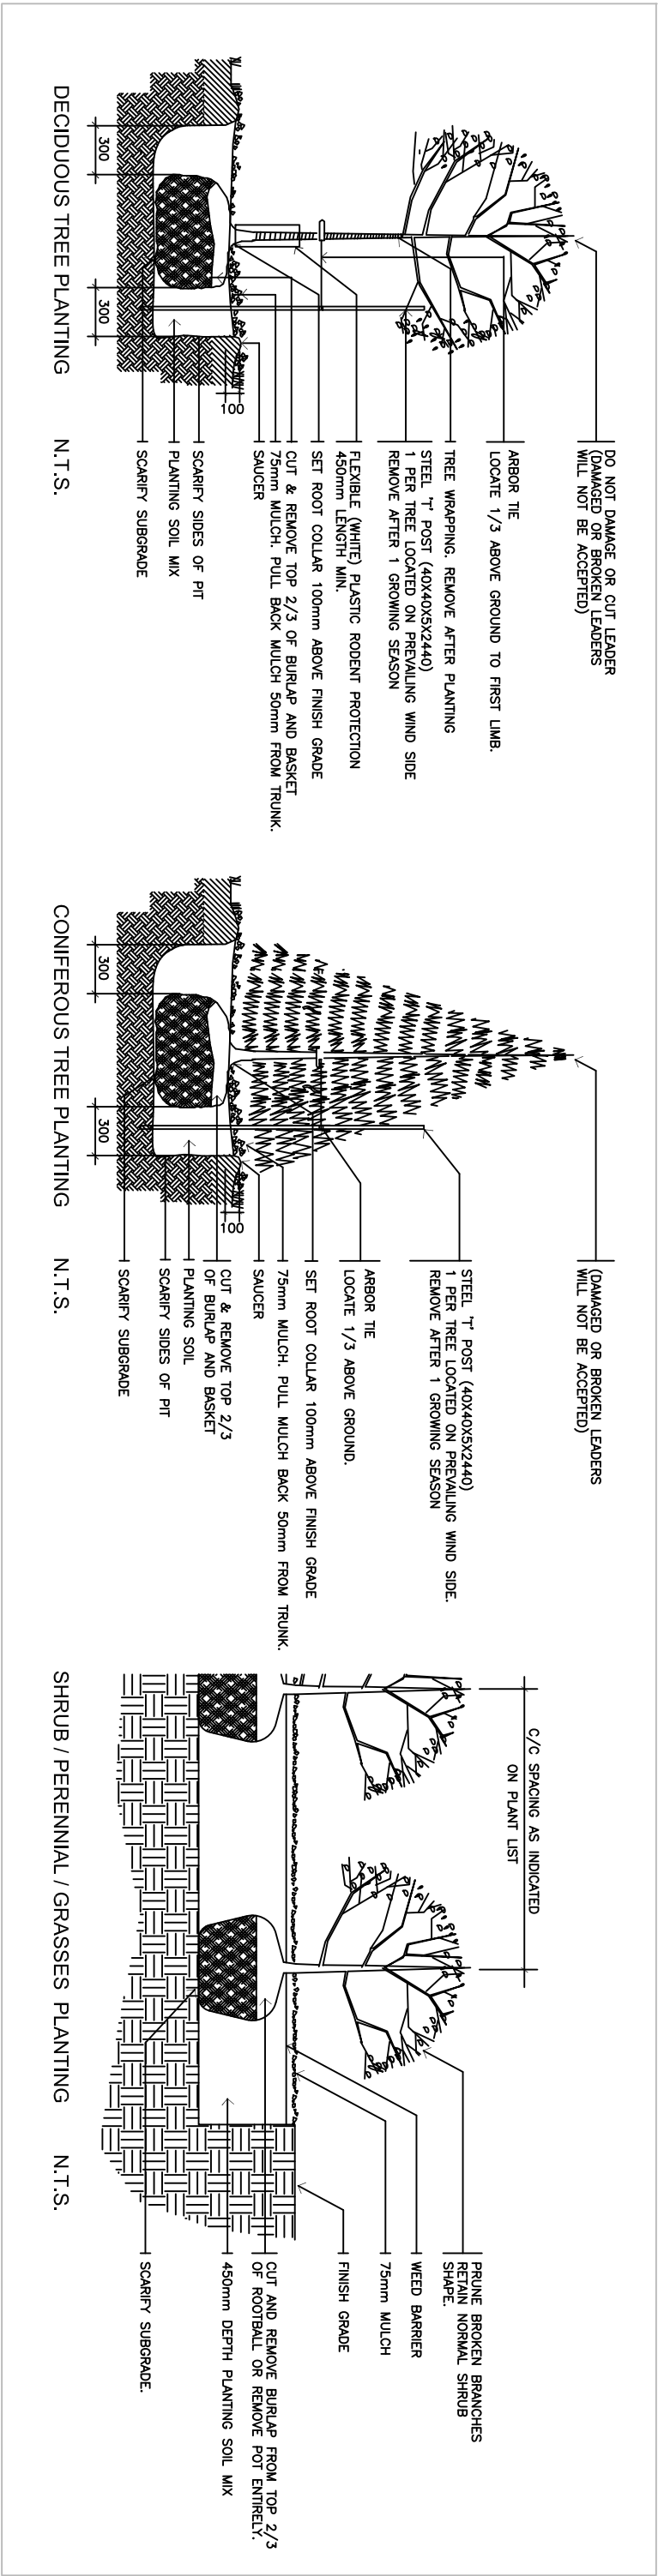

OWNER:	EXTENDICARE INC.
PROJECT:	400 JESSIE CHENEVERT WALK
ARCHITECT:	EXTENDICARE L.T.C. RIVERSIDE
GEOTECHNICAL ENGINEER:	ARCADIS
PLANNER:	ONTARIO LAND SURVEYOR
LEGAL DESCRIPTION:	PART OF LOT 21 (REAR FRONT) OF THE 100-2650 CHENEVERT DR., OTTAWA, ON K2B 8H8
DATE:	SEP 2025
BY:	1246
FOR APPROVAL ONLY	