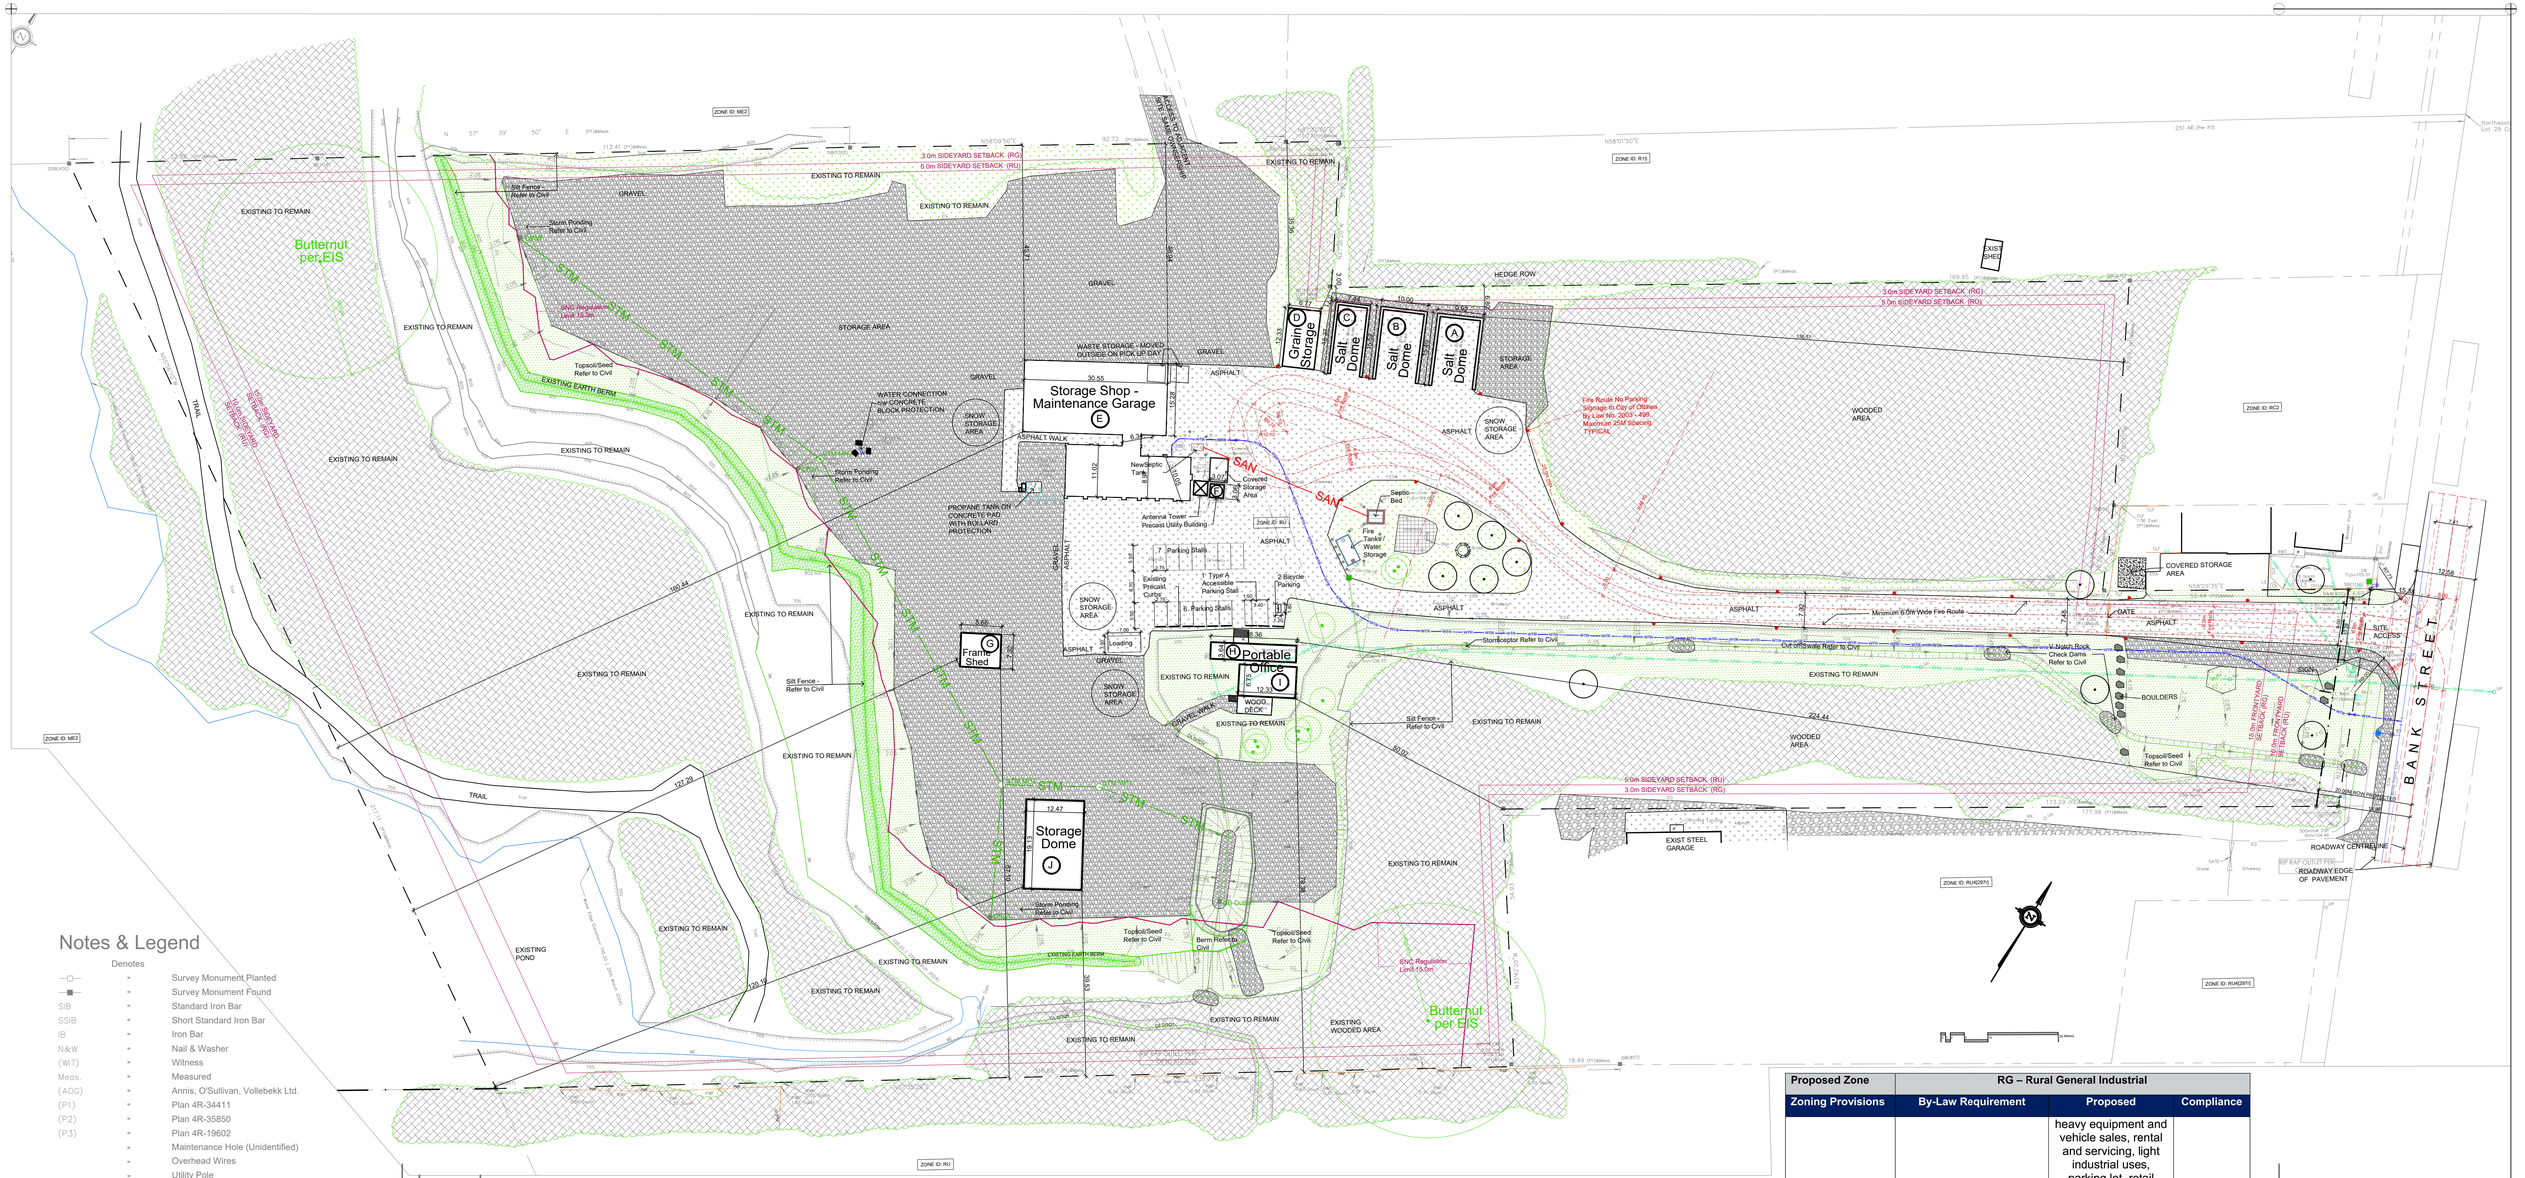

Storage Shop - Maintenance Garage
E
Grain Storage
Salt Dome
C
B
A
Frame Shed
G
Portable Office
H
J
Storage Dome
Septic Bed
Fire Tanks / Water Storage
Antenna Tower
Precast Utility Building
Covered Storage Area
WASTE STORAGE - MOVED OUTSIDE ON PICK UP DAY
WATER CONNECTION - w/ CONCRETE BLOCK PROTECTION
PROPANE TANK ON CONCRETE PAD WITH BOLLARD PROTECTION
Newseptic Tank
7 Parking Stalls
1 Type A Accessible Parking Stall
8 Parking Stalls
2 Bicycle Parking
Existing Precast Curbs
Loading
WOOD DECK
SNOW STORAGE AREA
ASPHALT
ASPHALT WALK
GRAVEL
STORAGE AREA
HEDGE ROW
WOODED AREA
EXISTING TO REMAIN
Butternut per EIS
Fire Route No Parking Signage In City of Ottawa By Law No. 2003 - 498 Maximum 25M Spacing TYPICAL
Minimum 6.0m Wide Fire Route
Stormceptor Refer to Civil
Oil Grit Separator Refer to Civil
Silt Fence - Refer to Civil
Storm Ponding Refer to Civil
Topsoil/Seed Refer to Civil
Berm Refer to Civil
EXISTING EARTH BERM
EXISTING POND
EXISTING WOODED AREA
EXIST STEEL GARAGE
EXIST SHED
COVERED STORAGE AREA
DATE
SITE ACCESS
BOULDERS
Mulch Block Check Dams Refer to Civil
3.0m SIDEYARD SETBACK (RG)
6.0m SIDEYARD SETBACK (RU)
BANK STREET
ROADWAY CENTRELINE
ROADWAY EDGE OF PAVEMENT
RIP RAP OUTLET PIPE
ZONE ID: ME2
ZONE ID: R15
ZONE ID: RC2
ZONE ID: RU
ZONE ID: RU4297G
TRAIL
STM
SAN
SAAN
N57° 39' 50" E (P1)(Meas.)
N58°01'50"E
251.46 (Per #3)
Northeast Lot 29 Co
92.73 (P1)(Meas.)
115.41 (P1)(Meas.)
169.95 (P1)(Meas.)
224.44
180.44
127.29
120.15
38.53
18.49 (P1)(Meas.)
SIB(RST)
SSIB(RO)
SSIB(AOG)
SIB(MTC)
SIB(RST)
SIB(RST)
SIB(RST