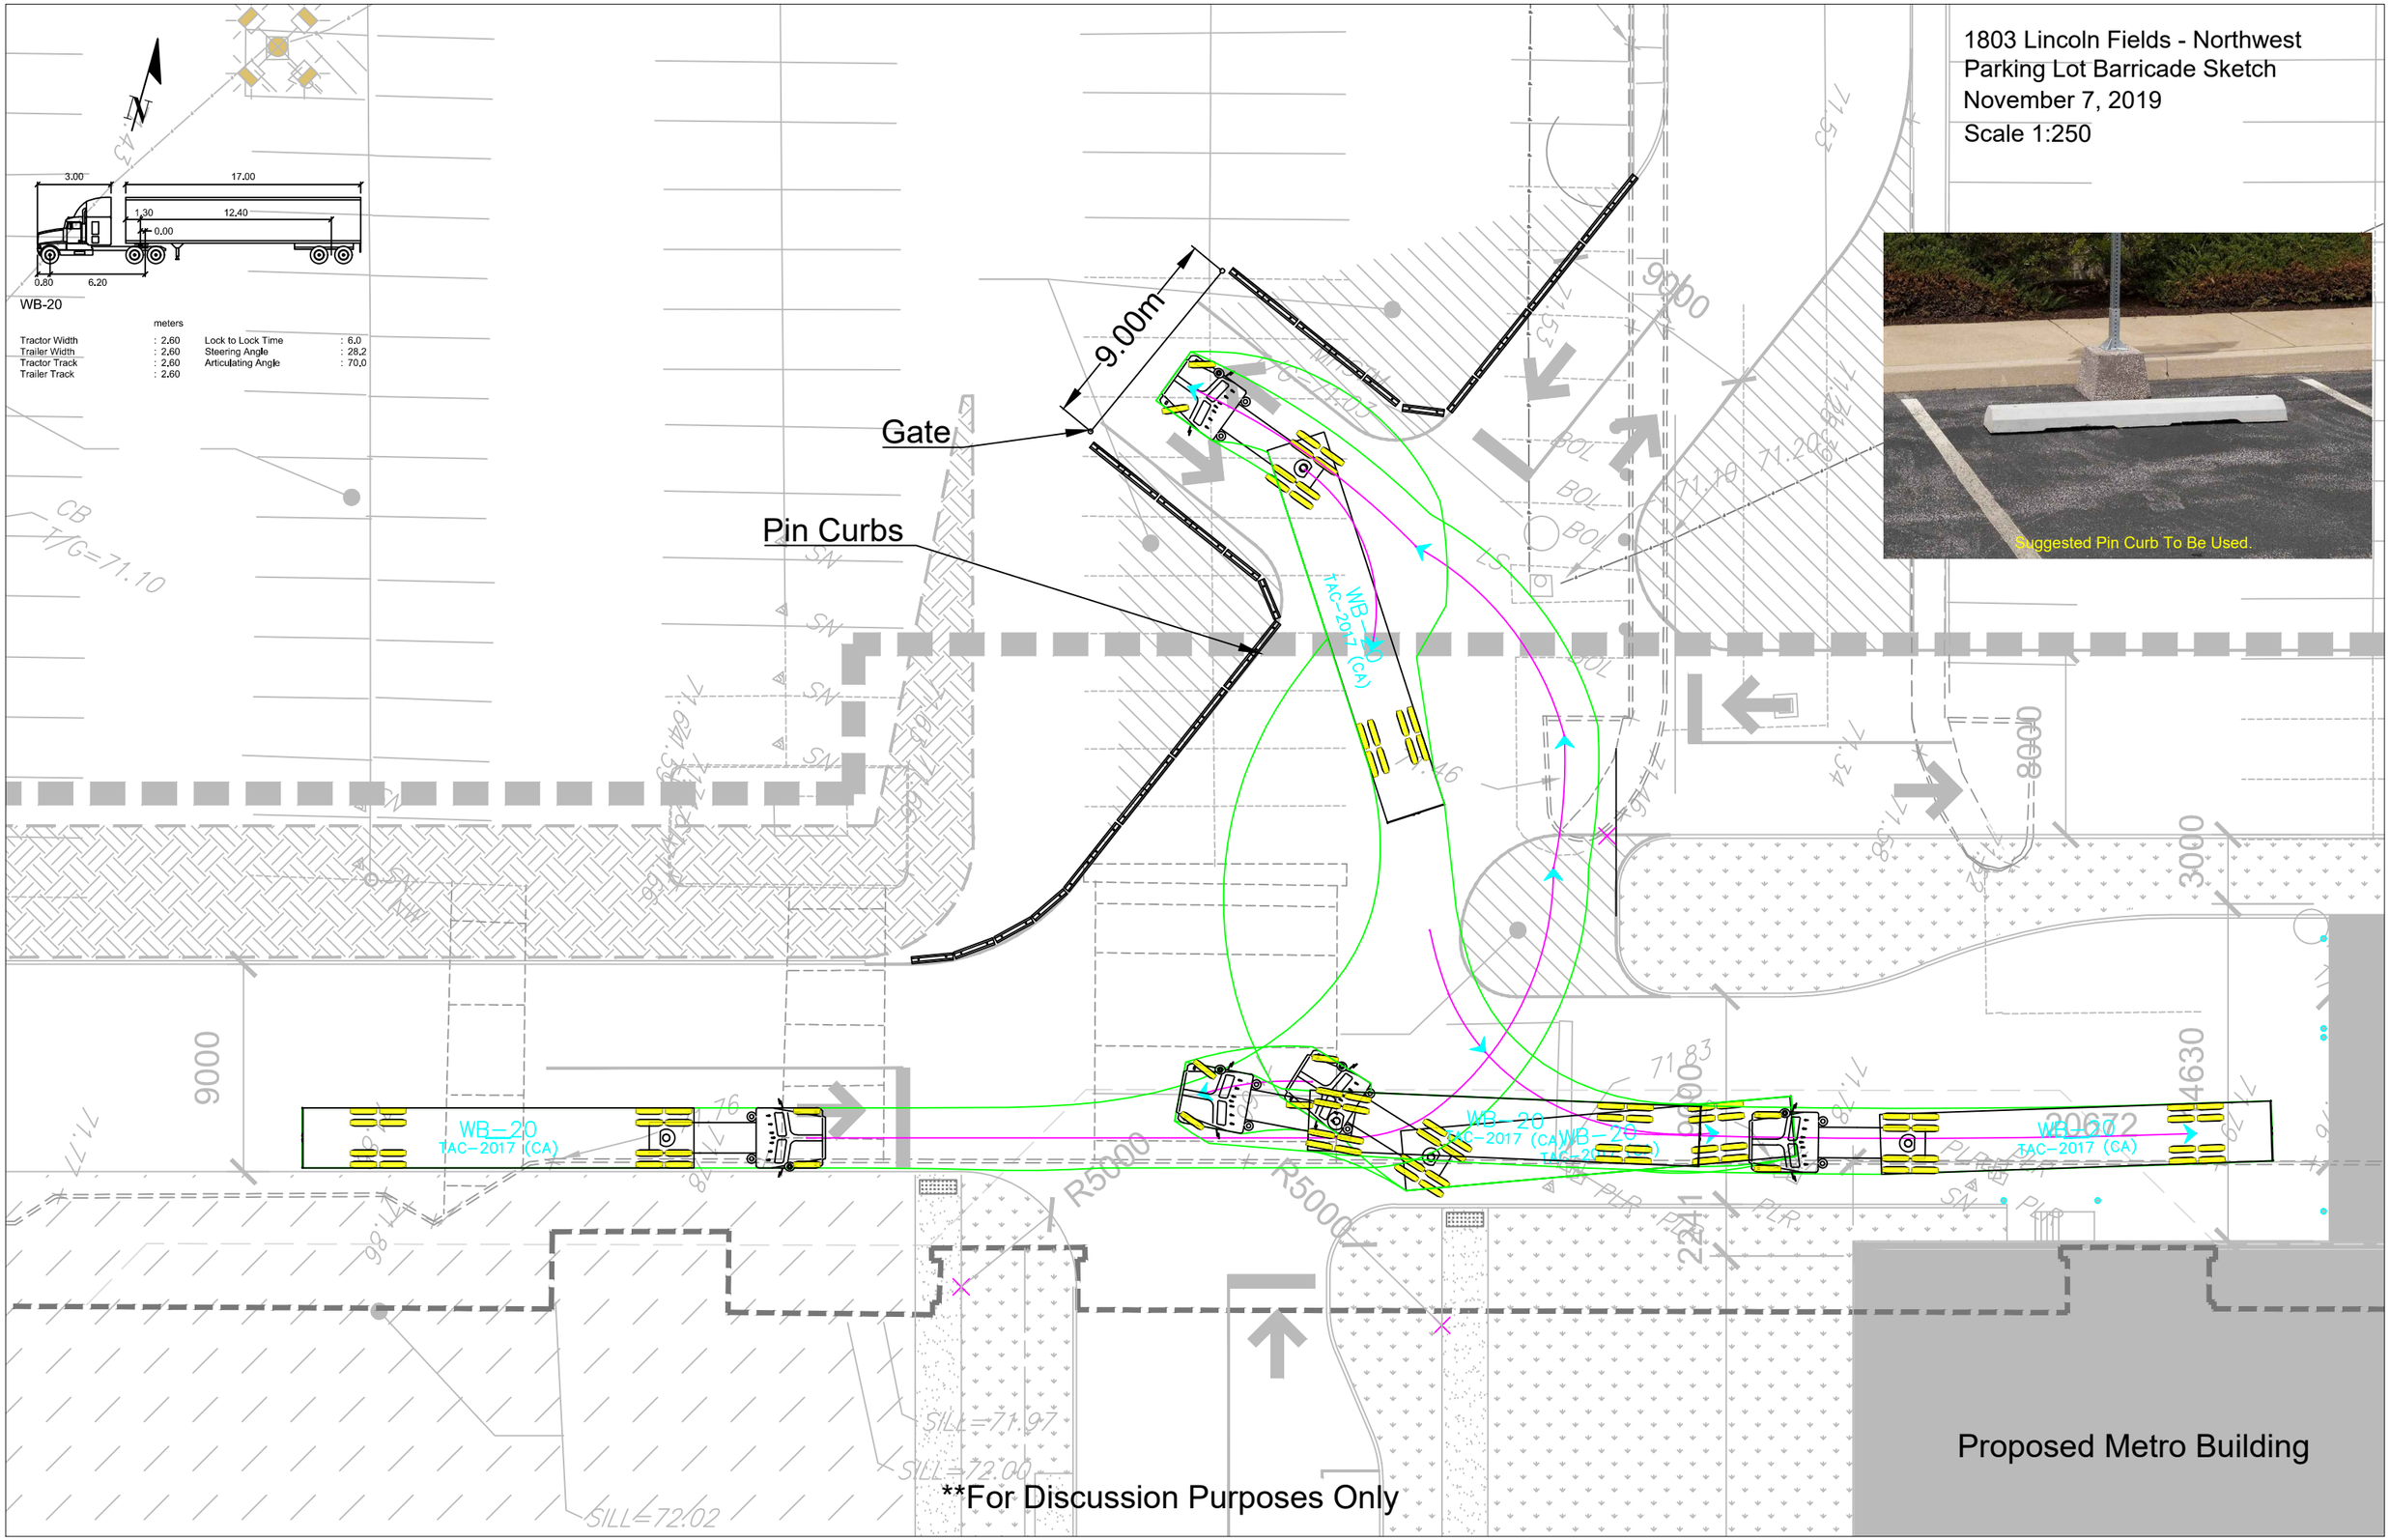1803 Lincoln Fields - Northwest
Parking Lot Barricade Sketch
November 7, 2019
Scale 1:250