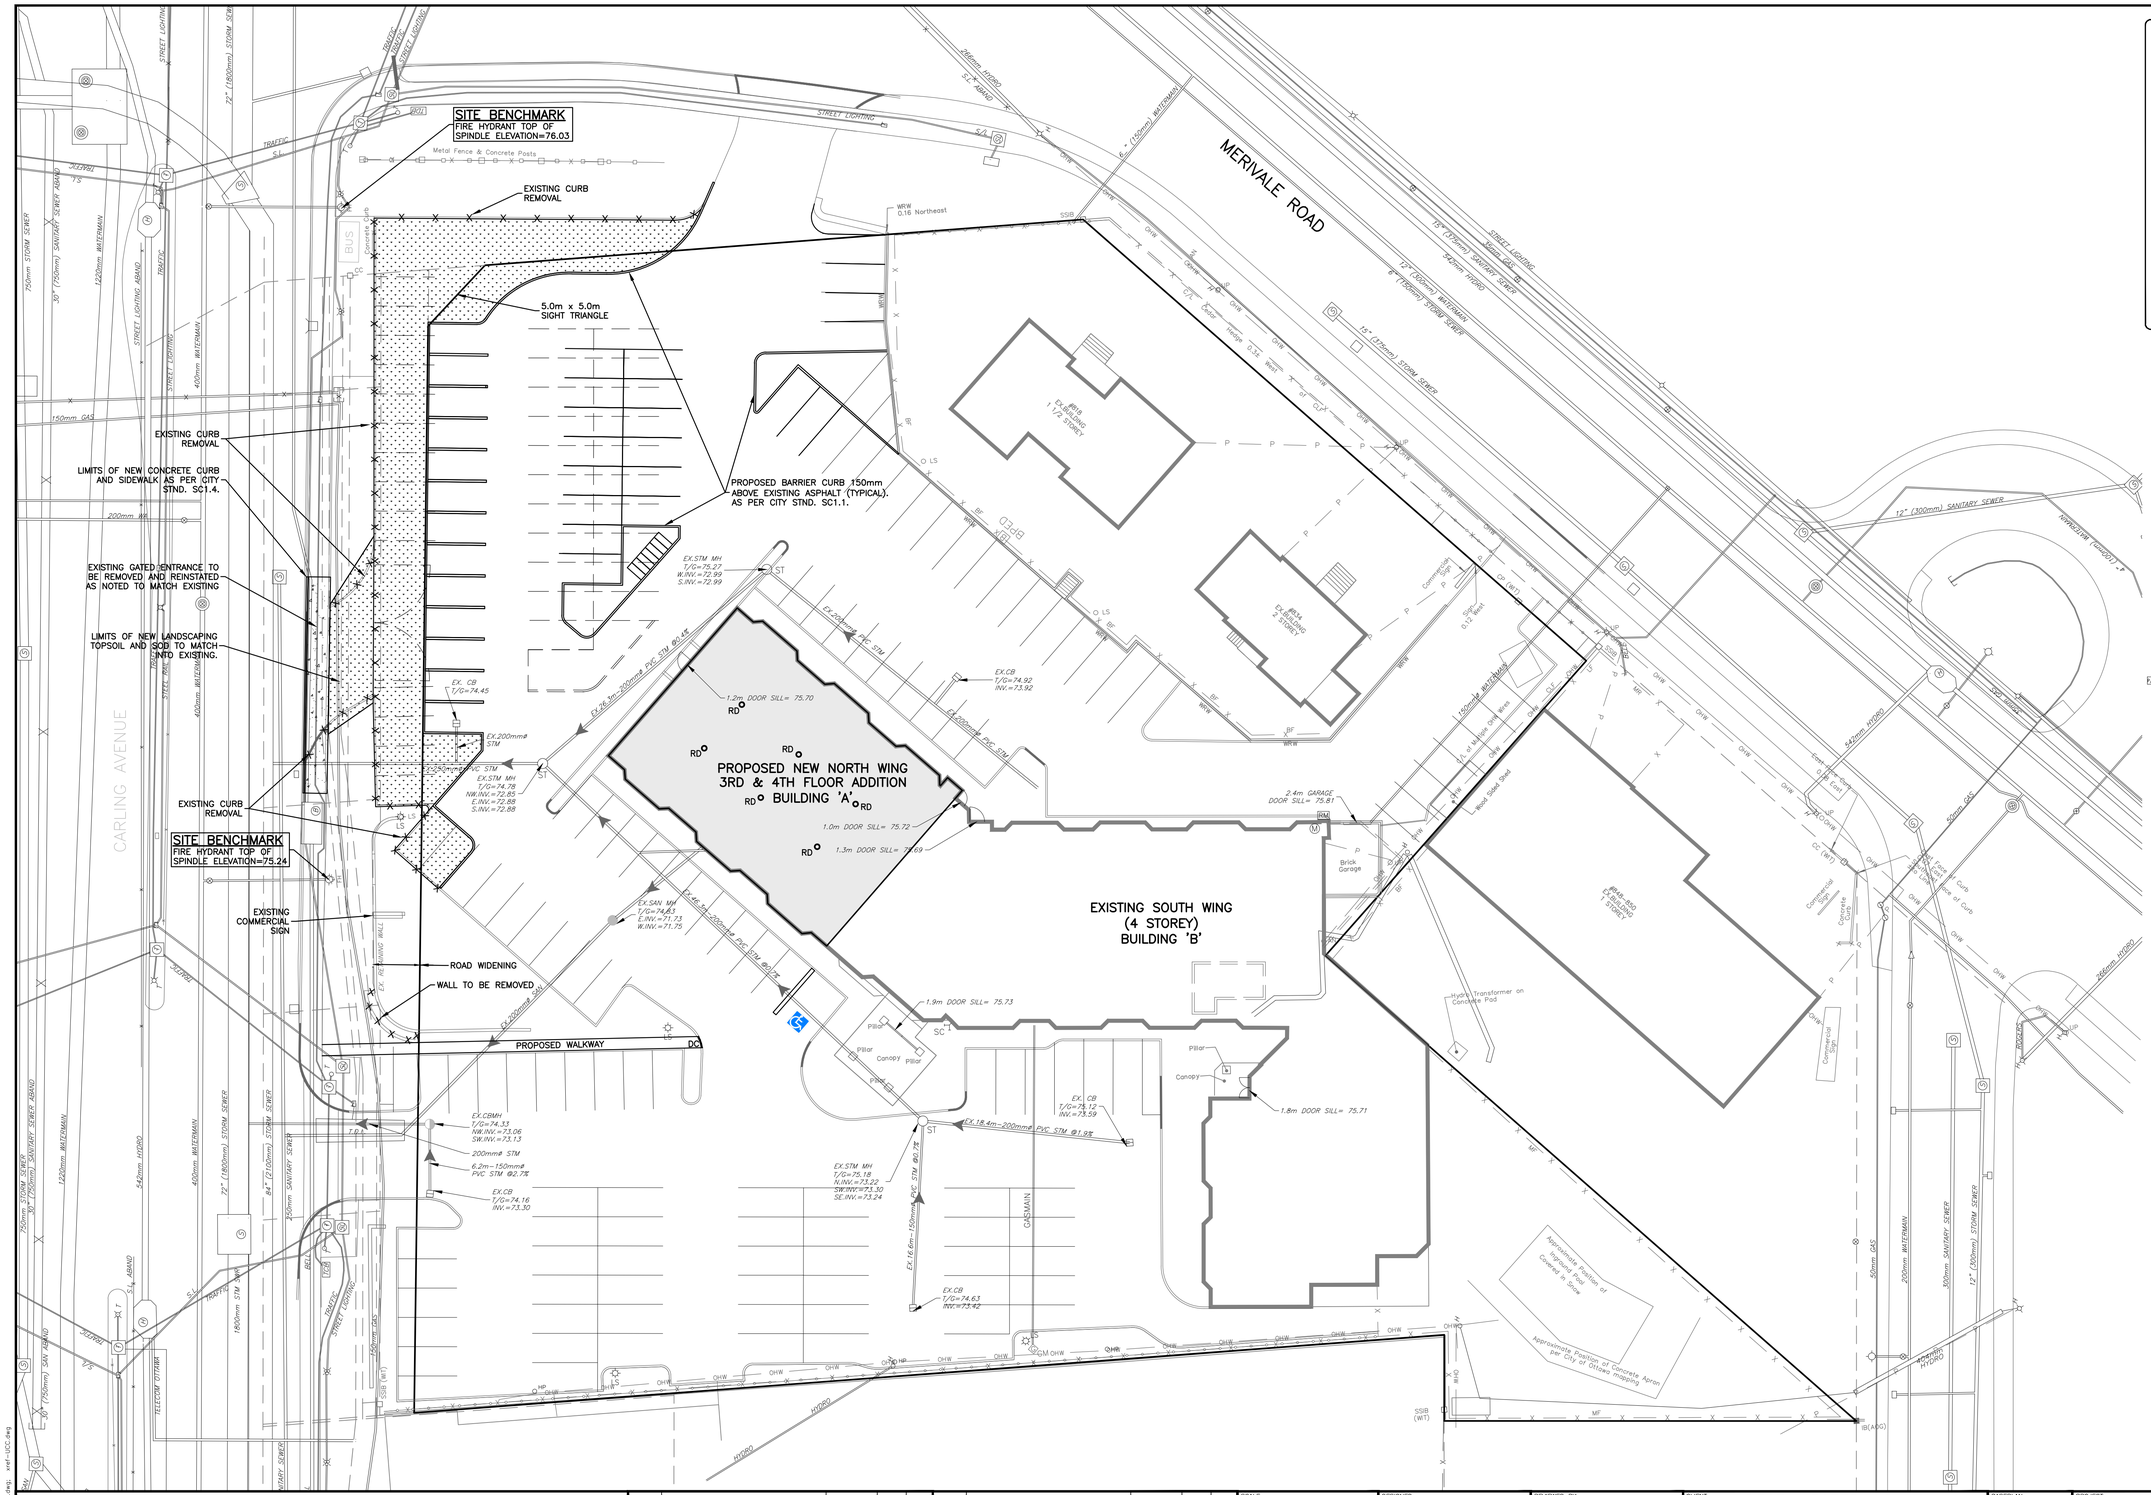
SITE BENCHMARK
FIRE HYDRANT TOP OF SPINDLE ELEVATION=76.03
EXISTING CURB REMOVAL
5.0m x 5.0m SIGHT TRIANGLE
PROPOSED BARRIER CURB 150mm ABOVE EXISTING ASPHALT (TYPICAL). AS PER CITY STND. SC1.1.
LIMITS OF NEW CONCRETE CURB AND SIDEWALK AS PER CITY STND. SC1.4.
EXISTING GATED ENTRANCE TO BE REMOVED AND REINSTATED AS NOTED TO MATCH EXISTING
LIMITS OF NEW LANDSCAPING TOPSOIL AND SOD TO MATCH INTO EXISTING.
SITE BENCHMARK
FIRE HYDRANT TOP OF SPINDLE ELEVATION=75.24
EXISTING COMMERCIAL SIGN
ROAD WIDENING
WALL TO BE REMOVED
PROPOSED WALKWAY
PROPOSED NEW NORTH WING 3RD & 4TH FLOOR ADDITION BUILDING 'A'
EXISTING SOUTH WING (4 STOREY) BUILDING 'B'
MERIVALE ROAD
CARLING AVENUE
1.2m DOOR SILL= 75.70
1.0m DOOR SILL= 75.72
1.3m DOOR SILL= 75.69
1.9m DOOR SILL= 75.73
1.8m DOOR SILL= 75.71
2.4m GARAGE DOOR SILL= 75.81
#838 EX. BUILDING 1 1/2 STOREY
#836 EX. BUILDING 2 STOREY
#840-850 EX. BUILDING 2 STOREY
EX.STM MH T/G=75.27 W.INV.=72.99 S.INV.=72.99
EX.CB T/G=74.92 INV.=73.92
EX. CB T/G=74.45
EX.STM MH T/G=74.78 NW.INV.=72.85 E.INV.=72.88 S.INV.=72.88
EX.SAN MH T/G=74.63 E.INV.=71.73 W.INV.=71.75
EX.CBMH T/G=74.33 NW.INV.=73.06 SW.INV.=73.13
EX.CB T/G=74.16 INV.=73.30
EX. CB T/G=75.12 INV.=73.59
EX.STM MH T/G=75.18 N.INV.=73.22 SW.INV.=73.30 SE.INV.=73.24
EX.CB T/G=74.63 INV.=73.42
EX.18.4m-200mmø PVC STM @1.9%
EX.16.6m-150mmø PVC STM @0.7%
EX.6.2m-200mmø PVC STM @0.7%
EX.200mmø STM
EX.200mmø PVC STM
6.2m-150mmø PVC STM @0.7%
200mmø STM
Approximate Position of Property Line Covered in Snow
Approximate Position of Concrete Apron per City of Ottawa Mapping
Hydro Transformer on Concrete Pad
Brick Garage
Concrete Walk
Concrete Curb
Commercial Sign
Pillar
Canopy
Planter
Bench
Bus Shelter
Bicycle Rack
Newsbox
Light Standard
Utility Pole
Guy Wire
Fire Hydrant
Water Valve
Catch Basin
Sewer Manhole
Hydro Manhole
Bell Manhole
Telecom Manhole
Gas Valve
Gas Meter
Hydro Meter
Traffic Light
Traffic Controller
Traffic Pole
Traffic Box
Street Light
Metal Fence & Concrete Posts
Chain Link Fence
Wooden Retaining Wall
Brick Retaining Wall
Overhead Wires
Curb Cut
Curb Ramp
Depressed Curb
Top of Curb
Bottom of Curb
Edge of Asphalt
Edge of Gravel
Edge of Concrete
Edge of Wood Shed
Limit of Roof Overhang
Limit of Window Wells
Limit of Basement Entrance
Limit of Basement Window
Limit of Concrete Apron
Limit of Concrete Walk
Limit of Concrete Curb
Limit of Asphalt
Limit of Gravel
Limit of Wood Shed
Limit of Brick Garage
Limit of Concrete Pad
Limit of Planter
Limit of Bench
Limit of Bus Shelter
Limit of Bicycle Rack
Limit of Newsbox
Limit of Light Standard
Limit of Utility Pole
Limit of Guy Wire
Limit of Fire Hydrant
Limit of Water Valve
Limit of Catch Basin
Limit of Sewer Manhole
Limit of Hydro Manhole
Limit of Bell Manhole
Limit of Telecom Manhole
Limit of Gas Valve
Limit of Gas Meter
Limit of Hydro Meter
Limit of Traffic Light
Limit of Traffic Controller
Limit of Traffic Pole
Limit of Traffic Box
Limit of Street Light
Limit of Metal Fence & Concrete Posts
Limit of Chain Link Fence
Limit of Wooden Retaining Wall
Limit of Brick Retaining Wall
Limit of Overhead Wires
Limit of Curb Cut
Limit of Curb Ramp
Limit of Depressed Curb
Limit of Top of Curb
Limit of Bottom of Curb
Limit of Edge of Asphalt
Limit of Edge of Gravel
Limit of Edge of Concrete
Limit of Edge of Wood Shed
Limit of Limit of Roof Overhang
Limit of Limit of Window Wells
Limit of Limit of Basement Entrance
Limit of Limit of Basement Window
Limit of Limit of Concrete Apron
Limit of Limit of Concrete Walk
Limit of Limit of Concrete Curb
Limit of Limit of Asphalt
Limit of Limit of Gravel
Limit of Limit of Wood Shed
Limit of Limit of Brick Garage
Limit of Limit of Concrete Pad
Limit of Limit of Planter
Limit of Limit of Bench
Limit of Limit of Bus Shelter
Limit of Limit of Bicycle Rack
Limit of Limit of Newsbox
Limit of Limit of Light Standard
Limit of Limit of Utility Pole
Limit of Limit of Guy Wire
Limit of Limit of Fire Hydrant
Limit of Limit of Water Valve
Limit of Limit of Catch Basin
Limit of Limit of Sewer Manhole
Limit of Limit of Hydro Manhole
Limit of Limit of Bell Manhole
Limit of Limit of Telecom Manhole
Limit of Limit of Gas Valve
Limit of Limit of Gas Meter
Limit of Limit of Hydro Meter
Limit of Limit of Traffic Light
Limit of Limit of Traffic Controller
Limit of Limit of Traffic Pole
Limit of Limit of Traffic Box
Limit of Limit of Street Light
Limit of Limit of Metal Fence & Concrete Posts
Limit of Limit of Chain Link Fence
Limit of Limit of Wooden Retaining Wall
Limit of Limit of Brick Retaining Wall
Limit of Limit of Overhead Wires
Limit of Limit of Curb Cut
Limit of Limit of Curb Ramp
Limit of Limit of Depressed Curb
Limit of Limit of Top of Curb
Limit of Limit of Bottom of Curb
Limit of Limit of Edge of Asphalt
Limit of Limit of Edge of Gravel
Limit of Limit of Edge of Concrete
Limit of Limit of Edge of Wood Shed
Limit of Limit of Limit of Roof Overhang
Limit of Limit of Limit of Window Wells
Limit of Limit of Limit of Basement Entrance
Limit of Limit of Limit of Basement Window
Limit of Limit of Limit of Concrete Apron
Limit of Limit of Limit of Concrete Walk
Limit of Limit of Limit of Concrete Curb
Limit of Limit of Limit of Asphalt
Limit of Limit of Limit of Gravel
Limit of Limit of Limit of Wood Shed
Limit of Limit of Limit of Brick Garage
Limit of Limit of Limit of Concrete Pad
Limit of Limit of Limit of Planter
Limit of Limit of Limit of Bench
Limit of Limit of Limit of Bus Shelter
Limit of Limit of Limit of Bicycle Rack
Limit of Limit of Limit of Newsbox
Limit of Limit of Limit of Light Standard
Limit of Limit of Limit of Utility Pole
Limit of Limit of Limit of Guy Wire
Limit of Limit of Limit of Fire Hydrant
Limit of Limit of Limit of Water Valve
Limit of Limit of Limit of Catch Basin
Limit of Limit of Limit of Sewer Manhole
Limit of Limit of Limit of Hydro Manhole
Limit of Limit of Limit of Bell Manhole
Limit of Limit of Limit of Telecom Manhole
Limit of Limit of Limit of Gas Valve
Limit of Limit of Limit of Gas Meter
Limit of Limit of Limit of Hydro Meter
Limit of Limit of Limit of Traffic Light
Limit of Limit of Limit of Traffic Controller
Limit of Limit of Limit of Traffic Pole
Limit of Limit of Limit of Traffic Box
Limit of Limit of Limit of Street Light
Limit of Limit of Limit of Metal Fence & Concrete Posts
Limit of Limit of Limit of Chain Link Fence
Limit of Limit of Limit of Wooden Retaining Wall
Limit of Limit of Limit of Brick Retaining Wall
Limit of Limit of Limit of Overhead Wires
Limit of Limit of Limit of Curb Cut
Limit of Limit of Limit of Curb Ramp
Limit of Limit of Limit of Depressed Curb
Limit of Limit of Limit of Top of Curb
Limit of Limit of Limit of Bottom of Curb
Limit of Limit of Limit of Edge of Asphalt
Limit of Limit of Limit of Edge of Gravel
Limit of Limit of Limit of Edge of Concrete
Limit of Limit of Limit of Edge of Wood Shed
Limit of Limit of Limit of Limit of Roof Overhang
Limit of Limit of Limit of Limit of Window Wells
Limit of Limit of Limit of Limit of Basement Entrance
Limit of Limit of Limit of Limit of Basement Window
Limit of Limit of Limit of Limit of Concrete Apron
Limit of Limit of Limit of Limit of Concrete Walk
Limit of Limit of Limit of Limit of Concrete Curb
Limit of Limit of Limit of Limit of Asphalt
Limit of Limit of Limit of Limit of Gravel
Limit of Limit of Limit of Limit of Wood Shed
Limit of Limit of Limit of Limit of Brick Garage
Limit of Limit of Limit of Limit of Gas Meter
Limit of Limit of Limit of Limit of Hydro Meter
Limit of Limit of Limit of Limit of Traffic Light
Limit of Limit of Limit of Limit of Traffic Controller
Limit of Limit of Limit of Limit of Traffic Pole
Limit of Limit of Limit of Limit of Traffic Box
Limit of Limit of Limit of Limit of Street Light
Limit of Limit of Limit of Limit of Metal Fence & Concrete Posts
Limit of Limit of Limit of Limit of Chain Link Fence
Limit of Limit of Limit of Limit of Wooden Retaining Wall
Limit of Limit of Limit of Limit of Brick Retaining Wall
Limit of Limit of Limit of Limit of Overhead Wires
Limit of Limit of Limit of Limit of Curb Cut
Limit of Limit of Limit of Limit of Curb Ramp
Limit of Limit of Limit of Limit of Depressed Curb
Limit of Limit of Limit of Limit of Top of Curb
Limit of Limit of Limit of Limit of Bottom of Curb
Limit of Limit of Limit of Limit of Edge of Asphalt
Limit of Limit of Limit of Limit of Edge of Gravel
Limit of Limit of Limit of Limit of Edge of Concrete
Limit of Limit of Limit of Limit of Edge of Wood Shed
Limit of Limit of Limit of Limit of Limit of Roof Overhang
Limit of Limit of Limit of Limit of Limit of Window Wells
Limit of Limit of Limit of Limit of Limit of Basement Entrance
Limit of Limit of Limit of Limit of Limit of Basement Window
Limit of Limit of Limit of Limit of Limit of Concrete Apron
Limit of Limit of Limit of Limit of Limit of Concrete Walk
Limit of Limit of Limit of Limit of Limit of Concrete Curb
Limit of Limit of Limit of Limit of Limit of Asphalt
Limit of Limit of Limit of Limit of Limit of Gravel
Limit of Limit of Limit of Limit of Limit of Wood Shed
Limit of Limit of Limit of Limit of Limit of Limit of Limit of Limit of Limit of Limit of Bottom of Curb
Limit of Limit of Limit of Limit of Limit of Limit of Limit of Limit of Limit of Limit of Edge of Asphalt
Limit of Limit of Limit of Lim