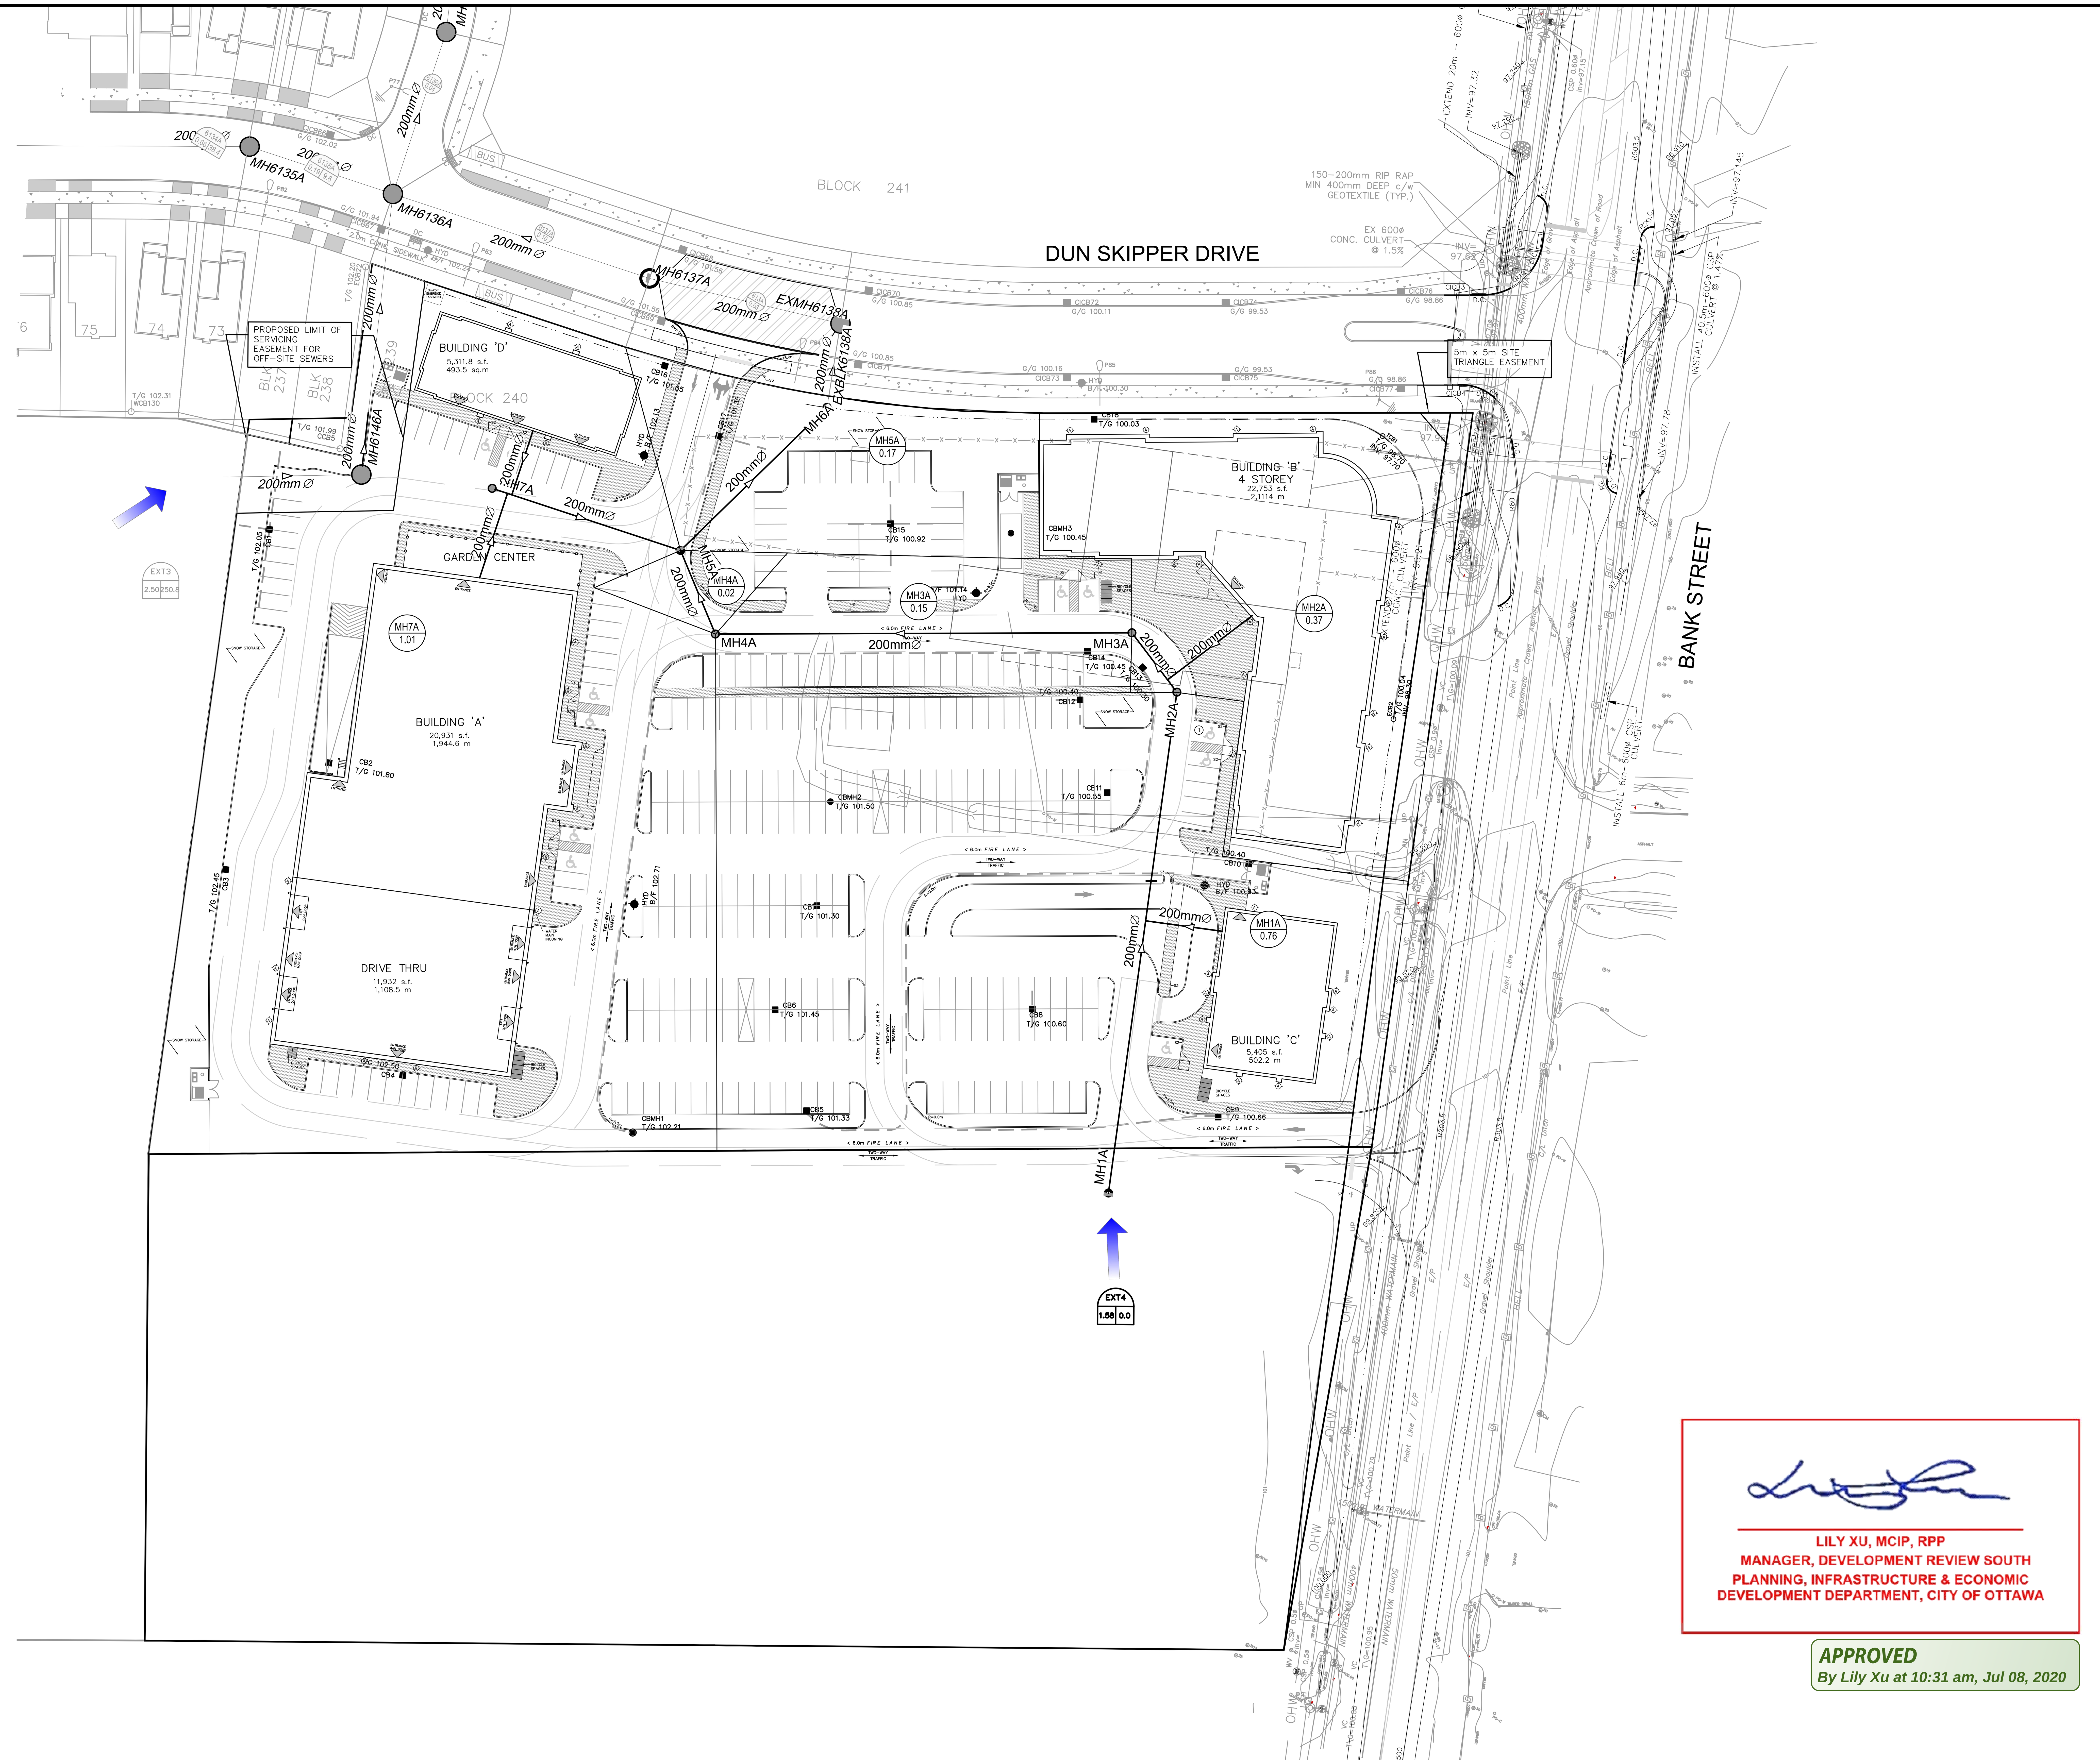

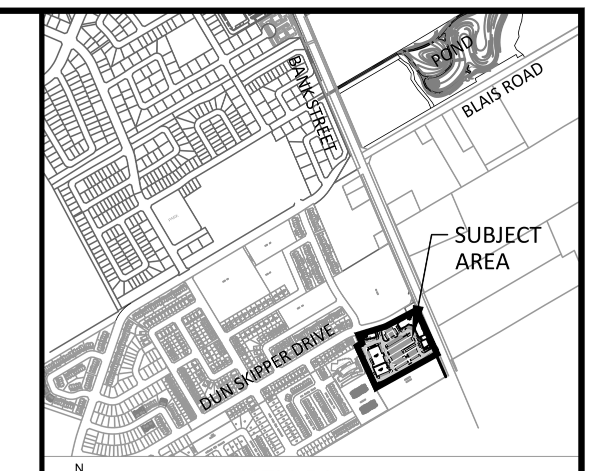

KEY PLAN
(NTS)

NOTES:

1. SEE DRAWING C-010 FOR ADDITIONAL DETAILS AND NOTES.
2. SITE BENCHMARK TO BE OBTAINED FROM LEGAL SURVEYOR H.A. KEN SHIPMAN SURVEYING LTD.

LEGEND :

- 6115A — EXISTING AREA NUMBER
- 0.81 | 43.2 — EXISTING POPULATION; EXISTING AREA IN HECTARES
- FUTURE FLOW DIRECTION
- MH2A — EXISTING AREA NUMBER
- 0.37 — EXISTING AREA IN HECTARES
- **MH2A** — AREA NUMBER
- **0.37** — AREA IN HECTARES

No.	REVISIONS	By	Date
14			
13			
12			
11			
10			
9			
8			
7			
6			
5			
4	REVISED AS PER CITY COMMENTS	JIM	2020:04:20
3	REVISED AS PER CITY COMMENTS	JIM	2019:12:09
2	REVISED AS PER NEW SITE PLAN AND CITY COMMENTS	JIM	2019:10:11
1	ISSUED FOR SPA	JIM	2019:04:15

IBI GROUP
400 – 333 Preston Street
Ottawa ON K1S 5N4 Canada
tel 613 225 1311 fax 613 225 9868
ibigroup.com

Project Title

BANK STREET DEVELOPMENT
4836 BANK STREET

LICENSED PROFESSIONAL ENGINEER
J. I. MOFFATT
2020/04/20
PROVINCE OF ONTARIO

N

Drawing Title

SANITARY DRAINAGE AREA PLAN

Scale 1 : 500

Design	SEL	Date	FEB. 2019
Drawn	DPS	Checked	JIM
Project No.	119351	Drawing No.	400

LILY XU, MCIP, RPP
MANAGER, DEVELOPMENT REVIEW SOUTH
PLANNING, INFRASTRUCTURE & ECONOMIC DEVELOPMENT DEPARTMENT, CITY OF OTTAWA

APPROVED
By Lily Xu at 10:31 am, Jul 08, 2020

D07-12-19-0092

#17977

J:\119351_4836BankSt\5.9 Drawings\59civil\layouts\400.dwg Layout Name: SANITARY DRAINAGE AREA PLAN Plot Style: AIA STANDARD-FULL.CTB Plot Scale: 1:25.4 Plotted At: 4/20/2020 2:47 PM Last Saved By: James.Battison Last Saved At: Dec. 6, 19