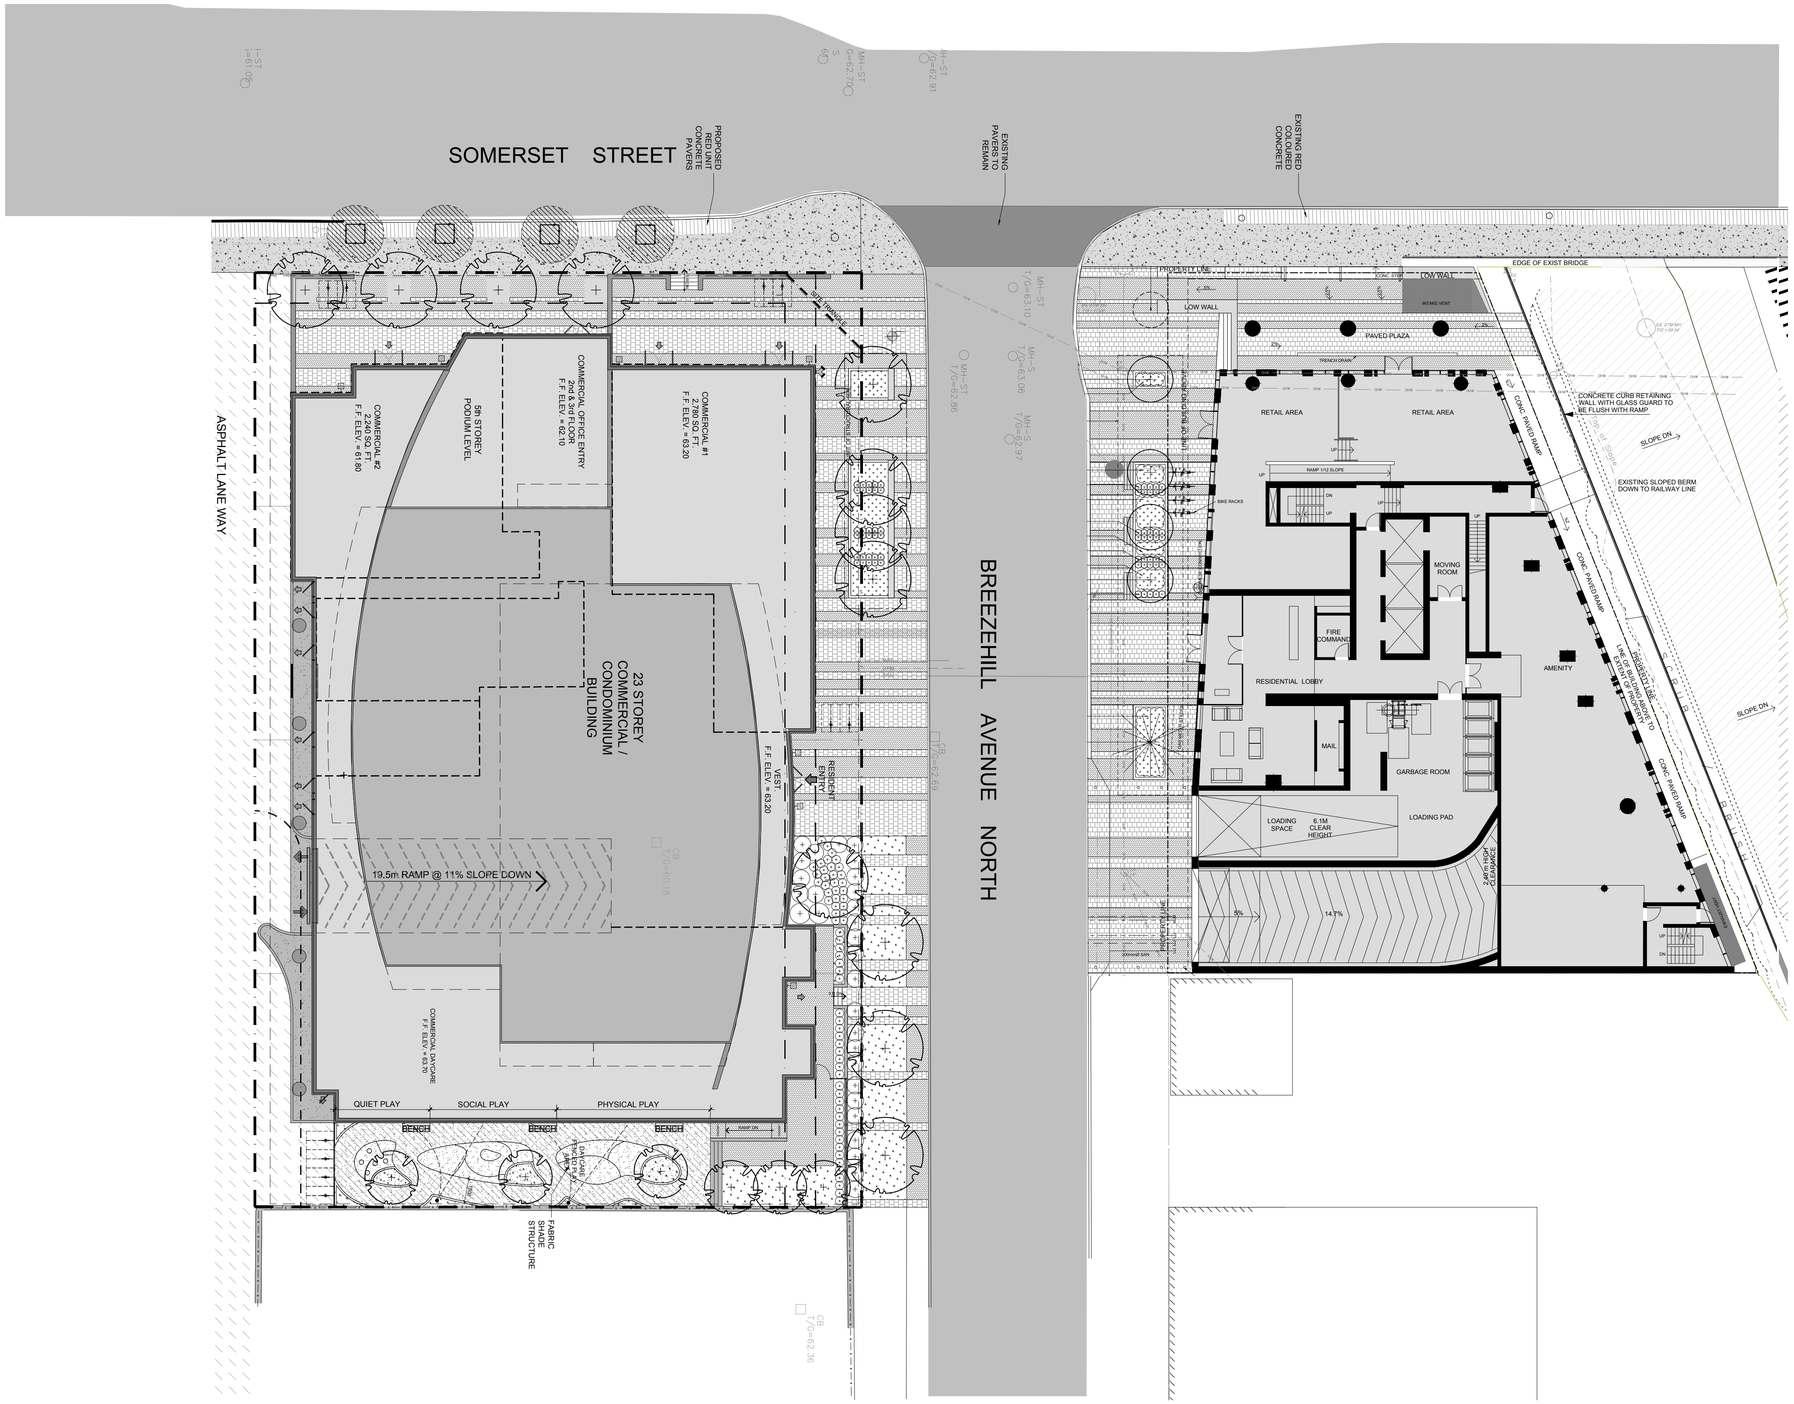

aA

N

ONTARIO ASSOCIATION of ARCHITECTS
PETER A. BARNES
LICENCE
3427

A1.7