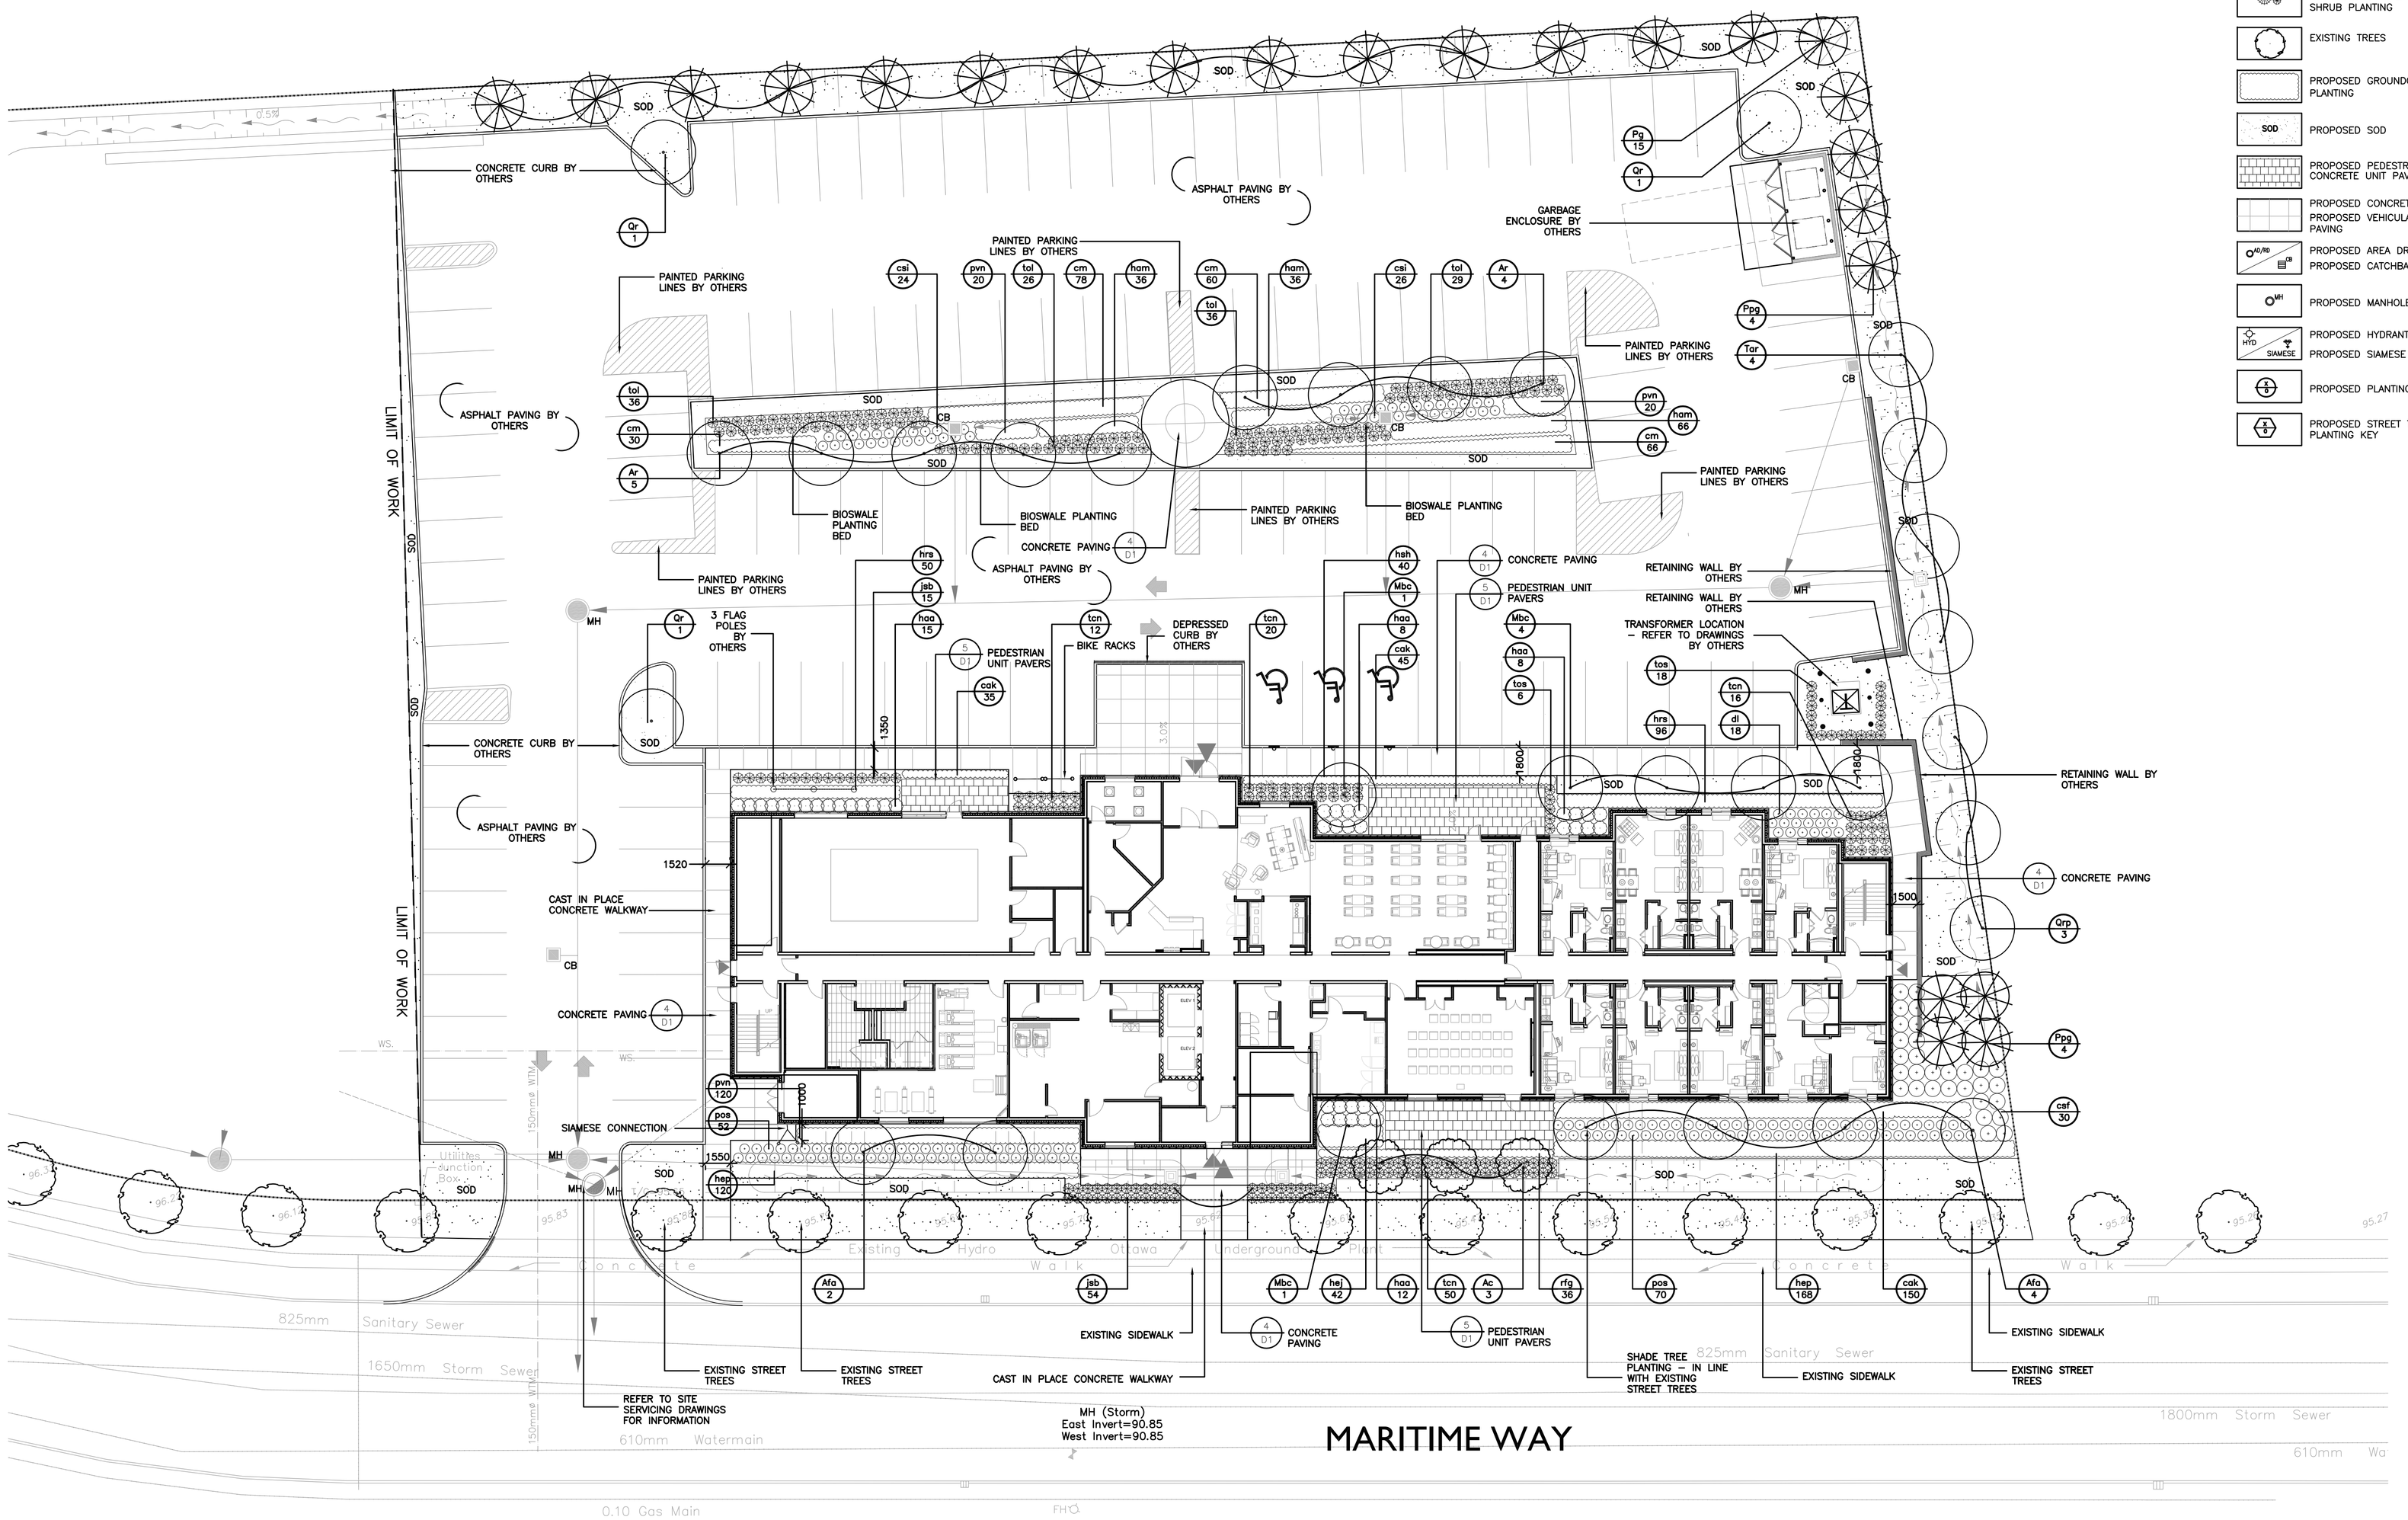

LEGEND

- PROPOSED CONIFEROUS TREES
- PROPOSED DECIDUOUS TREES
- PROPOSED DECIDUOUS SHRUB PLANTING
- PROPOSED CONIFEROUS SHRUB PLANTING
- EXISTING TREES
- PROPOSED GROUNDCOVER PLANTING
- PROPOSED SOD
- PROPOSED PEDESTRIAN PRECAST CONCRETE UNIT PAVING
- PROPOSED CONCRETE PAVING
- PROPOSED VEHICULAR CONCRETE PAVING
- PROPOSED AREA DRAIN
- PROPOSED CATCHBASIN
- PROPOSED MANHOLE
- PROPOSED HYDRANT
- PROPOSED SIAMESE CONNECTION
- PROPOSED PLANTING KEY
- PROPOSED STREET TREE PLANTING KEY

Chamberlain Architects Constructors Managers

Chamberlain Architect Services Limited

5096 South Service Road
Suite 103
Burlington, Ontario L7L 5H4
CANADA

Tel: 905.631.7777
Fax: 905.631.7717

www.chamberlainipd.com

NO.	ISSUED	DATE
1	ISSUED FOR SPA	12/10/2013

The MBTW Group

Community Planning
Urban Design
Landscape Architecture

255 Wicksteed Avenue
Unit 1A
Toronto, Ontario
Canada M4H-1G8
Tel: (416) 449-7767
Fax: (416) 449-1803
E-mail: info@mbtw.com

DO NOT SCALE DRAWINGS, USE ONLY DRAWINGS MARKED 'ISSUED FOR CONSTRUCTION'. VERIFY CONFIGURATIONS AND DIMENSIONS ON SITE BEFORE BEGINNING WORK. NOTIFY ARCHITECT IMMEDIATELY OF ANY ERRORS, OMISSIONS OR DISCREPANCIES.

CHAMBERLAIN ARCHITECT SERVICES LIMITED AND CHAMBERLAIN CONSTRUCTION SERVICES LIMITED HAVE SIMILAR OWNERSHIP.

CLIENT

Owner

SEAL

ASSOCIATION OF LANDSCAPE DESIGNERS
PATRICK A. BOLLENBERGHE
OALA

CONSTRUCTION NORTH | TRUE NORTH

PROJECT

TOWNEPLACE SUITES

1251 Martine way Kanata, ON

SHEET NAME

LANDSCAPE PLAN

START DATE	July, 2013
DRAWN BY	SL
CHECKED BY	SL
SCALE	1:200
PROJECT NO.	CAT024
DRAWING	L-1

C:\113039 Towneplace Kanata Maritime Drive\113039_TPS Kanata_Local_Hbinbous.rvt

26/11/2013 2:21:48 PM