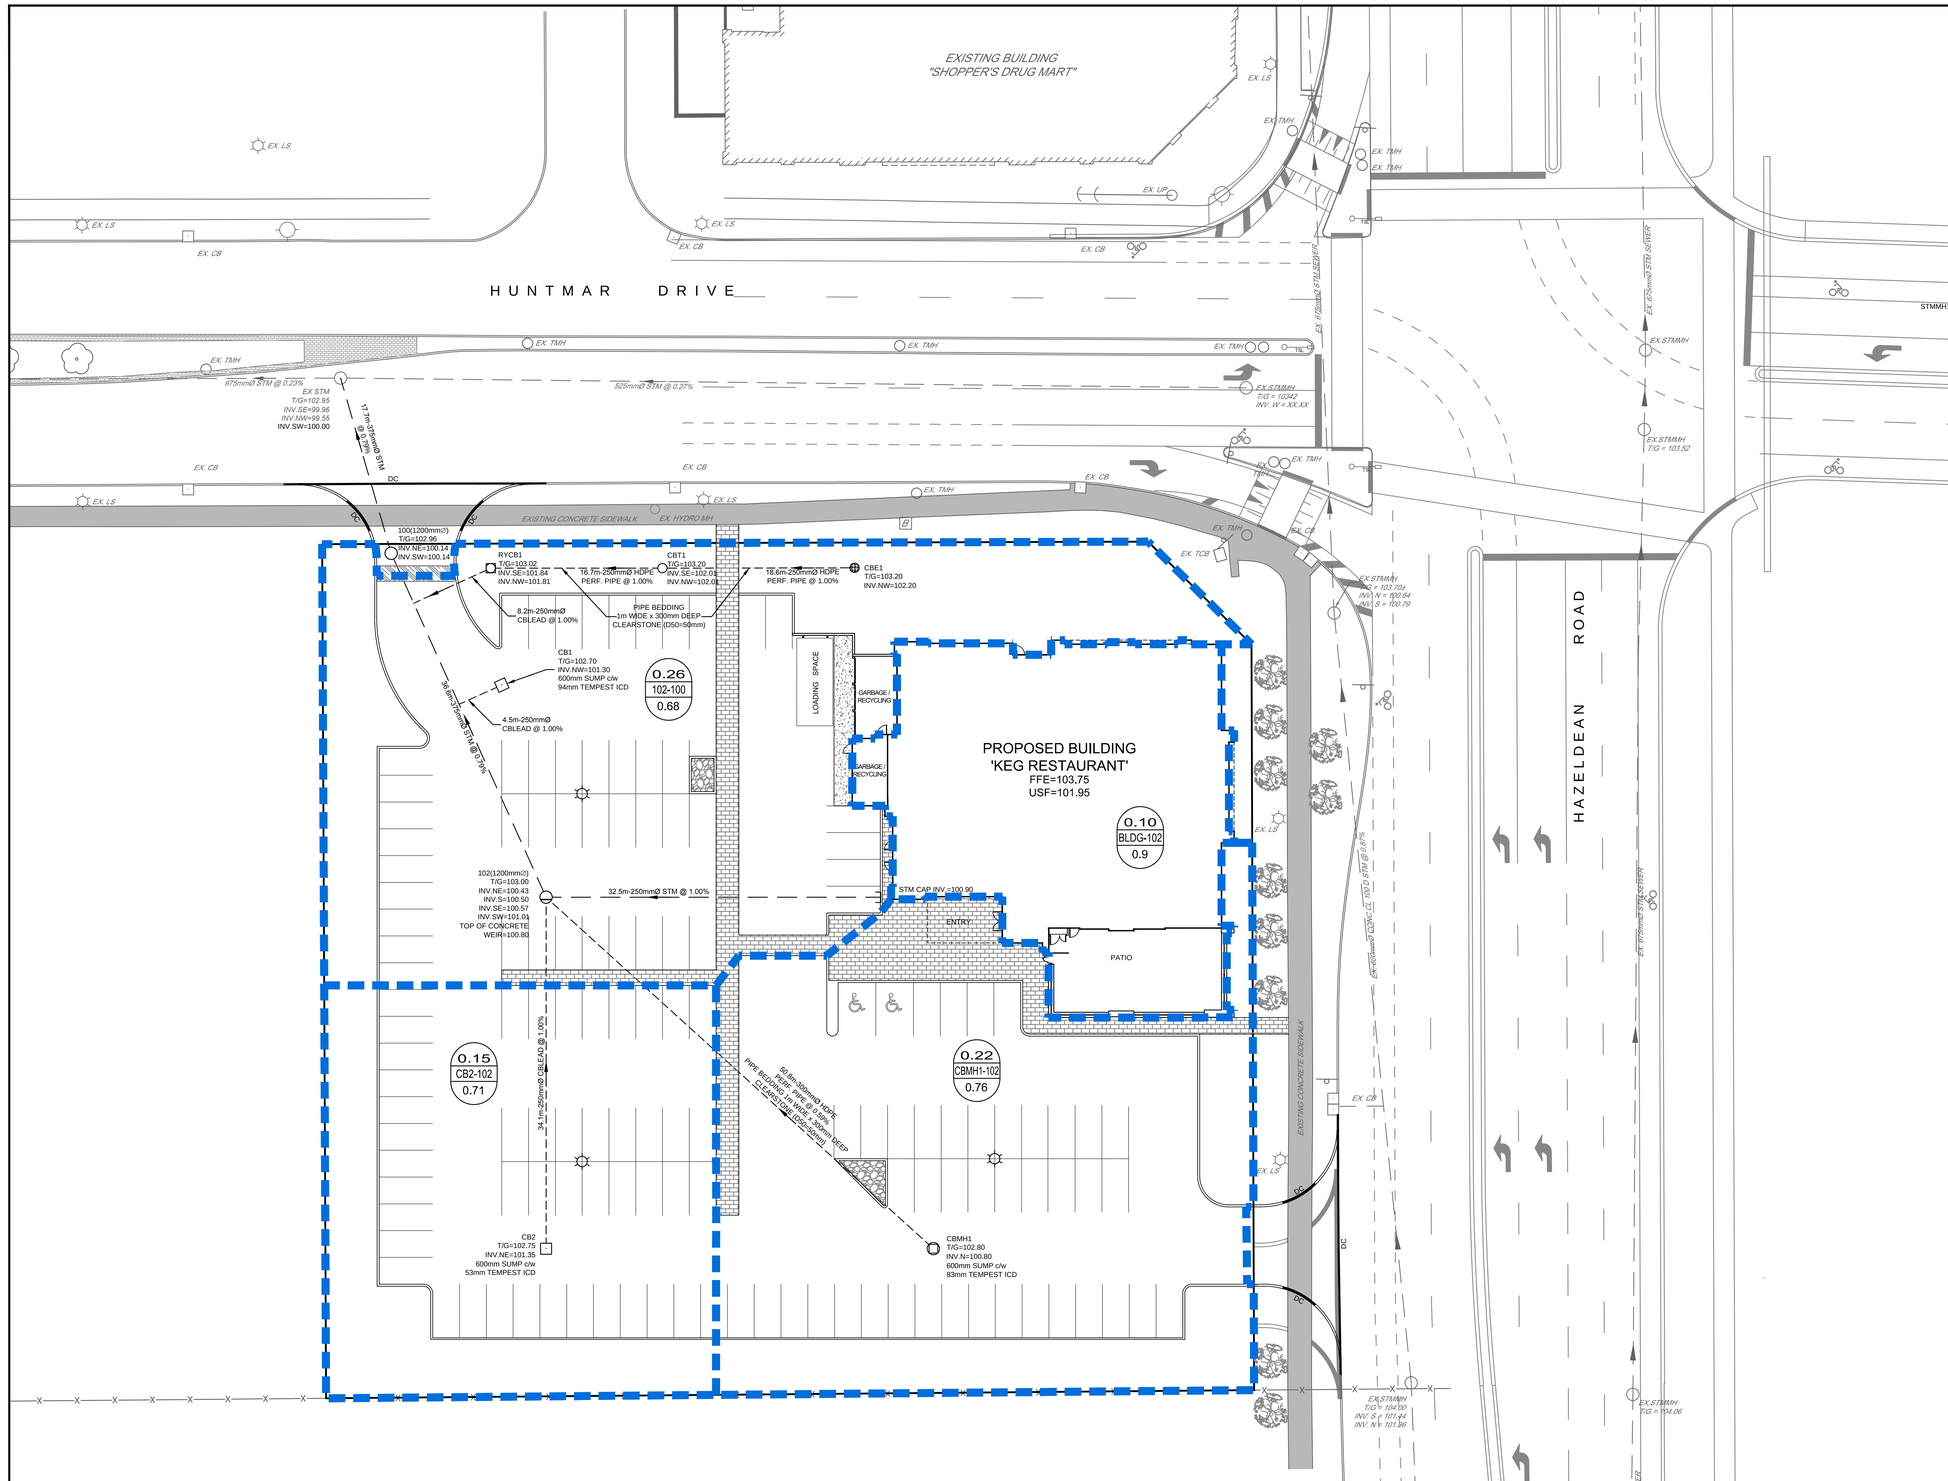
EXISTING BUILDING
"SHOPPER'S DRUG MART"
HUNTMAR DRIVE
EX. LS
EX. CB
EX. TMH
EX. UP
EX. HYDRO MH
EXISTING CONCRETE SIDEWALK
975mmØ STM @ 0.23%
525mmØ STM @ 0.27%
EX STM
T/G=102.95
INV. SE=99.96
INV. NW=99.55
INV.SW=100.00
17.7m-375mmØ STM @ 0.27%
DC
EX.STMMH
T/G = 103.42
INV. W = XX.XX
EX.STMMH
T/G = 103.52
EX.STMMH
T/G = 103.70±
INV. N = 100.64
INV. S = 100.79
EX.STMMH
T/G= 104.00
INV. S = 101.44
INV. W= 101.36
EX.STMMH
T/G = 104.06
EX 675mmØ STM SEWER
EX 600mmØ STM SEWER
