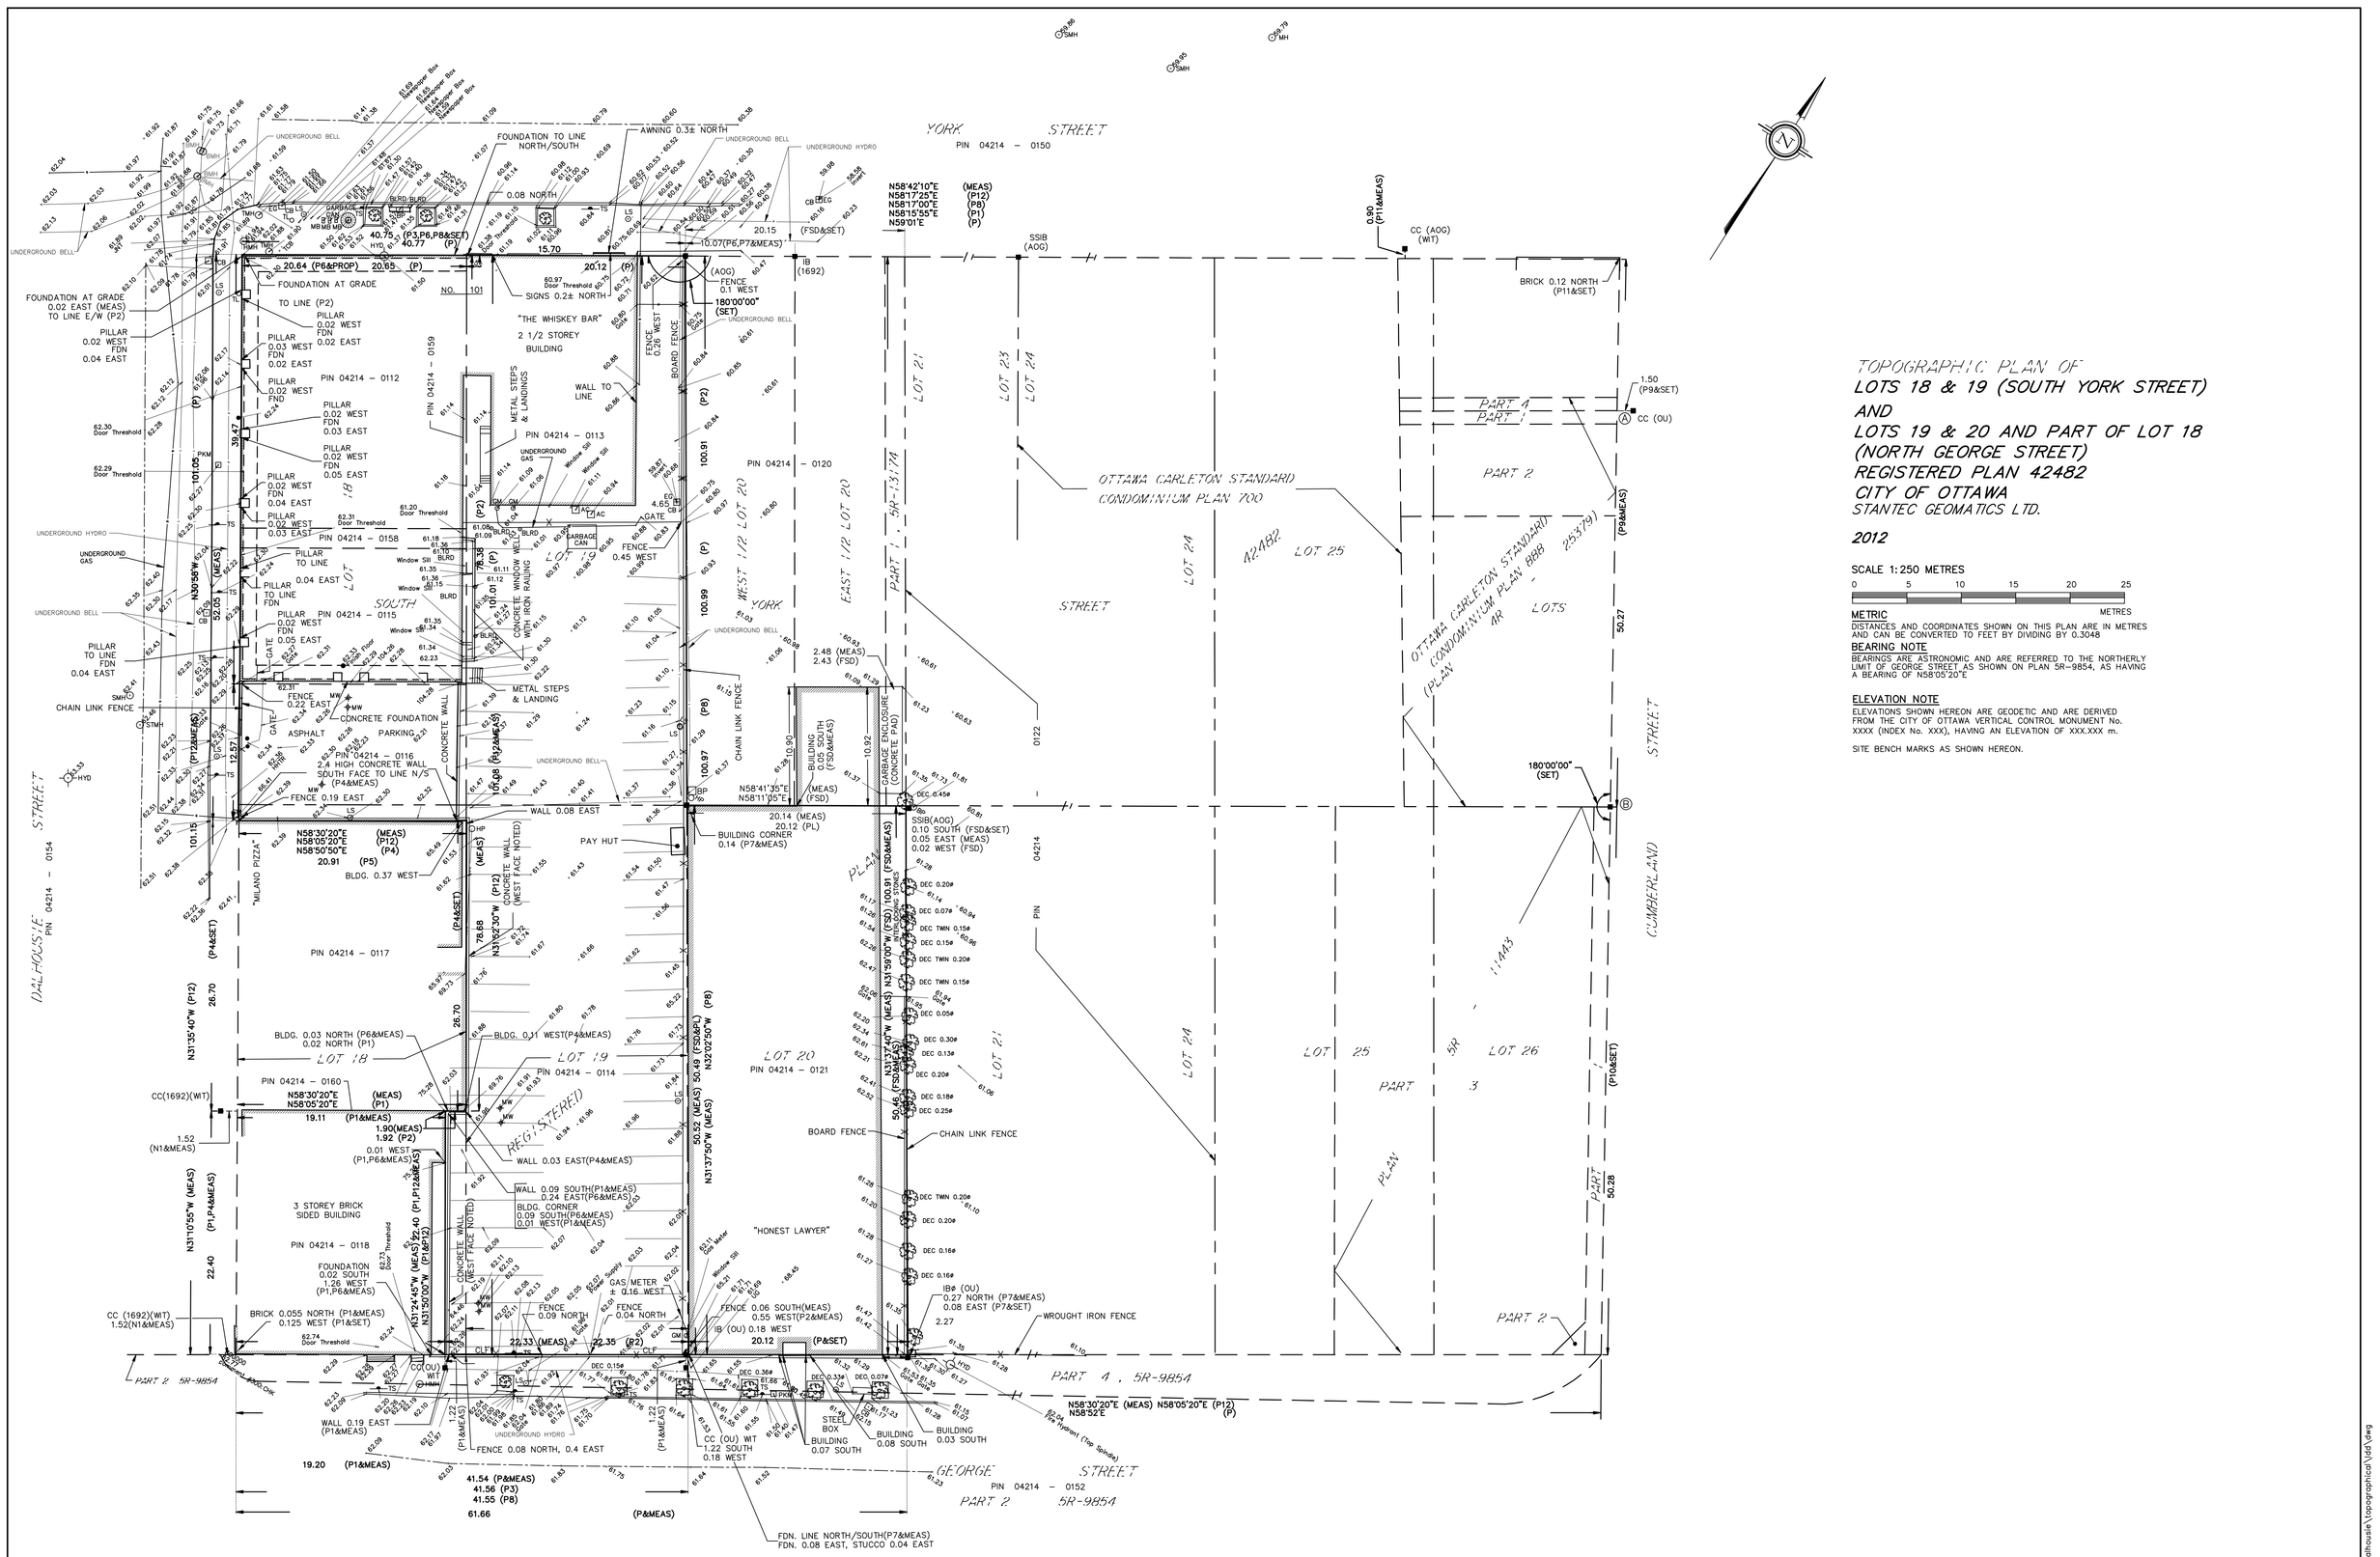
YORK STREET
PIN 04214 – 0150
N58°42'10"E (MEAS)
N58°17'25"E (P12)
N58°17'00"E (P8)
N58°16'55"E (P1)
N59°01'E (P)
0.05 (P7&MEAS)
CC (AOG) (WIT)
SSIB (AOG)
BRICK 0.12 NORTH (P11&SET)
1.50 (P9&SET)
CC (OU)
FOUNDATION TO LINE NORTH/SOUTH
AWNING 0.3± NORTH
0.08 NORTH
20.15 (FSD&SET)
0.07(P6,P7&MEAS)
FOUNDATION AT GRADE 0.02 EAST (MEAS) TO LINE E/W (P2)
SIGNS 0.2± NORTH
"THE WHISKEY BAR"
2 1/2 STOREY BUILDING
NO. 101
180°00'00" (SET)
(AOG) FENCE 0.1 WEST
IB (1692)
PIN 04214 – 0112
PIN 04214 – 0113
PIN 04214 – 0158
PIN 04214 – 0115
PIN 04214 – 0116
2.4 HIGH CONCRETE WALL SOUTH FACE TO LINE N/S (P4&MEAS)
PIN 04214 – 0117
PIN 04214 – 0159
PIN 04214 – 0120
PIN 04214 – 0121
PIN 04214 – 0114
PIN 04214 – 0160
PIN 04214 – 0118
PIN 04214 – 0152
METAL STEPS & LANDINGS
WALL TO LINE
FENCE 0.45 WEST
FENCE 0.22 EAST
CONCRETE FOUNDATION
ASPHALT PARKING
CHAIN LINK FENCE
GATE
PAY HUT
BUILDING CORNER 0.14 (P7&MEAS)
BUILDING SOUTH (FSD&MEAS)
CARRIAGE ENCLOSURE (FSD)
SSIB(AOG) 0.10 SOUTH (FSD&SET) 0.05 EAST (MEAS) 0.02 WEST (FSD)
BOARD FENCE
CHAIN LINK FENCE
"HONEST LAWYER"
IBΦ (OU) 0.27 NORTH (P7&MEAS) 0.08 EAST (P7&SET)
WROUGHT IRON FENCE
GAS METER ± 0.16 WEST
FENCE 0.09 NORTH
FENCE 0.04 NORTH
FENCE 0.06 SOUTH(MEAS) 0.55 WEST(P2&MEAS)
IB (OU) 0.18 WEST
20.12 (P&SET)
STEEL BOX
BUILDING 0.07 SOUTH
BUILDING 0.08 SOUTH
BUILDING 0.03 SOUTH
CC (OU) WIT 1.22 SOUTH 0.18 WEST
FENCE 0.08 NORTH, 0.4 EAST
FDN. LINE NORTH/SOUTH(P7&MEAS)
FDN. 0.08 EAST, STUCCO 0.04 EAST
WALL 0.19 EAST (P1&MEAS)
WALL 0.03 EAST(P4&MEAS)
WALL 0.09 SOUTH(P1&MEAS) 0.24 EAST(P6&MEAS)
BLDG. CORNER 0.09 SOUTH(P4&MEAS) 0.01 WEST(P1&MEAS)
BLDG. 0.03 NORTH (P6&MEAS) 0.02 NORTH (P1)
BLDG. 0.31 WEST(P4&MEAS)
BLDG. 0.37 WEST
3 STOREY BRICK SIDED BUILDING
FOUNDATION 0.02 SOUTH 1.26 WEST (P1,P6&MEAS)
BRICK 0.055 NORTH (P1&MEAS) 0.125 WEST (P1&SET)
"MILANO PIZZA"
CONCRETE WALL (WEST FACE NOTED)
DALHOUSIE STREET
GEORGE STREET
LOT 18
LOT 19
LOT 20
LOT 21
LOT 23
LOT 24
LOT 25
LOT 26
PART 1
PART 2
PART 3
PART 4
PART 1, 5R-9854
PART 2, 5R-9854
PART 4, 5R-9854
OTTAWA CARLETON STANDARD CONDOMINIUM PLAN 700
OTTAWA CARLETON STANDARD CONDOMINIUM PLAN RRR 25379 (PLAN)
WEST 1/2 LOT 20
EAST 1/2 LOT 20
N.R.A.R.
PLAN
1:1443
N58°41'35"E (MEAS) N58°11'05"E (FSD)
N31°37'40"W (MEAS) N31°59'00"W (FSD) 100.91 (FSD&MEAS)
N31°37'50"W (MEAS) N32°02'00"W (FSD) 100.97 (FSD&MEAS)
N31°37'40"W (P12) 26.70
N31°10'55"W (MEAS) (P1,P4&MEAS) 22.40
N31°37'50"W (MEAS) 95.55 (P12,P8&MEAS) 95.40 (P1,P6&MEAS)
N58°35'58"W (MEAS) 52.05 (P7&MEAS)
N58°30'20"E (MEAS) N58°05'20"E (P12) N58°50'50"E (P4) 20.91 (P5)
N58°30'20"E (MEAS) N58°05'20"E (P1) 19.11 (P1&MEAS)
N58°30'20"E (MEAS) N58°05'20"E (P12) N58°32'E (P)
1.90(MEAS) 1.92 (P2) 0.01 WEST (P1,P6&MEAS)
1.52 (N1&MEAS)
CC(1692)(WIT)
CC (1692)(WIT) 1.52(N1&MEAS)
22.33 (MEAS) 22.35 (P2)
19.20 (P1&MEAS)
41.54 (P&MEAS) 41.56 (P3) 41.55 (P8) 61.66 (P&MEAS)
40.75 (P3,P6,P8&SET) (P) 40.77 (P) HYD.
20.64 (P6&PROP) 20.95 (P)
30.47
50.27 (P9&MEAS)
26.28
30.28
1:443
1.52 (P1&MEAS)
2.48 (MEAS) 2.43 (FSD)
20.14 (MEAS) 20.12 (PL)
10.30
10.92
0.22 EAST
0.45 WEST
0.04 EAST
0.05 EAST
0.03 EAST
0.04 EAST
0.02 EAST
0.03 EAST
0.04 EAST
0.05 EAST
0.02 EAST
0.03 EAST
0.02 EAST
0.04 EAST
0.02 EAST
0.03 EAST
0.05 EAST
0.04 EAST
0.02 EAST
0.04 EAST
0.02 EAST
0.03