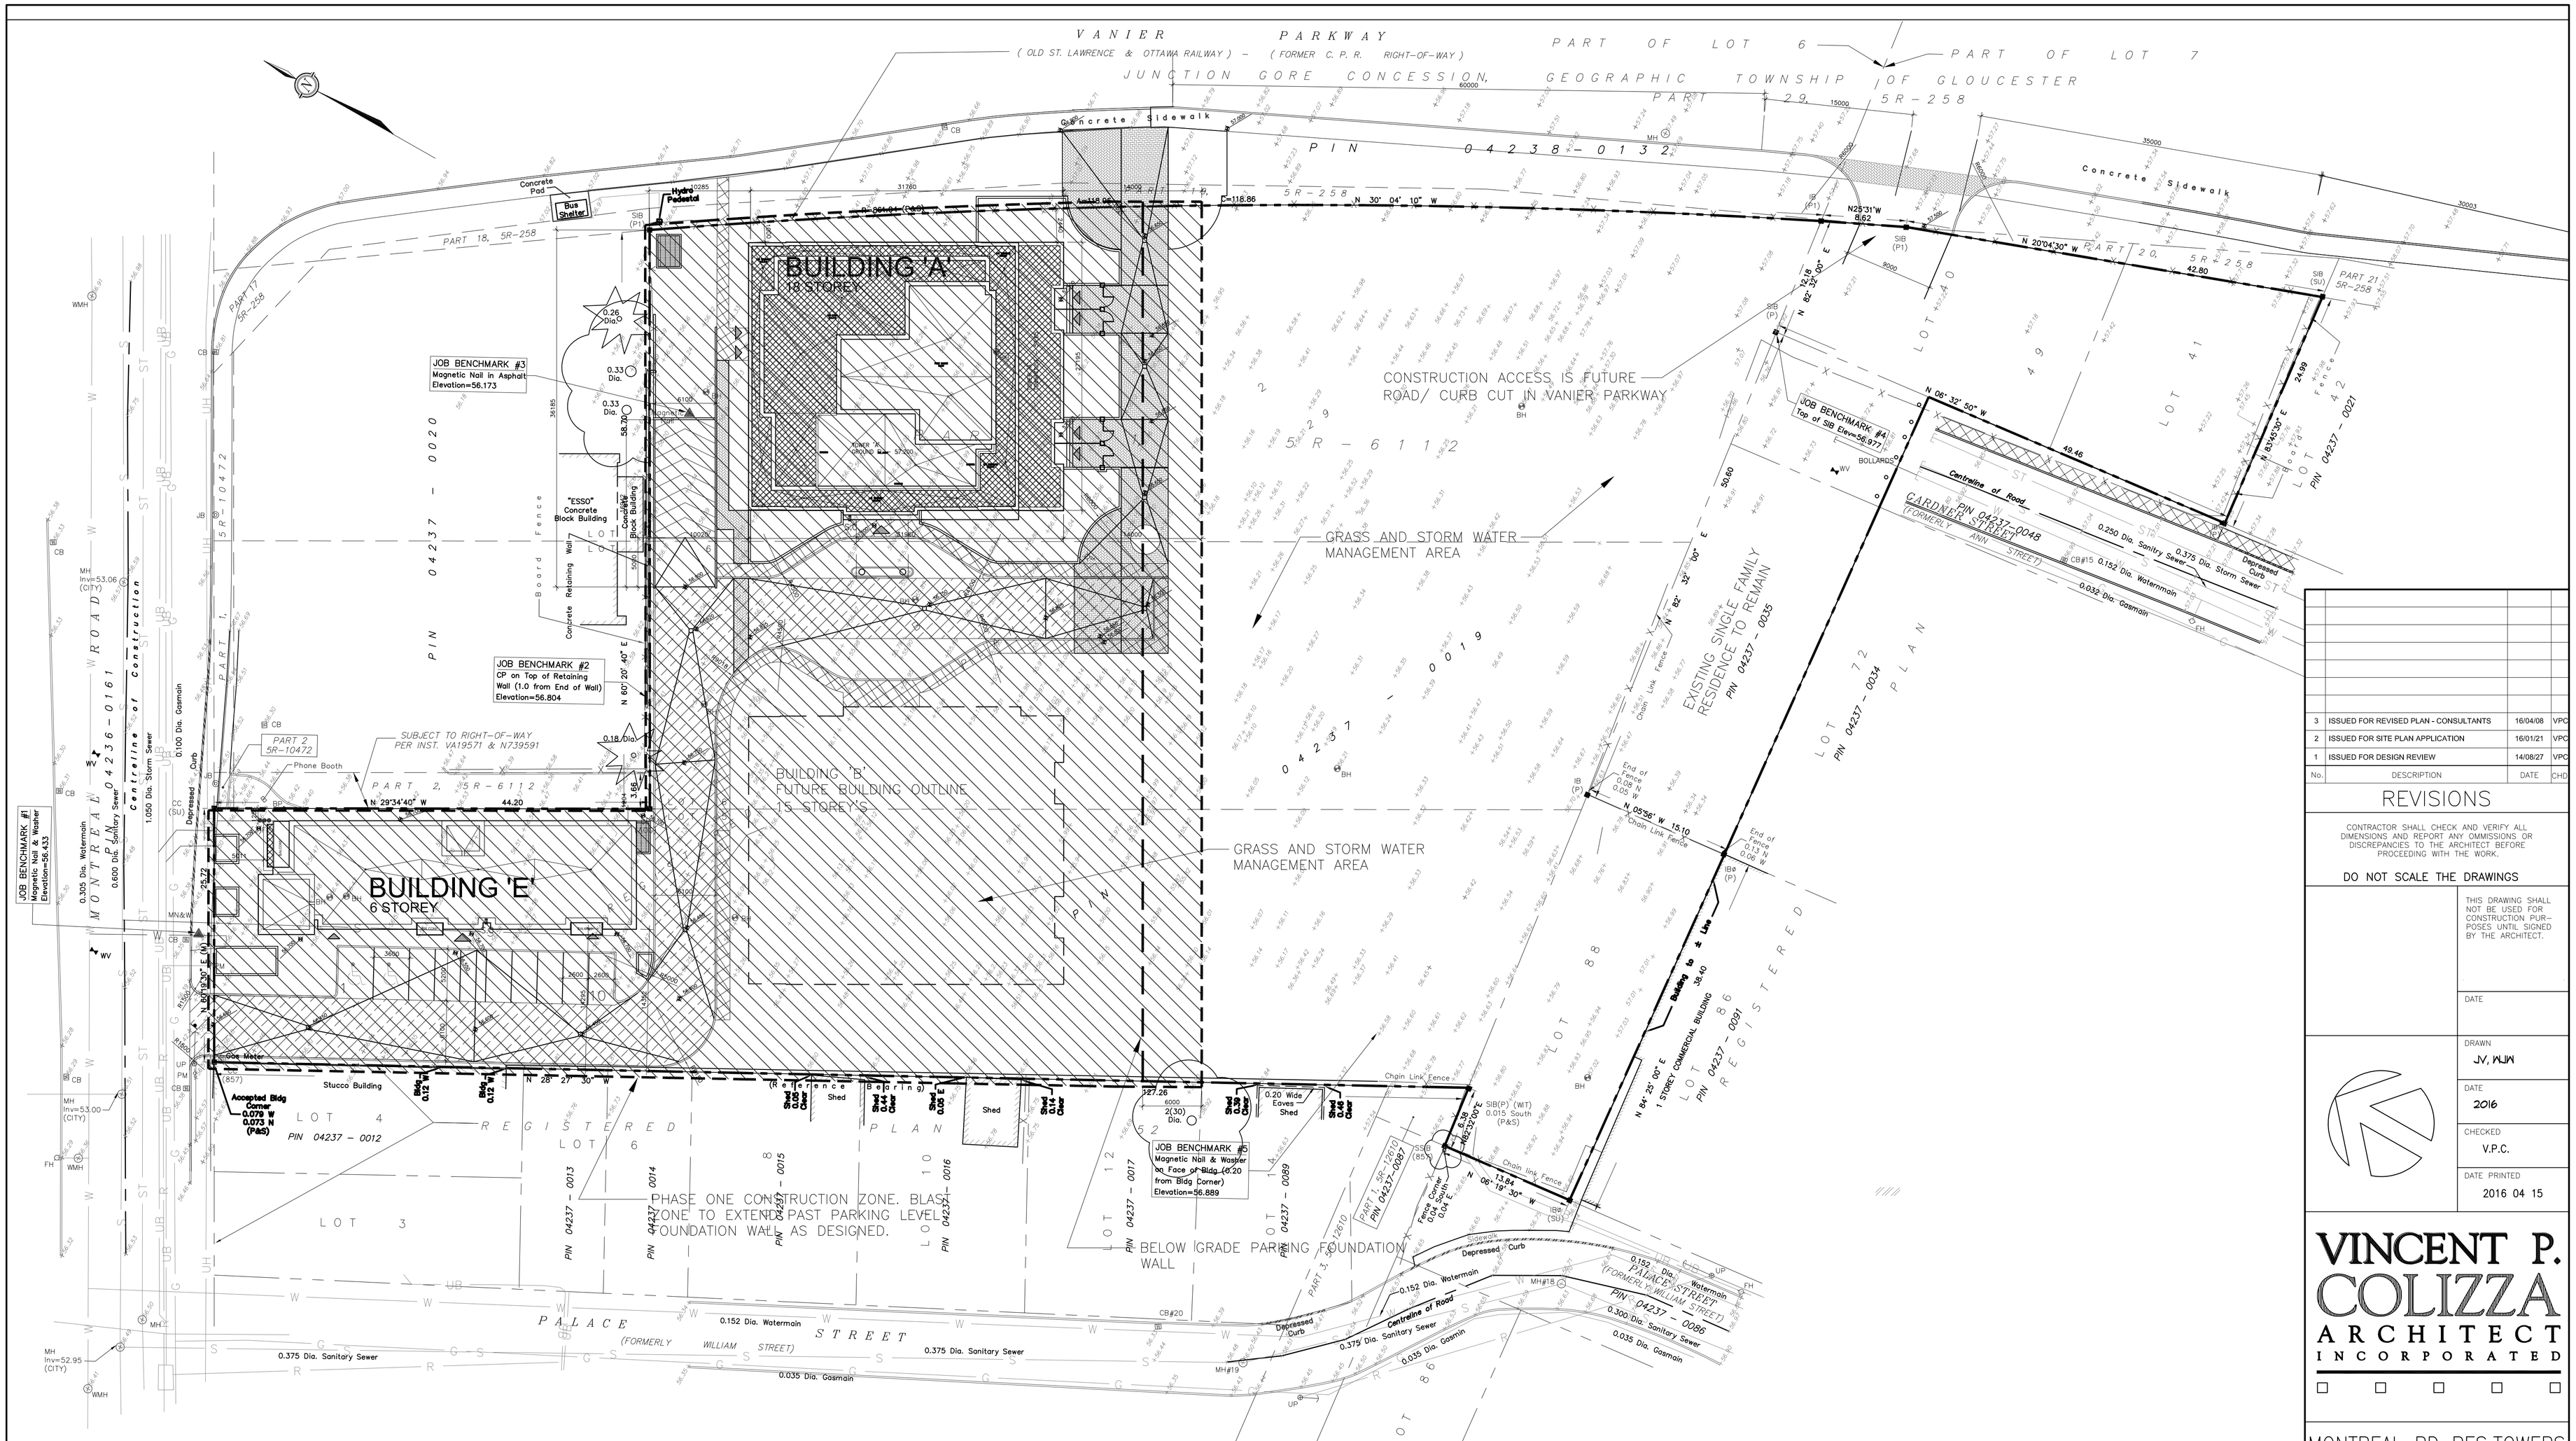

TOPOGRAPHIC SURVEY OF
LOT 5 AND PART OF LOTS 6 AND 7
BLOCK 2 REGISTERED PLAN 29 AND
LOT 88 AND PART OF LOTS 40 & 41
REGISTERED PLAN 49
CITY OF OTTAWA

SCALE 1:300

0 5 10 15 20 25 METERS

FAIRHALL, MOFFATT & WOODLAND LIMITED
ONTARIO LAND SURVEYORS

PHASE 1 - BUILDING 'A and E'

1 / A010 SITE PLAN
SCALE: 1:300

No.	DESCRIPTION	DATE	CHD
3	ISSUED FOR REVISED PLAN - CONSULTANTS	16/04/08	VPC
2	ISSUED FOR SITE PLAN APPLICATION	16/01/21	VPC
1	ISSUED FOR DESIGN REVIEW	14/08/27	VPC

REVISIONS

CONTRACTOR SHALL CHECK AND VERIFY ALL DIMENSIONS AND REPORT ANY OMMISSIONS OR DISCREPANCIES TO THE ARCHITECT BEFORE PROCEEDING WITH THE WORK.

DO NOT SCALE THE DRAWINGS

THIS DRAWING SHALL NOT BE USED FOR CONSTRUCTION PUR-POSES UNTIL SIGNED BY THE ARCHITECT.

DATE

DRAWN: JV, KLW

DATE: 2016

CHECKED: V.P.C.

DATE PRINTED: 2016 04 15

VINCENT P. COLIZZA ARCHITECT INCORPORATED

MONTREAL RD RES.TOWERS
112 MONTREAL ROAD
OTTAWA, ONTARIO

DWG. TITLE
SITE PLAN
PHASE ONE PLAN

SCALE: 1:300

DWG. NO. A030

PROJ. NO. 2912

THIS DRAWING MUST NOT BE SCALED.

THE CONTRACTOR SHALL VERIFY ALL LEVELS, DATUMS AND DIMENSIONS PRIOR TO COMMENCEMENT OF WORK. ALL ERRORS AND OMISSIONS MUST BE REPORTED TO VINCENT COLIZZA ARCHITECT INC. IMMEDIATELY.

ANY REVISIONS TO THE DOCUMENTS OR CHANGES PRIOR TO, DURING, OR AFTER CONSTRUCTION, THAT ARE DONE WITHOUT WRITTEN AUTHORIZATION FROM VINCENT COLIZZA ARCHITECT INC. WILL NOT BE THE RESPONSIBILITY OF VINCENT COLIZZA ARCHITECT INC.

THIS DRAWING, IN ALL FORMS, ELECTRONIC OR HARD COPY IS THE EXCLUSIVE PROPERTY OF VINCENT COLIZZA ARCHITECT INC. AND MUST NOT BE REPRODUCED WITHOUT WRITTEN PERMISSION. COPYRIGHT ©