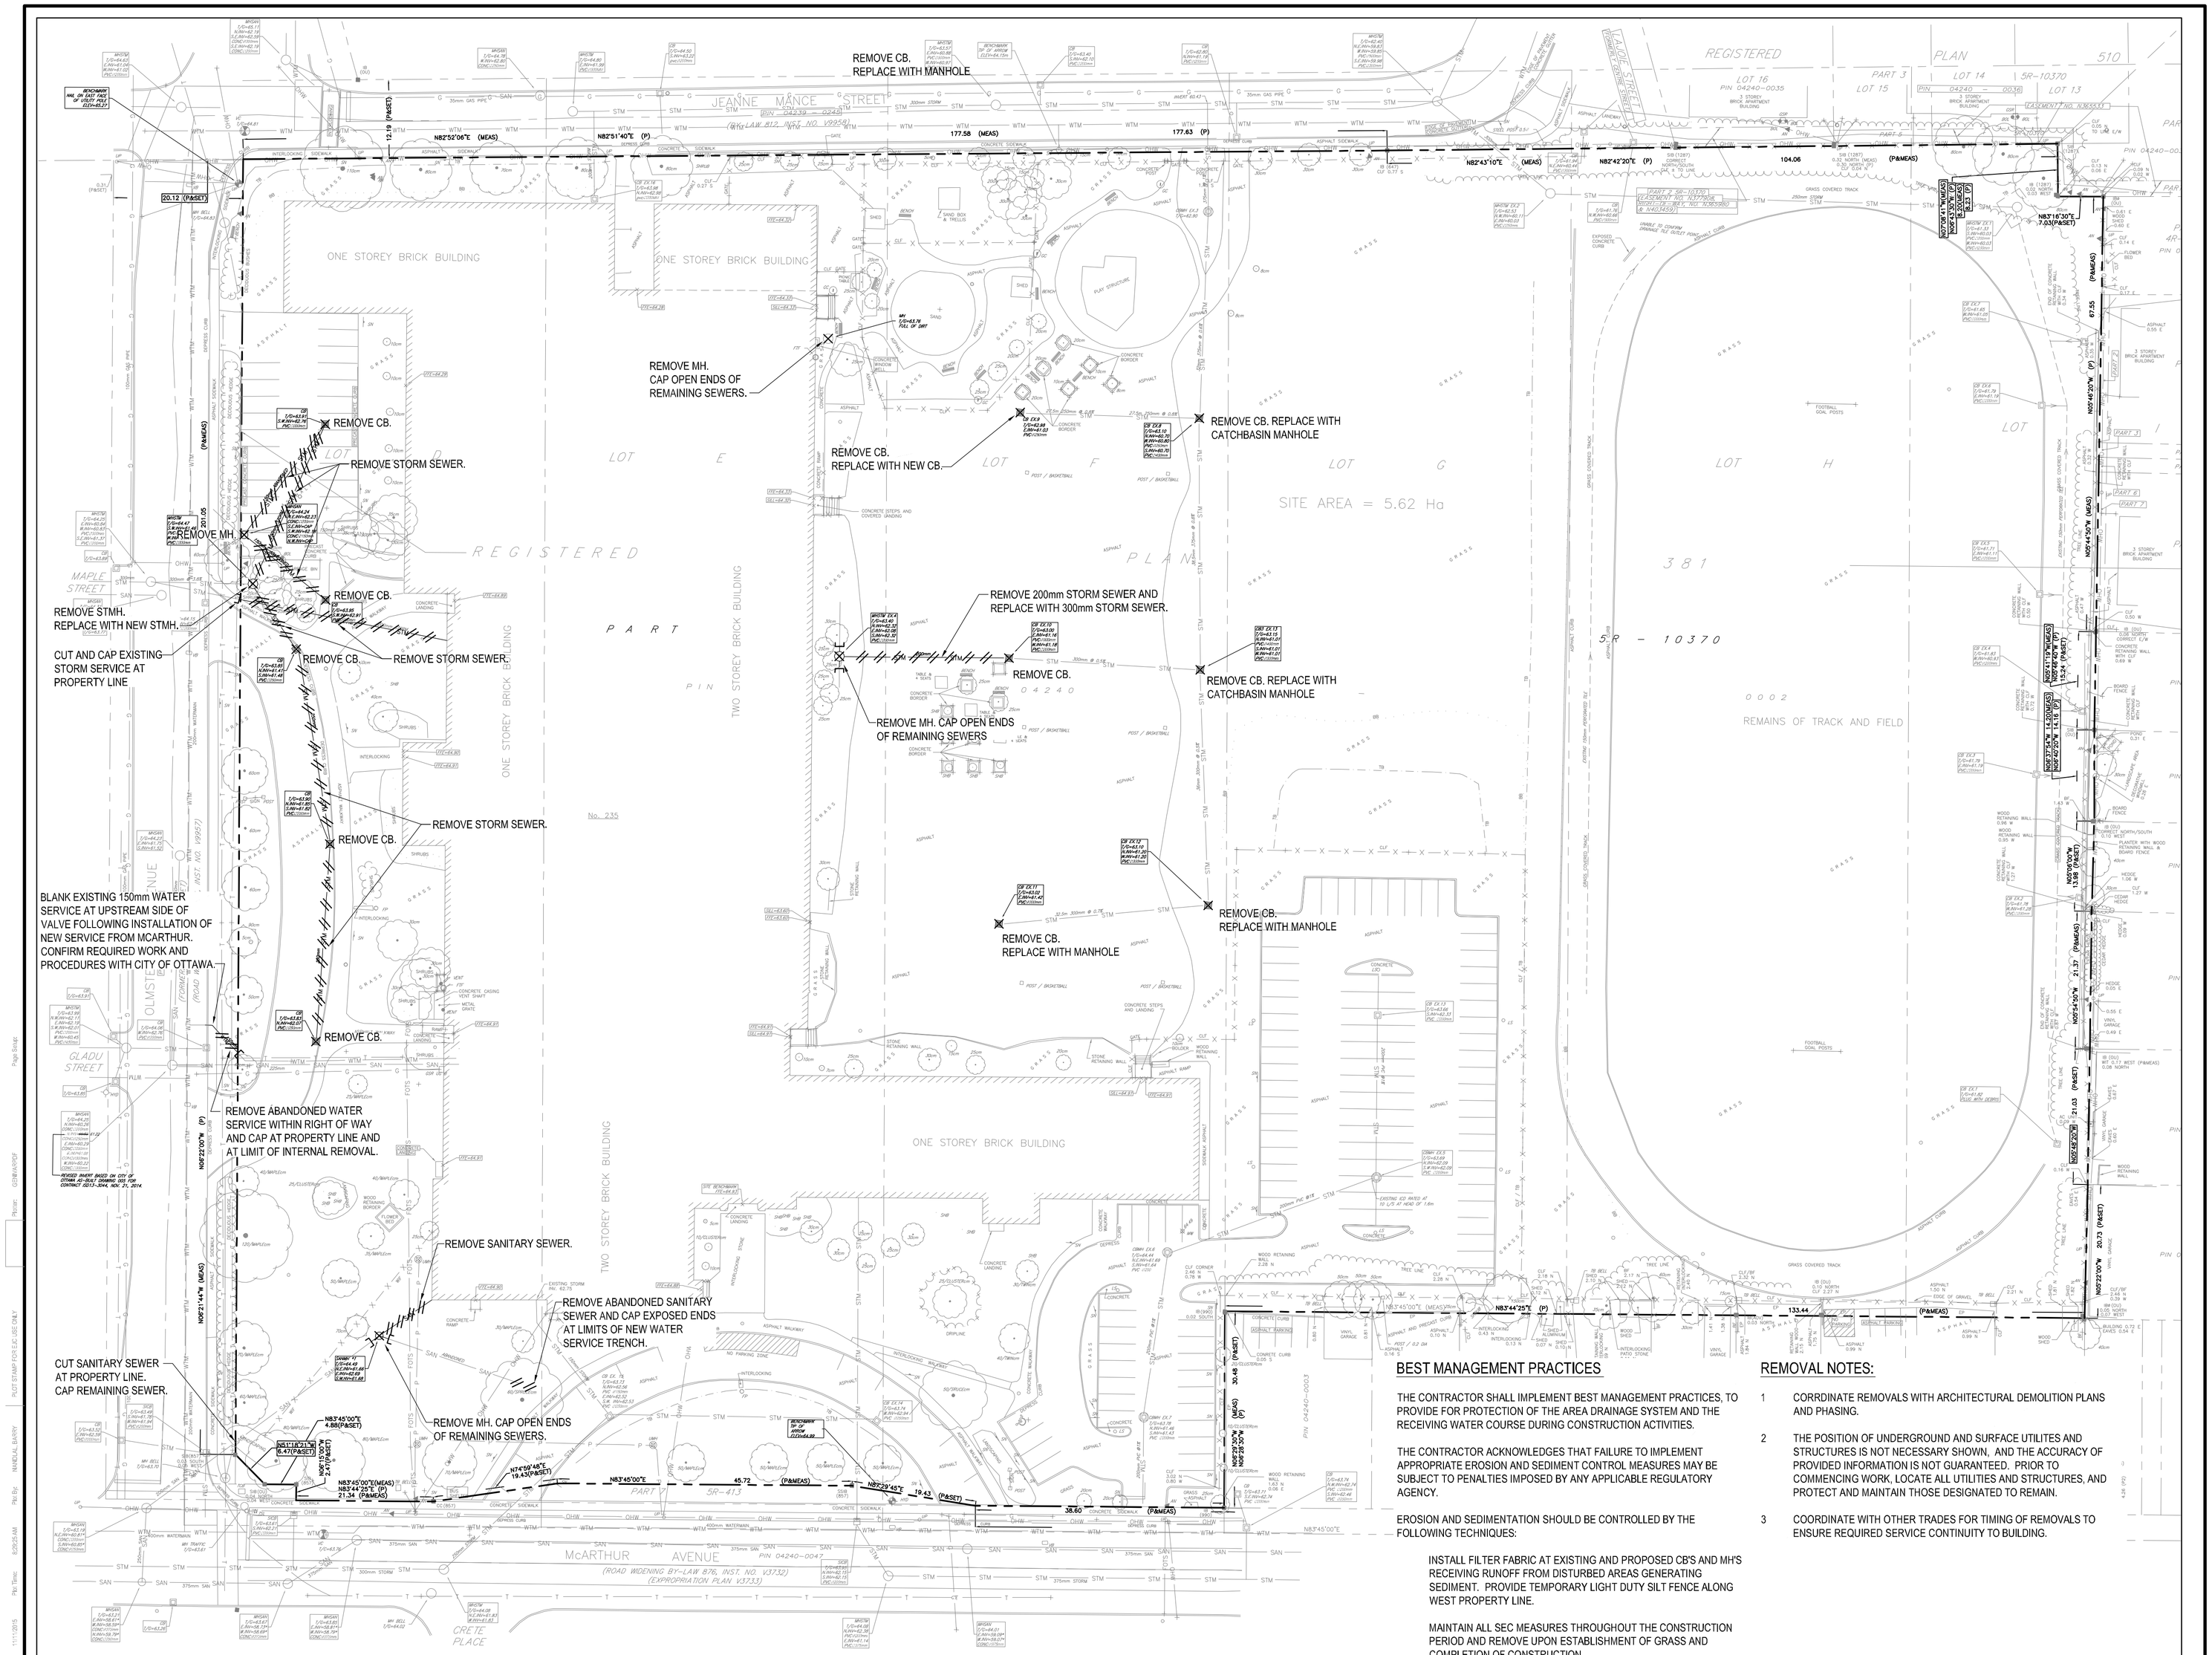
REMOVE CB. REPLACE WITH MANHOLE
REMOVE MH. CAP OPEN ENDS OF REMAINING SEWERS.
REMOVE CB. REPLACE WITH NEW CB.
REMOVE CB. REPLACE WITH CATCHBASIN MANHOLE
REMOVE 200mm STORM SEWER AND REPLACE WITH 300mm STORM SEWER.
REMOVE CB.
REMOVE CB. REPLACE WITH CATCHBASIN MANHOLE
REMOVE MH. CAP OPEN ENDS OF REMAINING SEWERS
REMOVE CB. REPLACE WITH MANHOLE
REMOVE CB. REPLACE WITH MANHOLE
REMOVE CB.
REMOVE STORM SEWER.
REMOVE MH.
REMOVE STMH. REPLACE WITH NEW STMH.
CUT AND CAP EXISTING STORM SERVICE AT PROPERTY LINE
REMOVE CB.
REMOVE STORM SEWER.
REMOVE CB.
REMOVE CB.
BLANK EXISTING 150mm WATER SERVICE AT UPSTREAM SIDE OF VALVE FOLLOWING INSTALLATION OF NEW SERVICE FROM McARTHUR. CONFIRM REQUIRED WORK AND PROCEDURES WITH CITY OF OTTAWA.
REMOVE ABANDONED WATER SERVICE WITHIN RIGHT OF WAY AND CAP AT PROPERTY LINE AND AT LIMIT OF INTERNAL REMOVAL.
REMOVE SANITARY SEWER.
REMOVE ABANDONED SANITARY SEWER AND CAP EXPOSED ENDS AT LIMITS OF NEW WATER SERVICE TRENCH.
CUT SANITARY SEWER AT PROPERTY LINE. CAP REMAINING SEWER.
REMOVE MH. CAP OPEN ENDS OF REMAINING SEWERS.
JEANNE MANCE STREET
MAPLE STREET
GLADU STREET
OLMSTEAD AVENUE
McARTHUR AVENUE
CRETE PLACE
ONE STOREY BRICK BUILDING
TWO STOREY BRICK BUILDING
SITE AREA = 5.62 Ha
REGISTERED PLAN 510
REGISTERED PLAN 381
REMAINS OF TRACK AND FIELD
LOT E
LOT F
LOT G
LOT H
PART 1 5R-10370
PART 2 5R-10370
PART 3 5R-10370
PART 4 5R-10370
PART 5 5R-10370
PART 6 5R-10370
PART 7 5R-10370
PART 8 5R-10370
PART 9 5R-10370
PART 10 5R-10370
PART 11 5R-10370
PART 12 5R-10370
PART 13 5R-10370
PART