SUBJECT TO THE CONDITIONS, IF ANY, SET FORTH IN OUR LETTER DATED _____ 20____
THIS DRAFT PLAN IS APPROVED BY THE CITY OF OTTAWA UNDER SECTION 51 OF THE PLANNING ACT, THIS ____DAY OF _____ 2018.

JEFF MCEWEN, P.ENG
MANAGER, DEVELOPMENT REVIEW-EAST
PLANNING, INFRASTRUCTURE AND ECONOMIC DEVELOPMENT DEPARTMENT, CITY OF OTTAWA

KEY PLAN
(NOT TO SCALE)

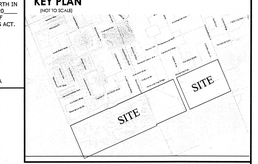

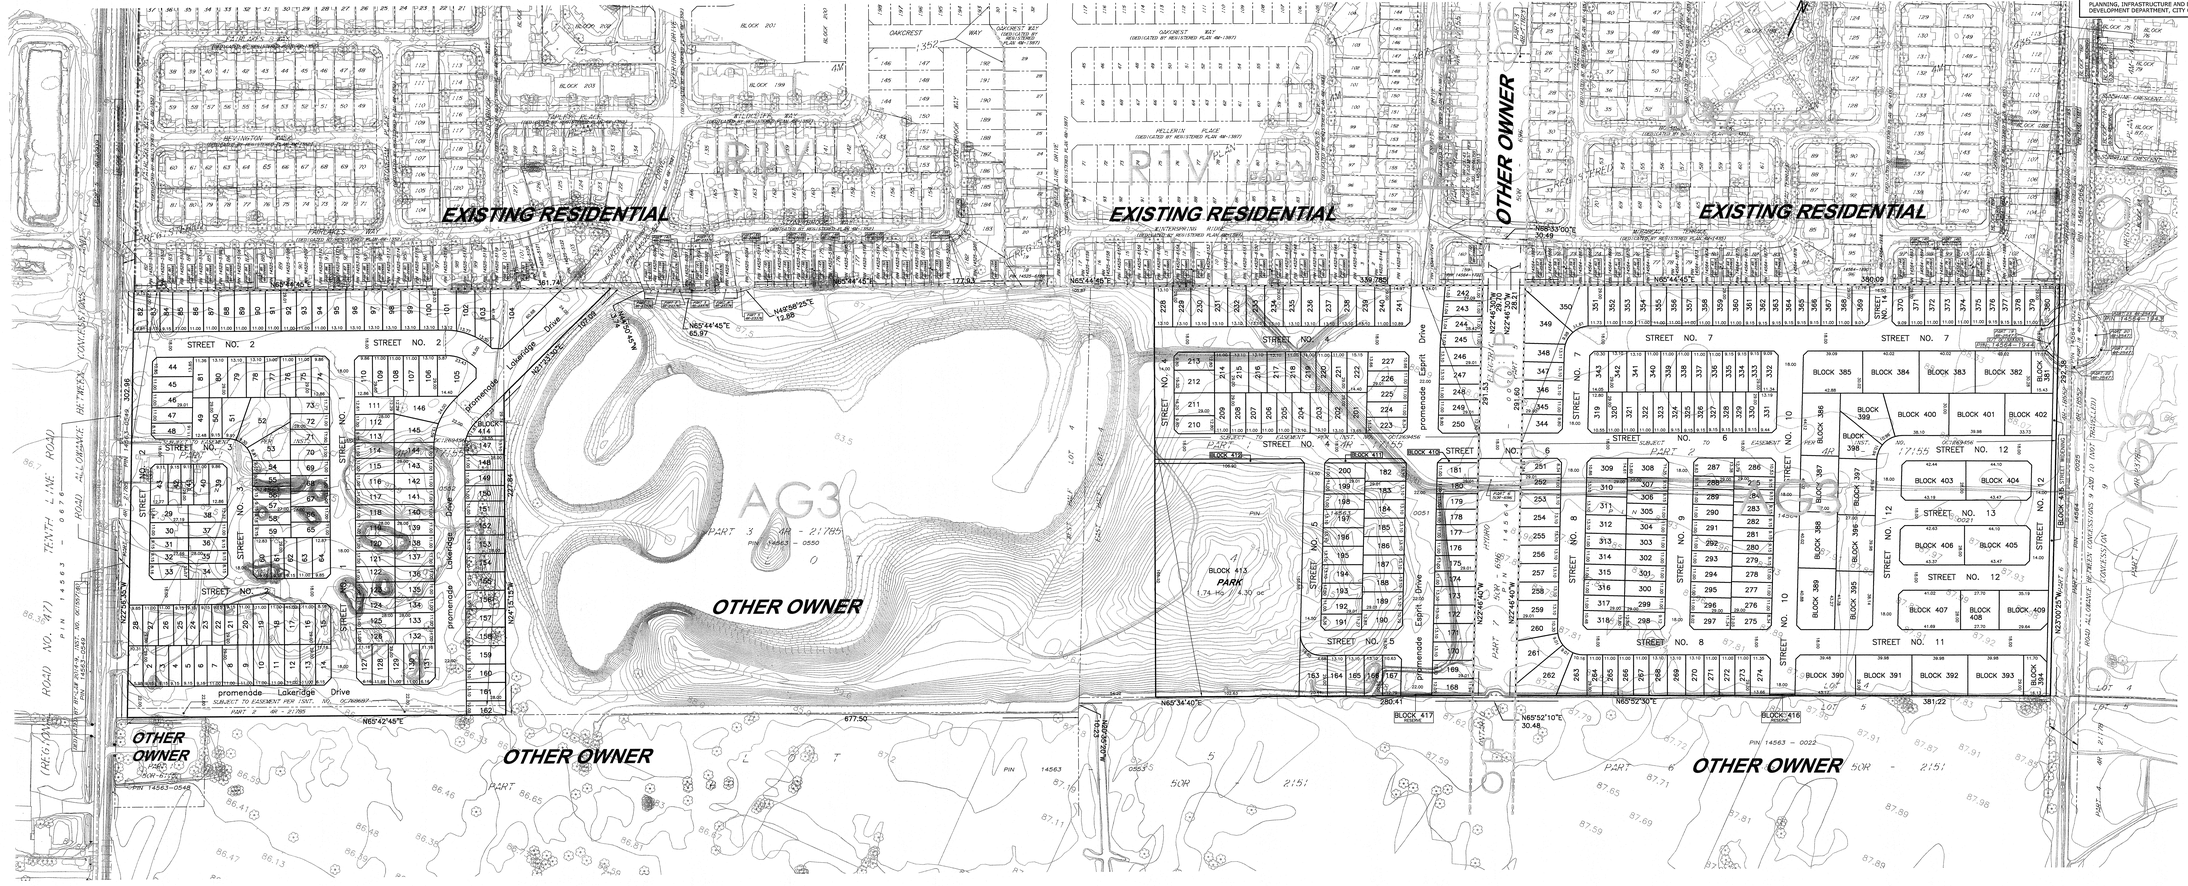

DRAFT PLAN OF SUBDIVISION OF

PART OF LOT 4
CONCESSION 10
(GEOGRAPHIC TOWNSHIP OF CUMBERLAND)
CITY OF OTTAWA

Scale 1:1250

20 0 10 20 30 40 50 METRES

METRIC CONVERSION
DISTANCES AND COORDINATES SHOWN ON THIS PLAN ARE IN METRES AND CAN BE CONVERTED TO FEET BY DIVIDING BY 0.3048

INFORMATION: REQUIRED UNDER SECTION 51 (17) OF THE PLANNING ACT R.S.O. 1990

a. SEE PLAN
b. SEE PLAN
c. SEE PLAN
d. SEE PROPOSED LAND USE SCHEDULE (ABOVE)
e. SEE PLAN
f. SEE PLAN
g. SEE PLAN
h. CITY WATER AVAILABLE
i. SEE SOIL REPORT
j. SEE TOPOGRAPHICAL INFORMATION
k. SEE SERVICING REPORT
L. SUBJECT TO EASEMENTS PER INST. NO.'S OC766667, OC1269456 AND OC1323320.

OWNER'S CERTIFICATE
I HEREBY AUTHORIZE STANTEC GEOMATICS LTD. TO SUBMIT THIS DRAFT PLAN OF SUBDIVISION ON MY BEHALF

MINTO COMMUNITIES INC.

DATE

SUSAN MURPHY
VICE PRESIDENT
I HAVE THE AUTHORITY
TO BIND THE CORPORATION

DATE

BRENT STRACHAN
SENIOR VICE PRESIDENT
I HAVE THE AUTHORITY
TO BIND THE CORPORATION

SURVEYOR'S CERTIFICATE
I HEREBY CERTIFY THAT THE BOUNDARIES OF THE SUBJECT LANDS AND THEIR RELATIONSHIP TO ADJOINING LANDS HAVE BEEN ACCURATELY AND CORRECTLY SHOWN.

April 3/18
DATE

BRIAN J. WEBSTER
ONTARIO LAND SURVEYOR

NOTE:
THE PLAN DATA IS COMPILED FROM OFFICE RECORDS OF STANTEC GEOMATICS LTD. AND HAS NOT BEEN VERIFIED BY FIELD MEASUREMENTS. ALL DISTANCES ARE APPROXIMATE, TO BE VERIFIED BY FINAL REGISTERED PLAN(S).

Stantec

Stantec Geomatics Ltd.
CANADA LANDS SURVEYORS
ONTARIO LAND SURVEYORS
1331 CLYDE AVENUE, SUITE 400
OTTAWA, ONTARIO, K1C 3C4
TEL. 613.722.4420 FAX. 613.722.2799
WWW.VCOM.CA

DRAWN: CJC	CHECKED: TP	PM: PP	FIELD: *	PROJECT No.: 161413823-131