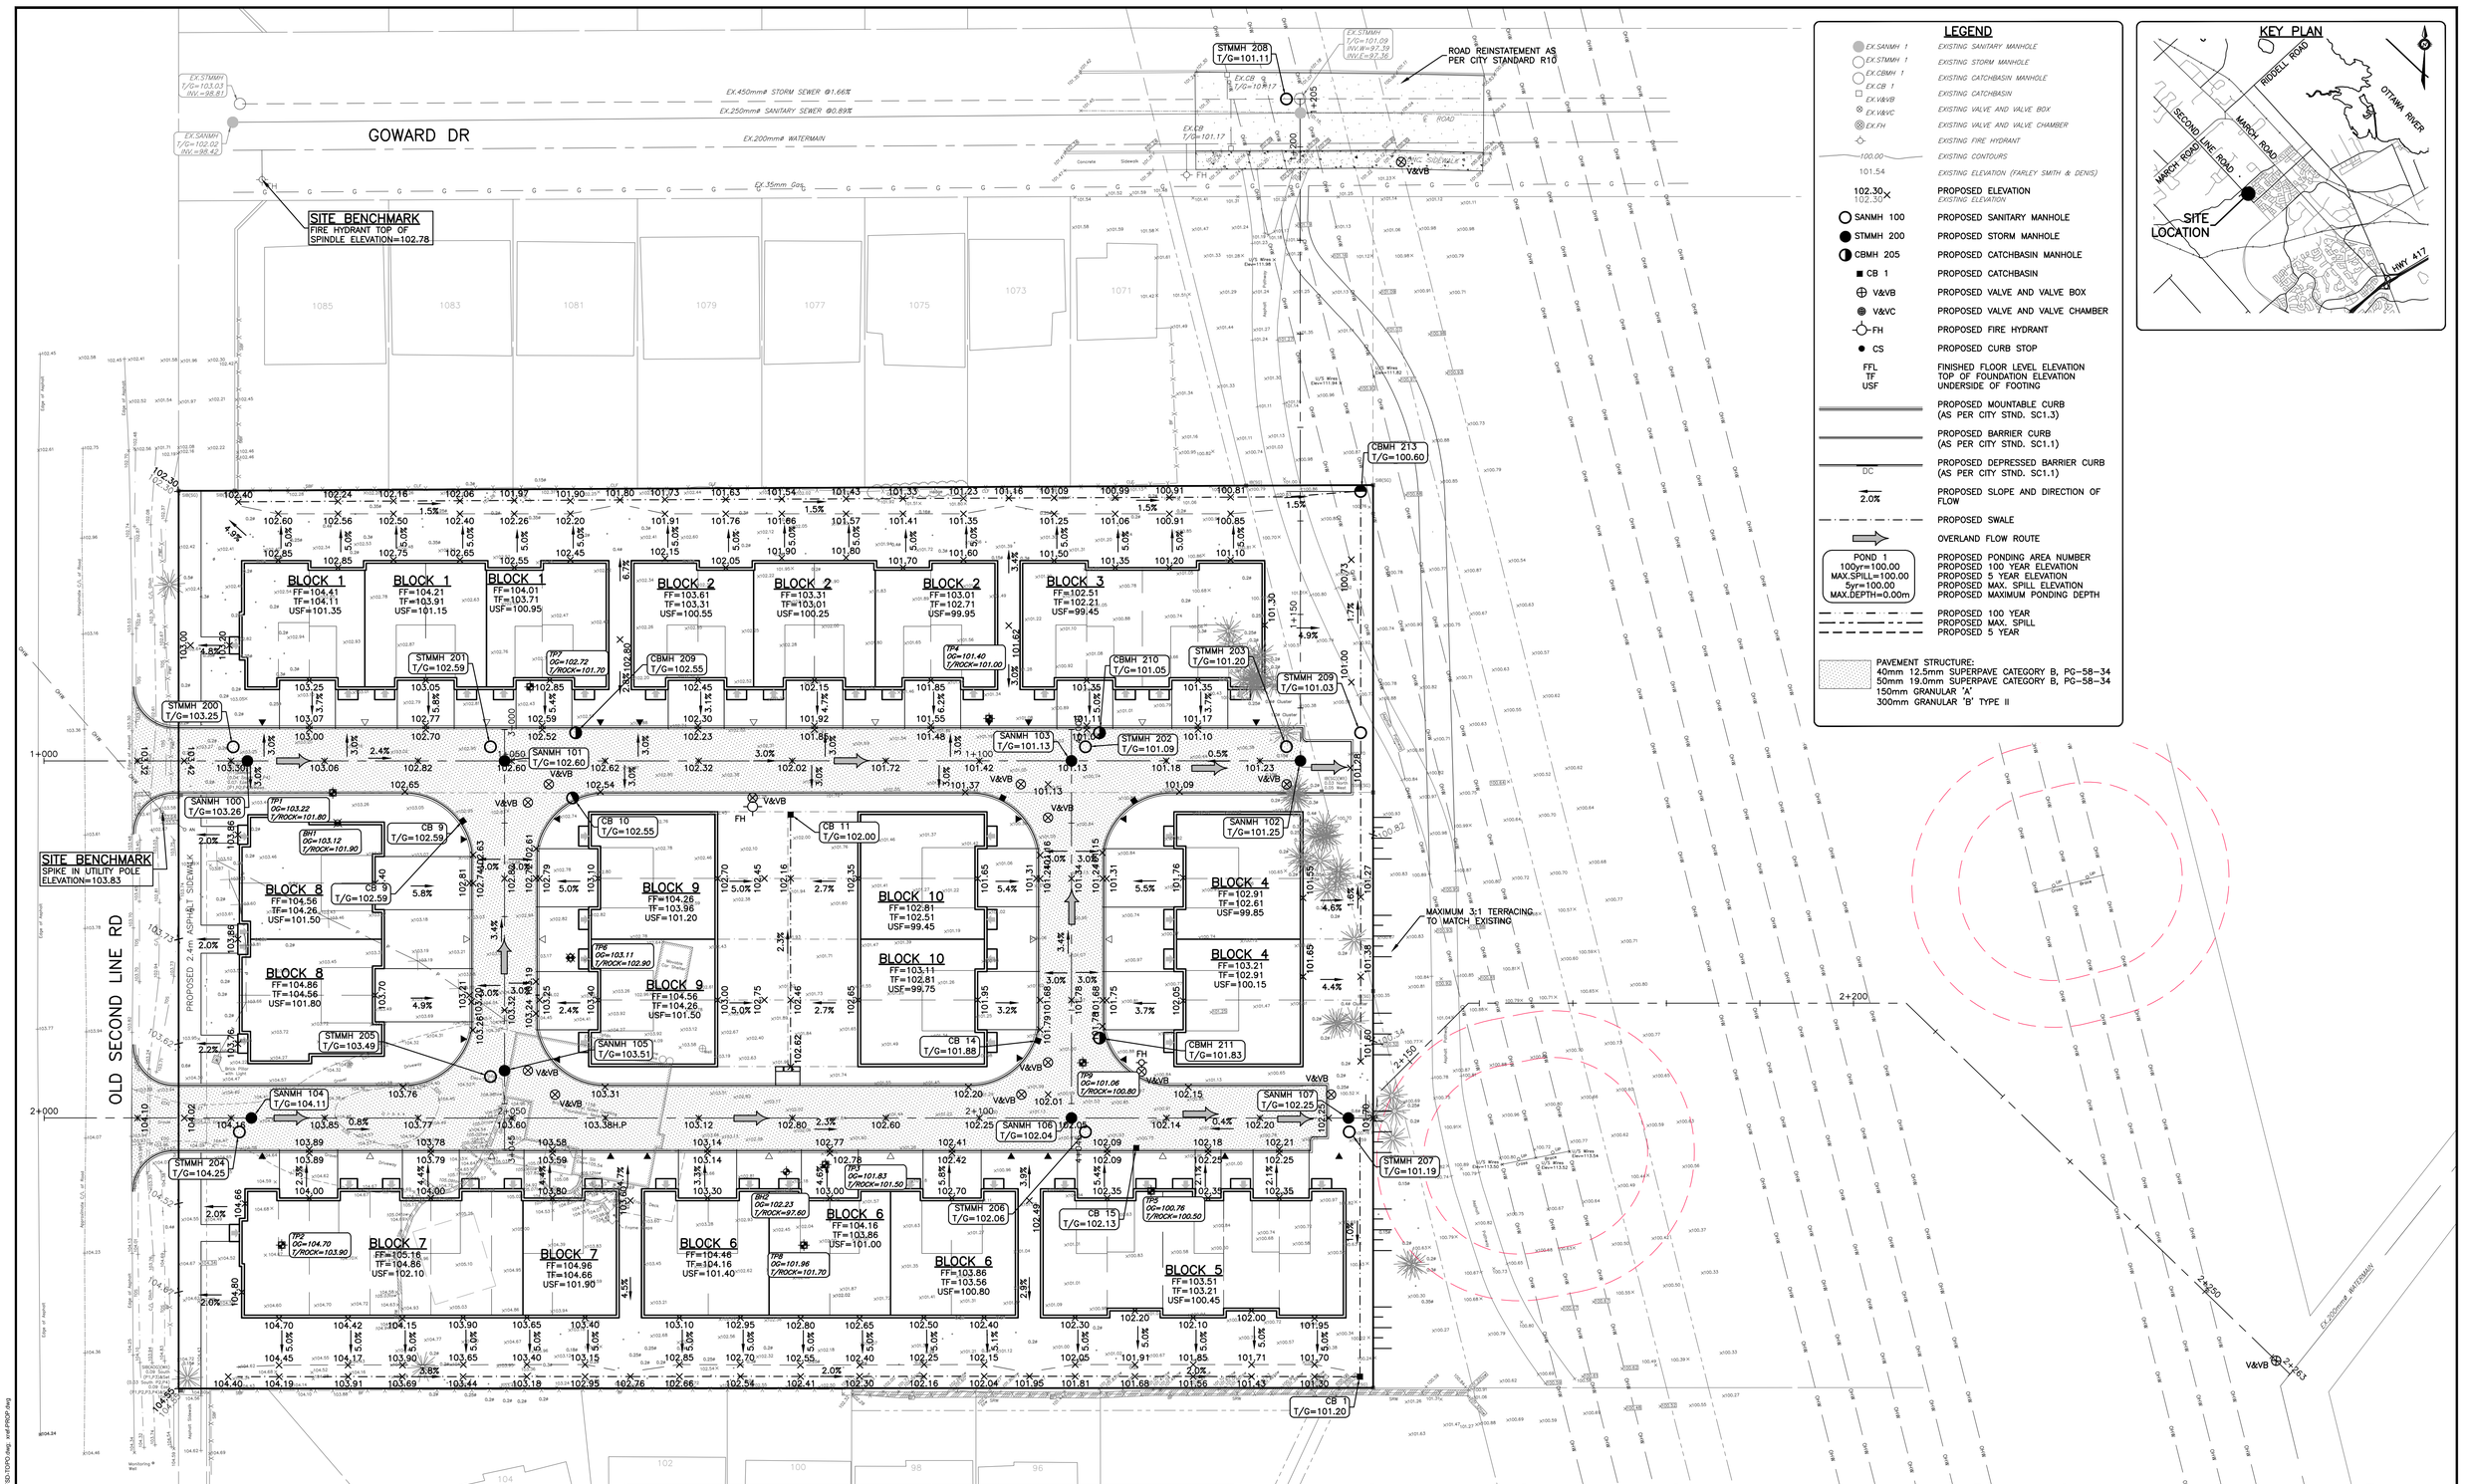
GOWARD DR
OLD SECOND LINE RD
ROAD REINSTATEMENT AS PER CITY STANDARD R10
MAXIMUM 3:1 TERRACING TO MATCH EXISTING
SITE BENCHMARK
FIRE HYDRANT TOP OF SPINDLE ELEVATION=102.78
SITE BENCHMARK
SPIKE IN UTILITY POLE
ELEVATION=103.83
EX.450mmø STORM SEWER @1.66%
EX.250mmø SANITARY SEWER @0.89%
EX.200mmø WATERMAIN
EX.35mm Gas
EX.STMMH T/G=103.03 INV.=98.81
EX.SANMH T/G=102.02 INV.=96.42
EX.STMMH T/G=101.09 INV.W=97.39 INV.E=97.16
STMMH 208 T/G=101.11
EX.CB T/G=101.17
EX.CB T/G=101.17
CBMH 213 T/G=100.60
STMMH 209 T/G=101.03
STMMH 203 T/G=101.20
CBMH 210 T/G=101.05
CBMH 209 T/G=102.55
STMMH 201 T/G=102.59
STMMH 200 T/G=103.25
SANMH 100 T/G=103.26
SANMH 101 T/G=102.60
SANMH 103 T/G=101.13
STMMH 202 T/G=101.09
SANMH 102 T/G=101.25
CB 9 T/G=102.59
CB 10 T/G=102.55
CB 11 T/G=102.00
CB 14 T/G=101.88
SANMH 105 T/G=103.51
STMMH 205 T/G=103.49
SANMH 104 T/G=104.11
SANMH 106 T/G=102.04
SANMH 107 T/G=102.25
STMMH 204 T/G=104.25
CBMH 211 T/G=101.83
STMMH 207 T/G=101.19
CB 15 T/G=102.13
CB 1 T/G=101.20
BLOCK 1 FF=104.41 TF=104.11 USF=101.35
BLOCK 1 FF=104.21 TF=103.91 USF=101.15
BLOCK 1 FF=104.01 TF=103.71 USF=100.95
BLOCK 2 FF=103.61 TF=103.31 USF=100.55
BLOCK 2 FF=103.31 TF=103.01 USF=100.25
BLOCK 2 FF=103.01 TF=102.71 USF=99.95
BLOCK 3 FF=102.51 TF=102.21 USF=99.45
BLOCK 4 FF=102.91 TF=102.61 USF=99.85
BLOCK 4 FF=103.21 TF=102.91 USF=100.15
BLOCK 5 FF=103.51 TF=103.21 USF=100.45
BLOCK 6 FF=104.16 TF=103.86 USF=101.00
BLOCK 6 FF=104.46 TF=3D4.16 USF=101.40
BLOCK 6 FF=103.86 TF=103.56 USF=100.80
BLOCK 7 FF=105.16 TF=104.86 USF=102.10
BLOCK 7 FF=104.96 TF=104.66 USF=101.90
BLOCK 8 FF=104.56 TF=104.26 USF=101.50
BLOCK 8 FF=104.86 TF=104.56 USF=101.80
BLOCK 9 FF=104.26 TF=103.96 USF=101.20
BLOCK 9 FF=104.56 TF=104.26 USF=101.50
BLOCK 10 FF=102.81 TF=102.51 USF=99.45
BLOCK 10 FF=103.11 TF=102.81 USF=99.75
TP1 OG=103.22 T/ROCK=101.80
TP2 OG=104.70 T/ROCK=103.90
TP3 OG=101.83 T/ROCK=101.50
TP4 OG=101.40 T/ROCK=101.00
TP5 OG=100.76 T/ROCK=100.50
TP6 OG=103.11 T/ROCK=102.90
TP7 OG=102.72 T/ROCK=101.70
TP8 OG=101.96 T/ROCK=101.70
BH1 OG=103.12 T/ROCK=101.90
BH2 OG=102.23 T/ROCK=97.60
1085
1083
1081
1079
1077
1075
1073
1071
1+000
1+050
1+100
1+150
1+200
2+000
2+050
2+100
2+150
2+200
2+250
2+263
V&VB
FH
CB
SANMH
STMMH
CBMH
EX.CBMH 1
EX.CB 1
EX.V&VB
EX.V&VC
EX.FH
100.00
101.54
102.30 / 102.30
SANMH 100
STMMH 200
CBMH 205
CB 1
V&VB
V&VC
FH
CS
FFL
TF
USF
DC
2.0%
POND 1 100yr=100.00 MAX.SPILL=100.00 5yr=100.00 MAX.DEPTH=0.00m
PROPOSED 2.4m ASPHALT SIDEWALK
Edge of Asphalt
Centreline C/L of Road
Monitoring Well
