


Stantec


**Stantec Geomatics Ltd.**
Suite 400
10055 - 124 STREET EDMONTON
ALBERTA T5J 1P8 CANADA
TEL (780) 917-7400 FAX (780) 917-7474
FIELD (613) 692-6600
FIELD (613) 692-6601

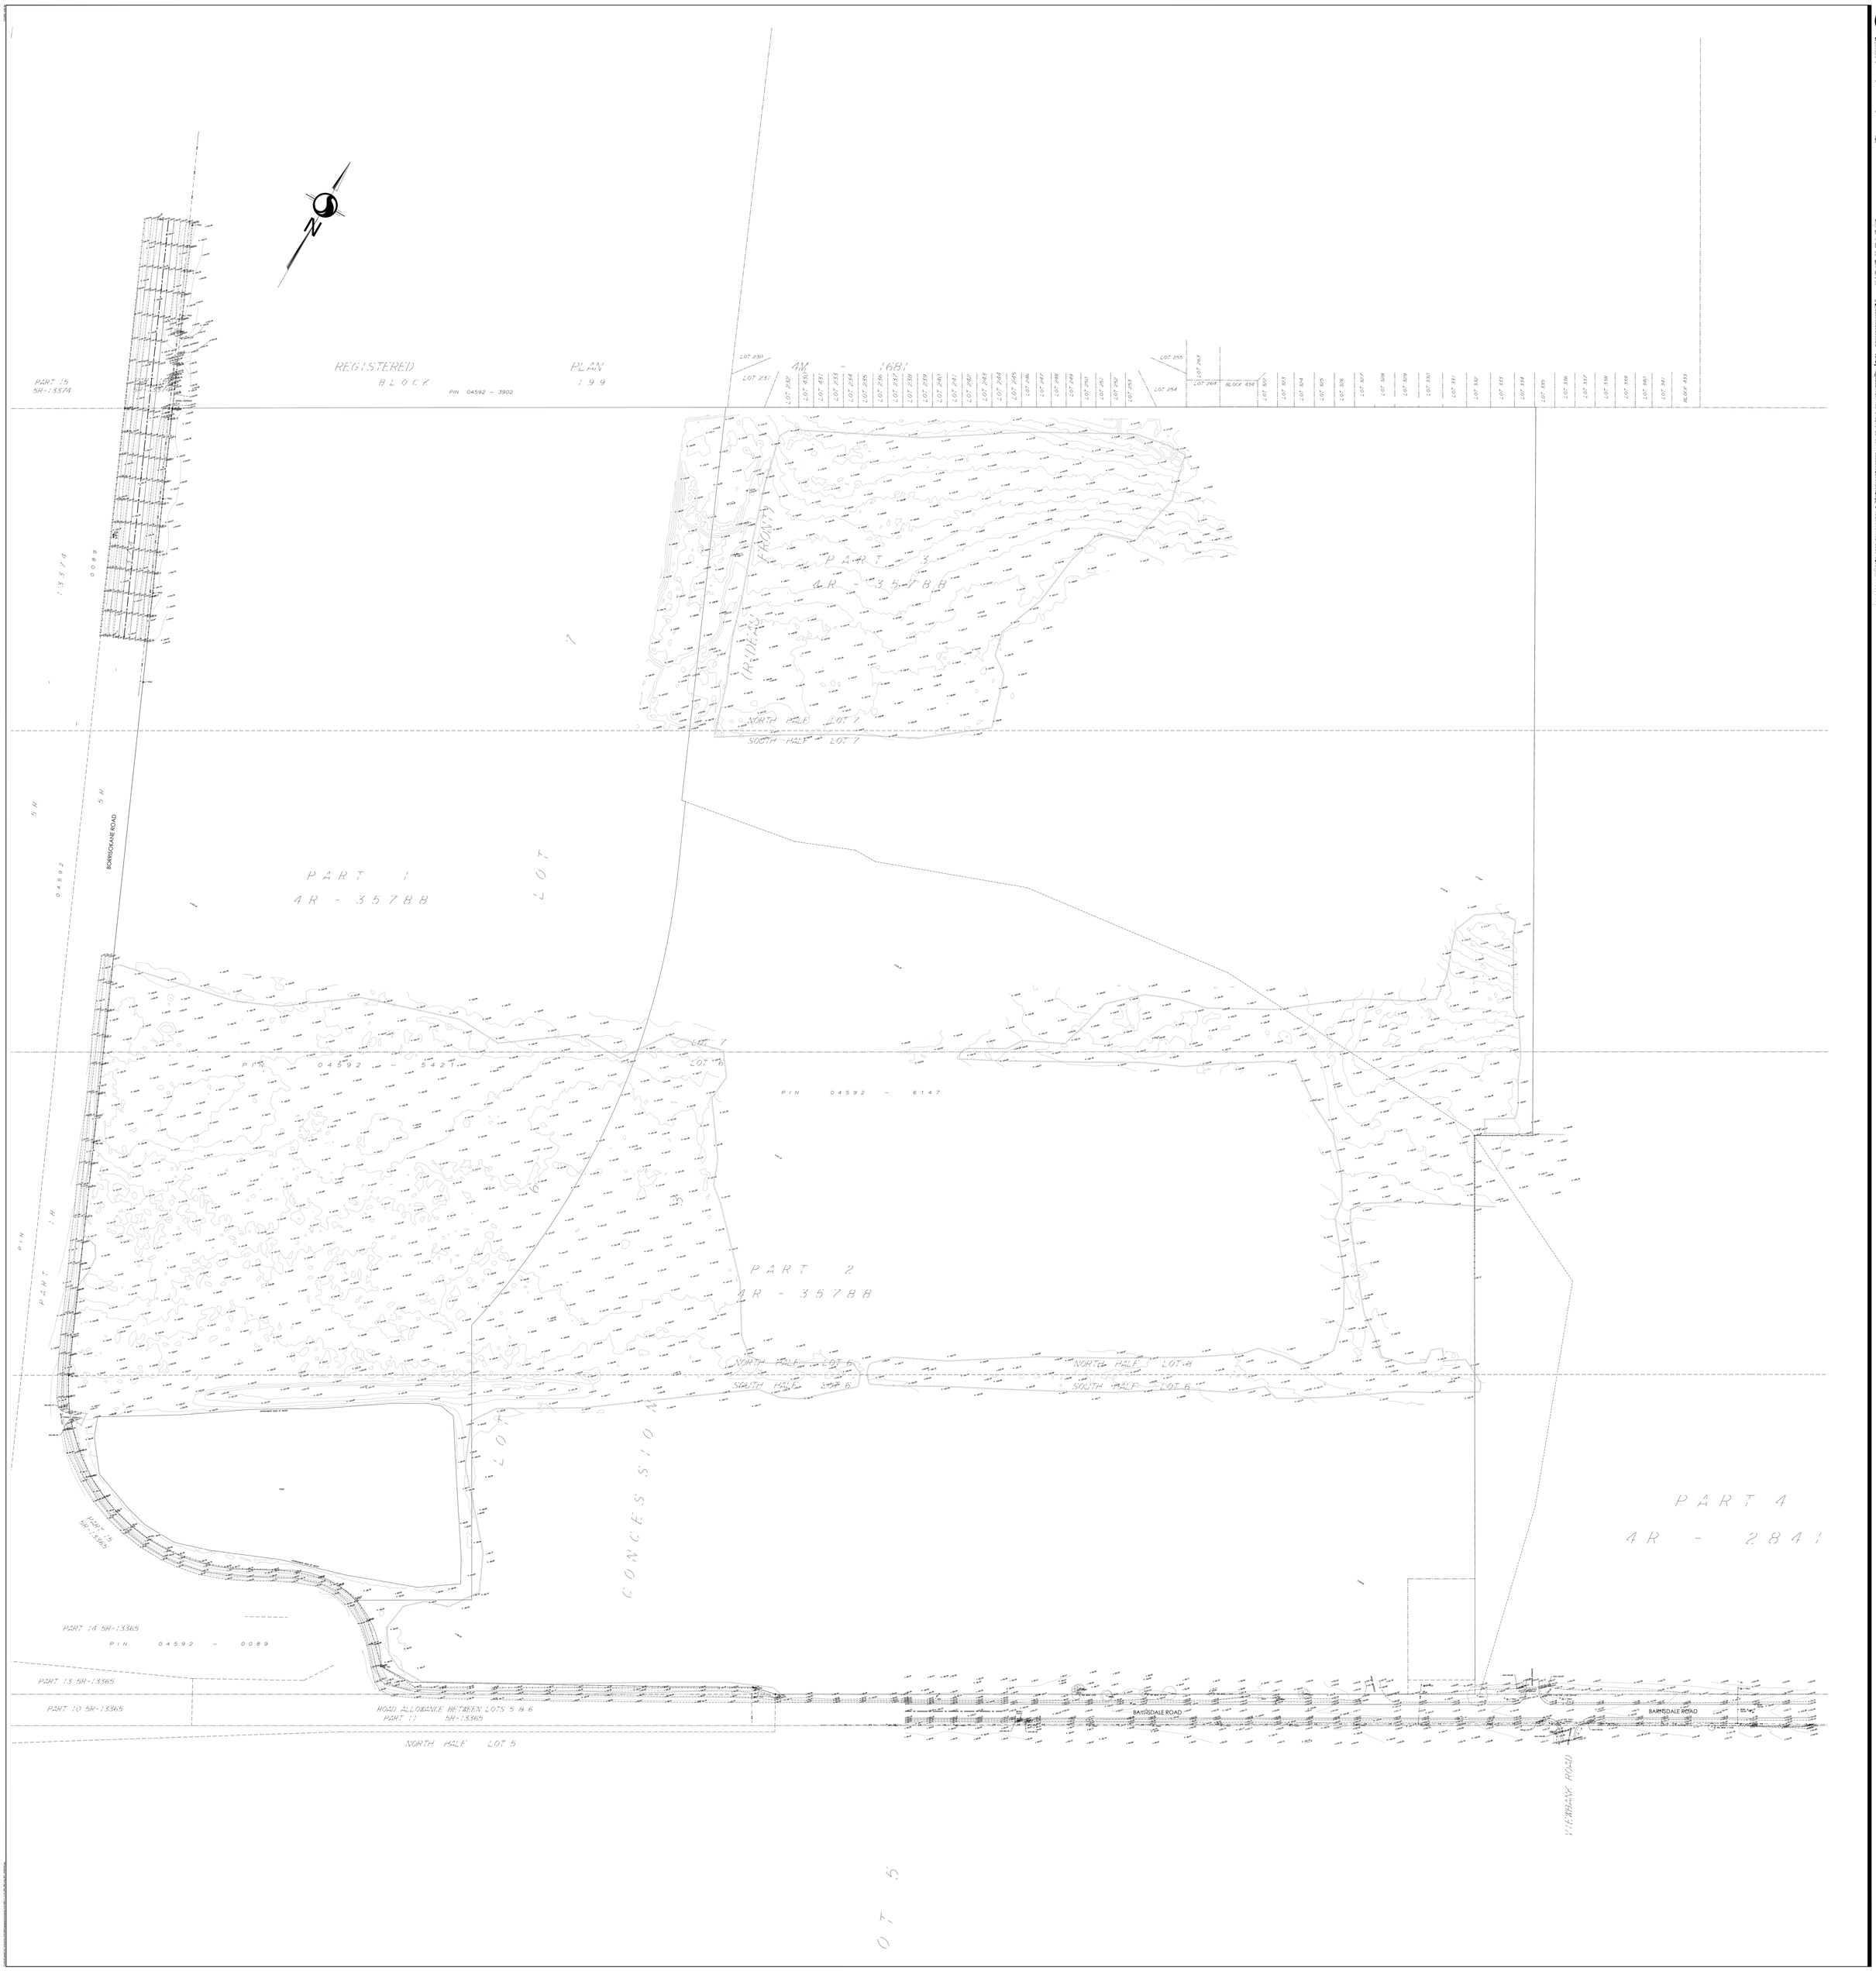

© Copyright 2016 Stantec Geomatics Ltd. The reproduction, alteration, copying or other use of this drawing without the written permission of Stantec Geomatics Ltd. is STRICTLY PROHIBITED.


PROJECT/PROJET

MINTO COMMUNITIES INC.
QUINN'S POINTE PHASES 6, 7 & 8
OTTAWA ONTARIO, CANADA

DRAWING TITLE/ TITRE DU DESSIN

# TOPOGRAPHIC SKETCH

**METRIC CONVERSION**
DISTANCES AND COORDINATES SHOWN ON THIS PLAN ARE IN METRES AND CAN BE CONVERTED TO FEET BY DIVIDING BY 0.3048

**HORIZONTAL DATUM NOTE**
ROTATED TO UTM NAD83 (CSRS) 2010.0 ZONE 18 WITH COORDINATES ADJUSTED TO MTM ZONE 9 (NAD83 (CSRS) 2010.0)
DATUM: NAD 83 (CSRS)

**VERTICAL DATUM NOTE**
ELEVATIONS ARE REFERRED TO THE CANADIAN GEODETIC VERTICAL DATUM 1928 (CGVD 1928) AND WERE DERIVED FROM THE CURRENT HRD SYSTEM

**ELEVATION NOTE**
ELEVATIONS ARE ESTIMATED FROM INFORMATION IN COMPILED DRAWINGS AND ARE ROUNDED AND IS NOT BASED ON ACTUAL SURVEY.

**CAUTION**
THIS DRAWING IS A LINE OF SIGHT AND SHALL NOT BE USED FOR ANY PURPOSE EXCEPTED IN THE TITLE BLOCK.
THE DRAWING IS BASED ON THE INFORMATION PROVIDED ONLY AND SHOULD BE CONFIRMED BY A COMPETENT PERSON TO CONSTRUCTION.

**LEGEND**

| | | |
|---|---|---|
| | SENCHED | FOUND MONUMENTS |
| | | IRON BAR |
| | | IRON BAR SET |
| | | STANDARD IRON BAR |
| | | STANDARD IRON BAR SET |
| | | CUT CROSS |
| | | CUT CROSS SET |
| | | NAIL |
| | | NAIL SET |
| | | MONUMENT |
| | | MEASURED |
| | | DERIVED |
| | | DERIVED MONUMENT |
| | | PLAN OF SUBDIVISION (PS) |
| | | PLAN |
| | | PLAN OF CONSTRUCTION (PC) |
| | | WATER |
| | | WATER VALVE |
| | | WATERMAIN |
| | | WATER SHUT OFF |
| | | WATER TAP |
| | | WATER SERVICE |
| | | BENCH |
| | | BENCH MARK |
| | | BOLLARD |
| | | CONCRETE |
| | | CONNECTED |
| | | CONCRETE |
| | | CONCRETE PATIO |
| | | CONCRETE WALK |
| | | CHIMNEY |
| | | CLEAN OUT |
| | | CLEAN OUT VALVE |
| | | CABLE |
| | | ELECTRICAL OUTLET |
| | | ELECTRICAL |
| | | FLOOD LIGHT |
| | | FLOOD LIGHT SHOP LIGHT |
| | | OVERHEAD LINE |
| | | GAS LINE VALVE |
| | | GAS VALVE |
| | | GAS LINE |
| | | GAS SERVICE REGULATOR |
| | | GAS METER |
| | | METERING STATION |
| | | HYDRO POLE |
| | | HYDRO LIGHT STANDARD |
| | | HYDRO METER |
| | | HYDRO TRANSFORMER |
| | | HYDRO VAULT |
| | | FIRE HYDRANT |
| | | FIRE HYDRANT |
| | | LIGHT STANDARD |
| | | LIGHT POLE |
| | | MONITORING WELL |
| | | MONITORING WELL (DECOMMISSIONED) |
| | | MANHOLE(S) (PLAN VIEW) |
| | | MANHOLE(S) (PLAN VIEW) (OTHER) |
| | | MANHOLE(S) (PLAN VIEW) (HYDRO) |
| | | MANHOLE(S) (PLAN VIEW) (SANITARY) |
| | | MANHOLE(S) (PLAN VIEW) (STORM) |
| | | MANHOLE(S) (PLAN VIEW) (TELEPHONE) |
| | | MONITORING WELL |
| | | MONITORING WELL |
| | | LIGHT STANDARD (ORNAMENTAL) |
| | | PARKING METER |
| | | PARKING METER |
| | | PLUG |
| | | PLUG SET |
| | | PEDESTAL |
| | | PEDESTAL |
| | | PEDESTAL (OTHER) |
| | | BUILDING (PLAN VIEW) |
| | | BUILDING (PLAN VIEW) |
| | | SUPPLIER SIGN |
| | | SIGN (OTHER) |
| | | SIGN |
| | | CURBS (LIP OF CURB) |
| | | CURB STOP VALVE |
| | | SPRINKLER VALVE |
| | | SPRINKLER |
| | | SPRINKLER |
| | | SPRINKLER (OTHER) |
| | | SOIL |
| | | SOIL PROBE |
| | | SEPTIC TANK |
| | | SEPTIC TANK |
| | | TREE(DIA. IN CM) |
| | | TREE(DIA. IN CM) |
| | | TREE(DIA. IN CM)