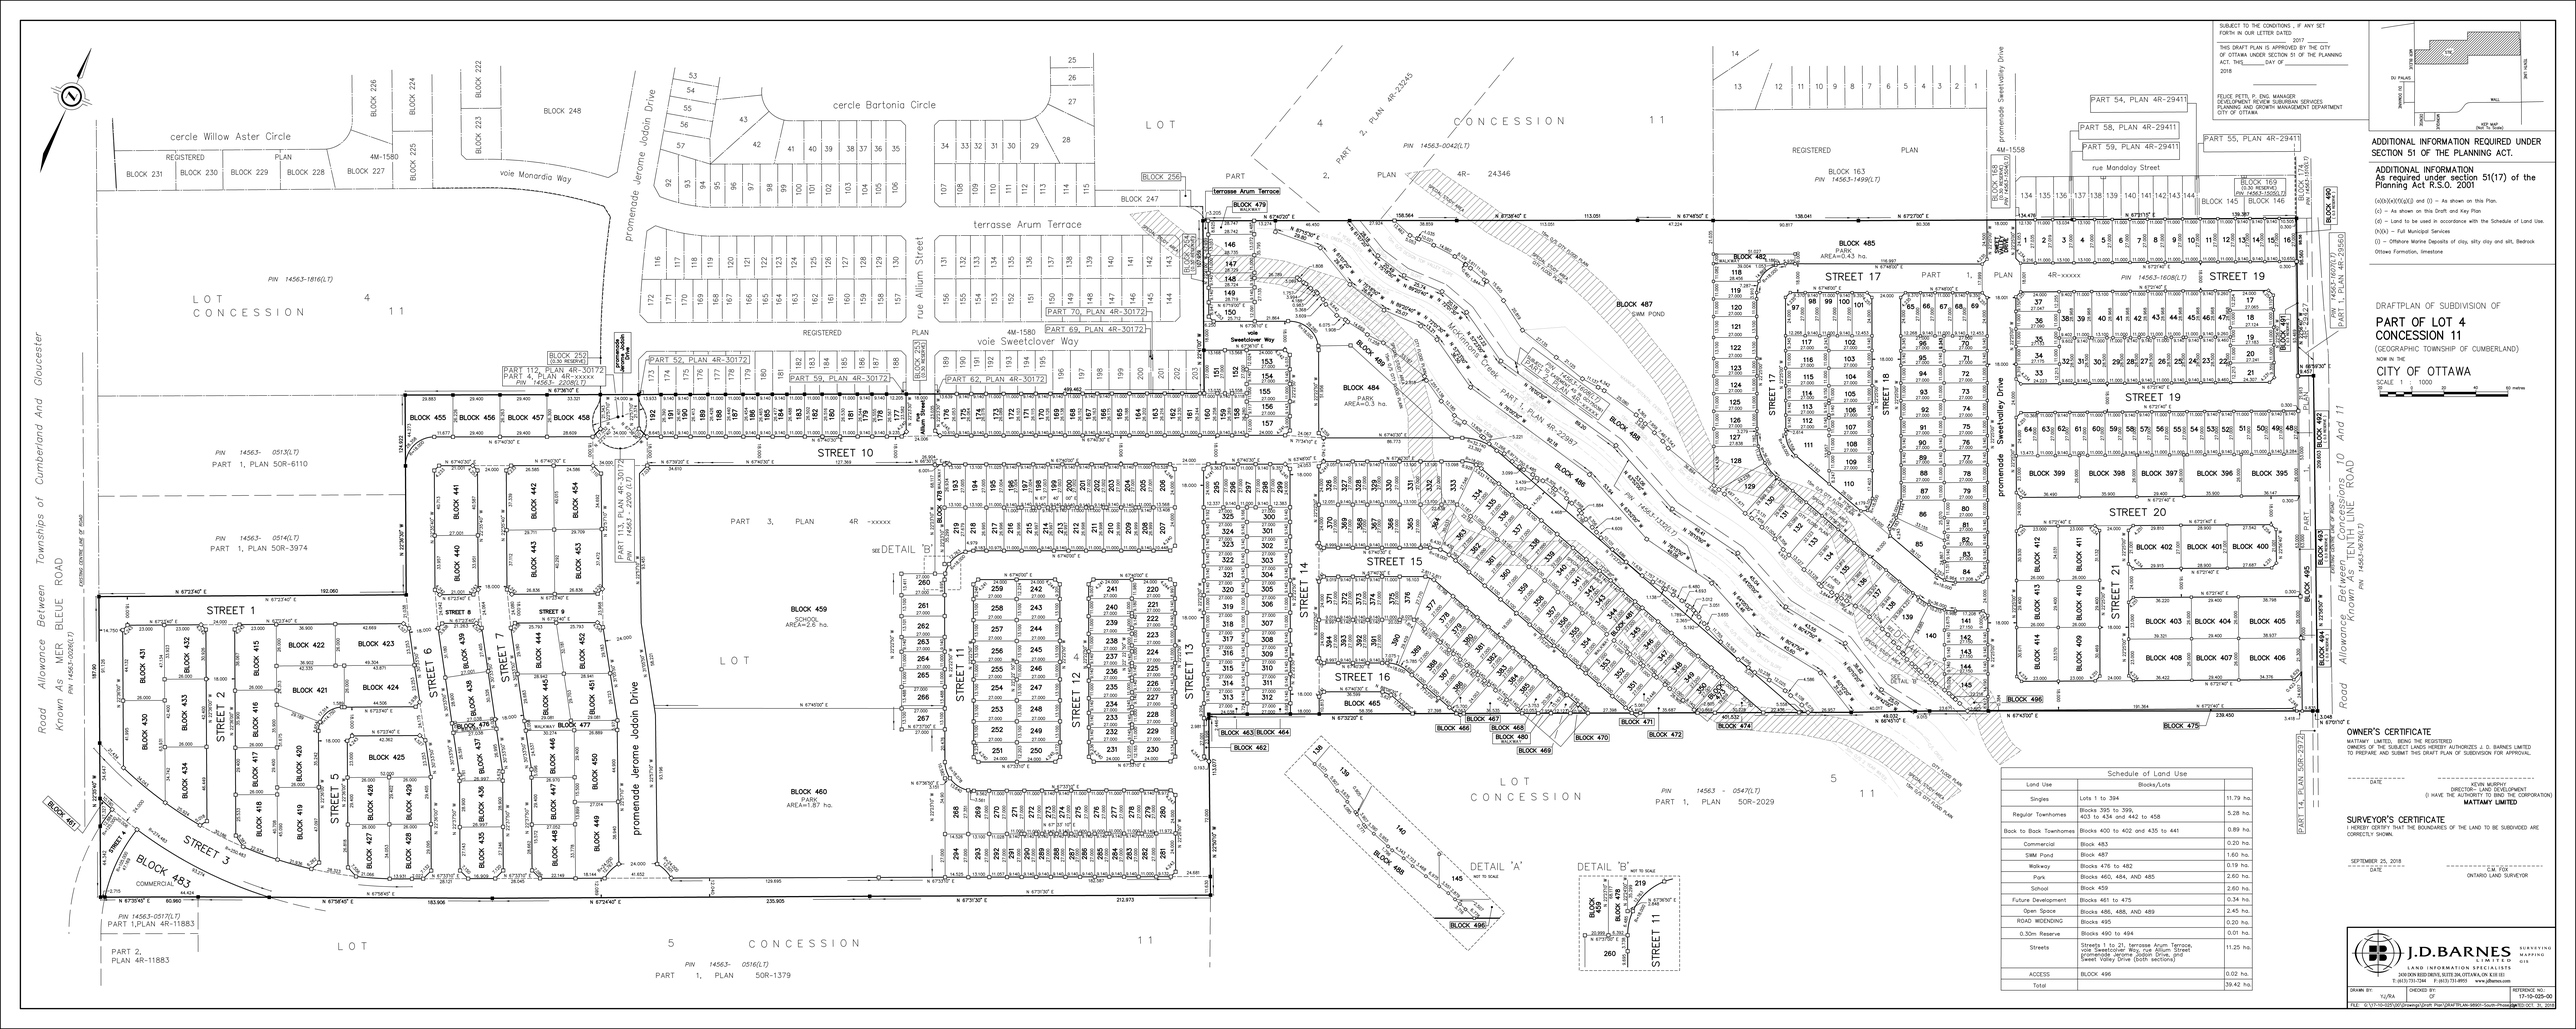

Schedule of Land Use		
Land Use	Blocks/Lots	
Singles	Lots 1 to 394	11.79 ha.
Regular Townhomes	Blocks 395 to 399, 403 to 434 and 442 to 458	5.28 ha.
Back to Back Townhomes	Blocks 400 to 402 and 435 to 441	0.89 ha.
Commercial	Block 483	0.20 ha.
SWM Pond	Block 487	1.60 ha.
Walkway	Blocks 476 to 482	0.19 ha.
Park	Blocks 460, 484, AND 485	2.60 ha.
School	Block 459	2.60 ha.
Future Development	Blocks 461 to 475	0.34 ha.
Open Space	Blocks 486, 488, AND 489	2.45 ha.
ROAD WIDENING	Blocks 495	0.20 ha.
0.30m Reserve	Blocks 490 to 494	0.01 ha.
Streets	Streets 1 to 21, terrasse Arum Terrace, voie Sweetclover Way, rue Allium Street promenade Jerome Jodoin Drive, and Sweet Valley Drive (both sections)	11.25 ha.
ACCESS	BLOCK 496	0.02 ha.
Total		39.42 ha.