


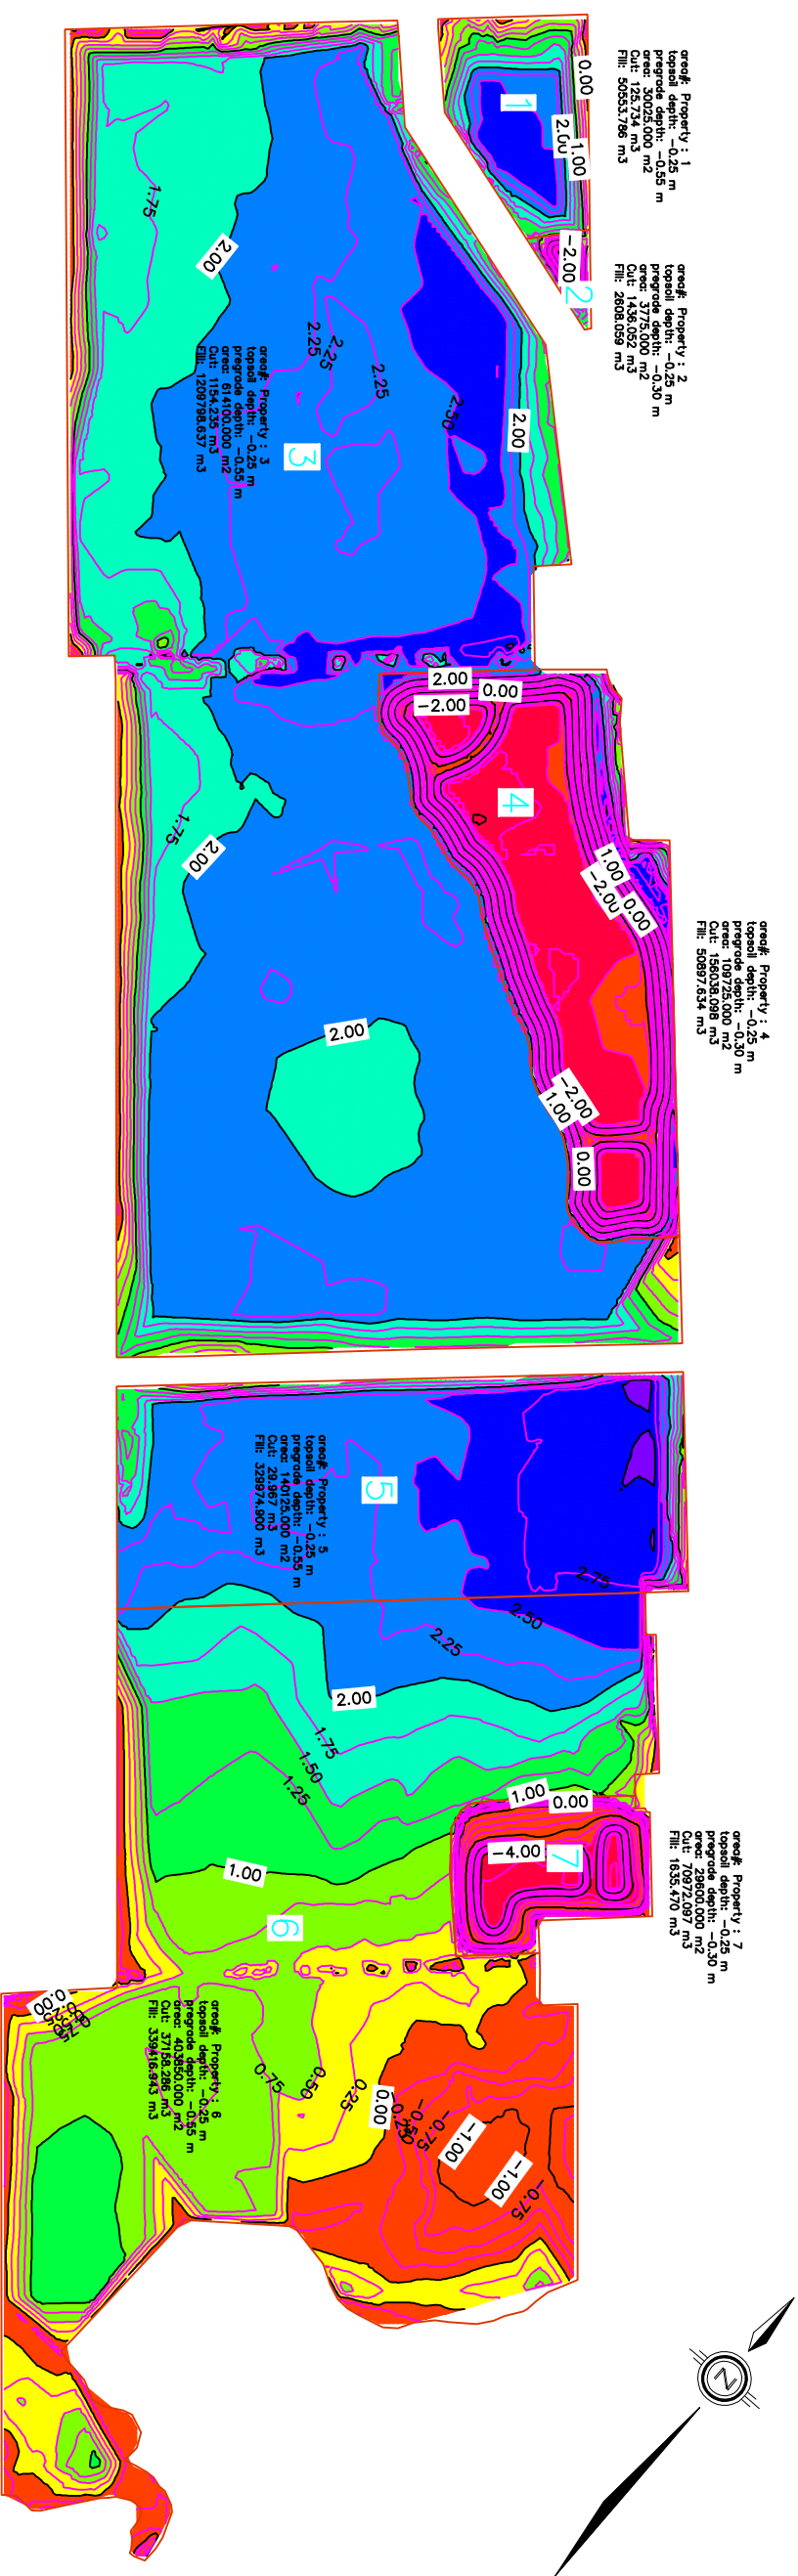

Elevations Table				
Number	Minimum Elevation	Maximum Elevation	Area	Color
1	-5.00	-2.50	51874.26	
2	-2.50	0.00	136086.66	
3	0.00	0.50	89201.79	
4	0.50	1.00	128369.75	
5	1.00	1.50	117534.86	
6	1.50	2.00	214891.39	
7	2.00	2.50	481878.29	
8	2.50	3.00	92432.51	
9	3.00	3.50	2092.99	

Area#	to_C_Area	topsoil	cut	fill	net	stripping	pregrade
ID	m2	m3	m3	m3	m3	depth	depth
Apr 01 2009 time: 16.05 Using grid size of 5.000							
Property : 1	30,025.00	7,506.25	125.73	50,553.79	-50,428.10	-0.25	-0.55
Property : 2	3,775.00	943.75	1,436.05	2,608.06	-1,172.00	-0.25	-0.3
Property : 3	614,100.00	153,525.00	1,154.24	1,209,798.64	-1,208,644.40	-0.25	-0.55
Property : 4	109,725.00	27,431.25	156,038.10	50,897.63	105,140.50	-0.25	-0.3
Property : 5	140,125.00	35,031.25	29.97	329,974.90	-329,944.90	-0.25	-0.55
Property : 6	403,850.00	100,962.50	37,158.29	339,416.94	-302,258.70	-0.25	-0.55
Property : 7	29,600.00	7,400.00	70,972.10	1,635.47	69,336.60	-0.25	-0.3
totals:	1,331,200.00	332,800.00	266,914.50	1,984,885.40	-1,717,971.00		

**EARTHWORKS QUANTITIES ARE PRELIMINARY AND
FOR DISCUSSIONS ONLY**

LEGEND



MATTAMY
development

DS&L

david schaeffer engineering ltd

120 Iber Road, Unit 203
Stittsville, Ontario, K2S 1E9
Tel: (613) 836-0866
Fax: (613) 836-7183
www.DSEL.ca

VILLAGE OF RICHMOND

PRELIMINARY CUT-FILL

GRADING OPTION 3B

CITY OF OTTAWA

LEGEND

PROJECT NO.: 07-303	
DATE:	2009-03-23
DRAWN BY:	ADF
SCALE:	1:7,500
DRAWING:	11