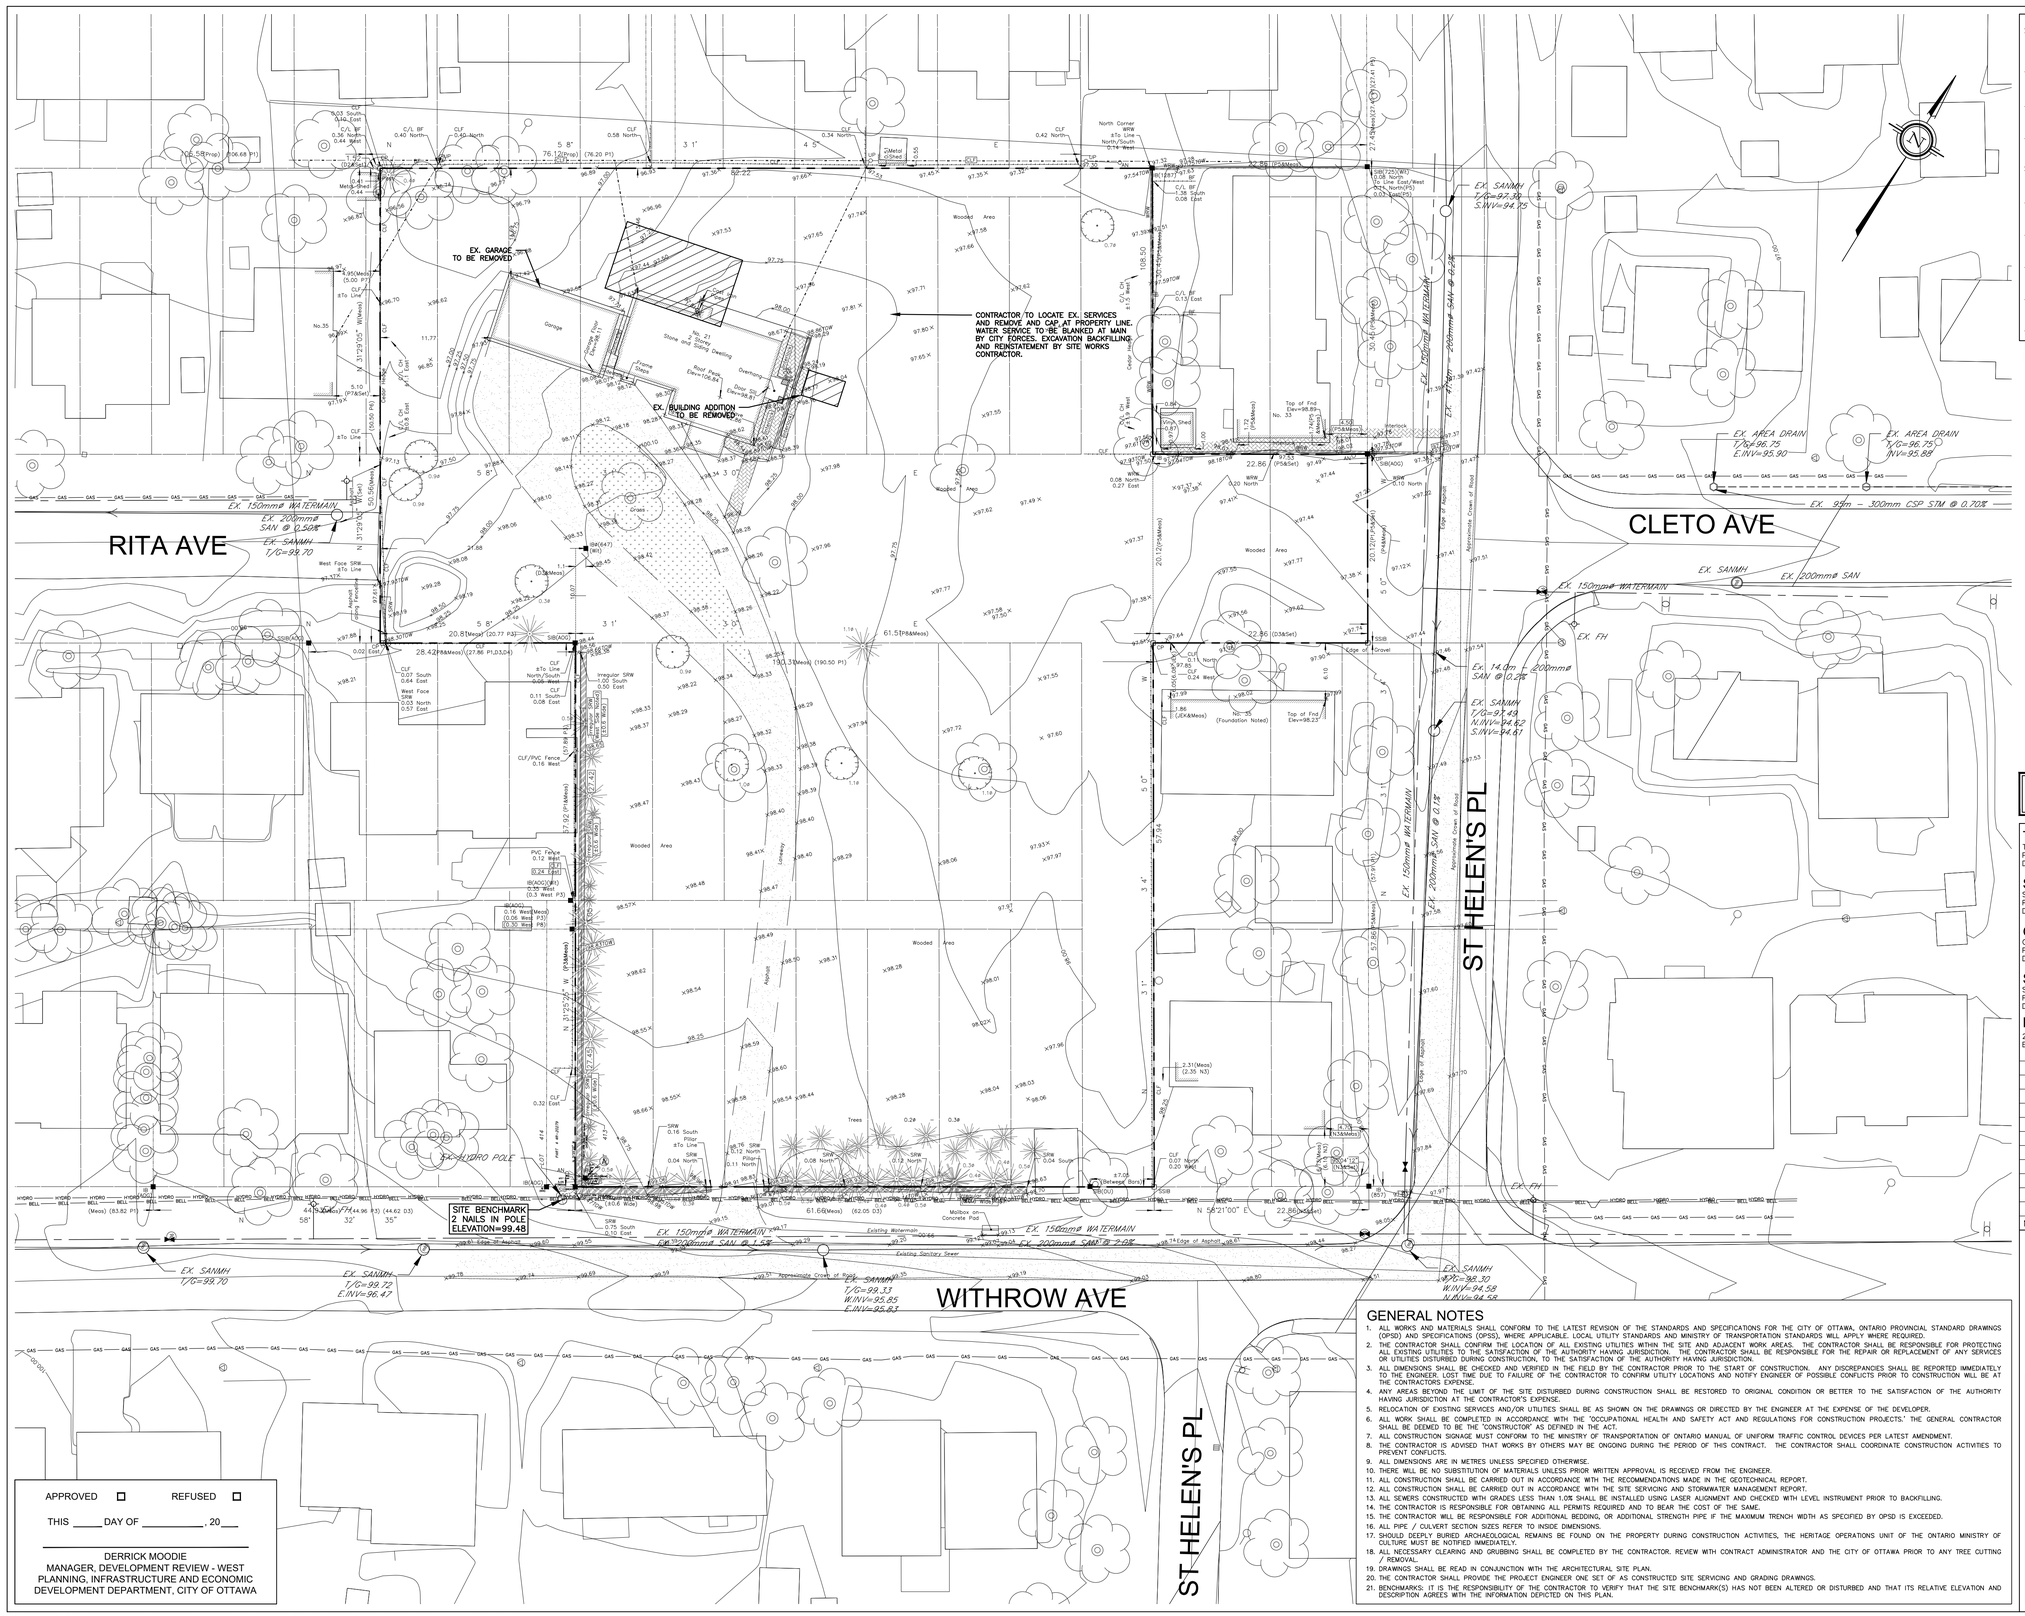
RITA AVE
CLETO AVE
WITHROW AVE
ST HELEN'S PL
EX. GARAGE TO BE REMOVED
EX. BUILDING ADDITION TO BE REMOVED
CONTRACTOR TO LOCATE EX. SERVICES AND REMOVE AND CAP AT PROPERTY LINE. WATER SERVICE TO BE BLANKED AT MAIN BY CITY FORCES. EXCAVATION BACKFILLING AND REINSTATEMENT BY SITE WORKS CONTRACTOR.
SITE BENCHMARK
2 NAILS IN POLE
ELEVATION=99.48
EX. 150mmø WATERMAIN
EX. 200mmø SAN @ 0.50%
EX. SANMH T/G=99.70
EX. 150mmø WATERMAIN
EX. 200mmø SAN @ 1.5%
EX. 200mmø SAN @ 2.0%
EX. 150mmø WATERMAIN
EX. 200mmø SAN @ 0.7%
EX. 150mmø WATERMAIN
EX. 200mmø SAN @ 0.2%
EX. 200mmø SAN @ 0.1%
