I REQUIRE THIS PLAN TO BE DEPOSITED UNDER THE LAND TITLES ACT.

DATE: Nov. 24 2009

E.H. HERWEYER
ONTARIO LAND SURVEYOR

PLAN 4R-24009

RECEIVED AND DEPOSITED
DATE: NOV. 24/09

per: AMIE M. MCKINNON

LAND REGISTRAR FOR THE LAND TITLES DIVISION OF OTTAWA-CARLETON NO. 4.

THIS IS A STRATA PLAN OF SURVEY

SCHEDULE

PART	LOT	CONCESSION	PIN
1	Part of Lots 28 & 29		
2			
3			
4			
5			
6			
7			
8			
9			
10			
11	Part of Lot 29	1 (OLD SURVEY) (CUMBERLAND)	Part of PIN 14538 - 0070
12			
13			
14			
15			
16			
17			
18			
19			
20			
21			
22			
23			
24			
25			
26			

Parts 1 to 26 (Both Inclusive) are Subject to Easement Inst's. OC917543, OC950601, OC1029393 & OC1044686.
Parts 12, 17, 18, 23 and 26 are Subject to Easement Inst. LT967529.

PLAN OF SURVEY OF

PART OF LOTS 28 & 29
CONCESSION 1
(OLD SURVEY)
Geographic Township of Cumberland
CITY OF OTTAWA

Surveyed by Annis, O'Sullivan, Vollebekk Ltd.

Scale 1 : 400

10 5 0 10 20 30 40 Metres

Metric
DISTANCES SHOWN ON THIS PLAN ARE IN METRES AND CAN BE CONVERTED TO FEET BY DIVIDING BY 0.3048

Surveyor's Certificate

I CERTIFY THAT :

1. This survey and plan are correct and in accordance with the Surveys Act, the Surveyors Act, the Land Titles Act and the regulations made under them.
2. The survey was completed on the 23rd day of November, 2009.

Nov. 24 2009
Date

E. H. Herweyer
Ontario Land Surveyor

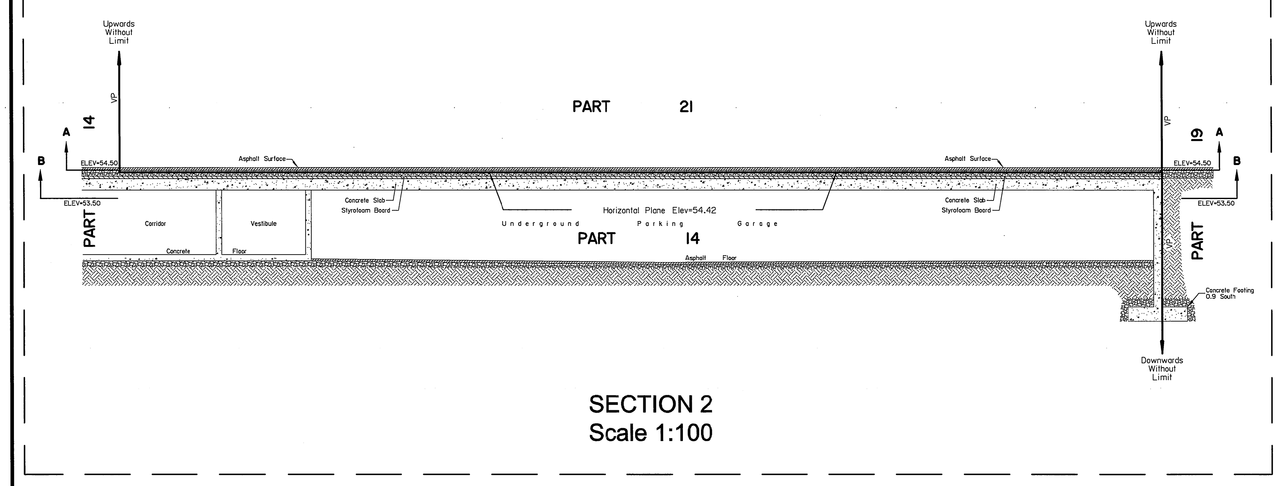

SECTION 2
Scale 1:100

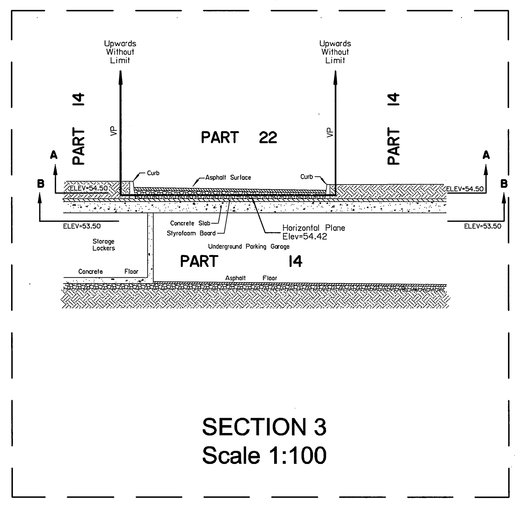
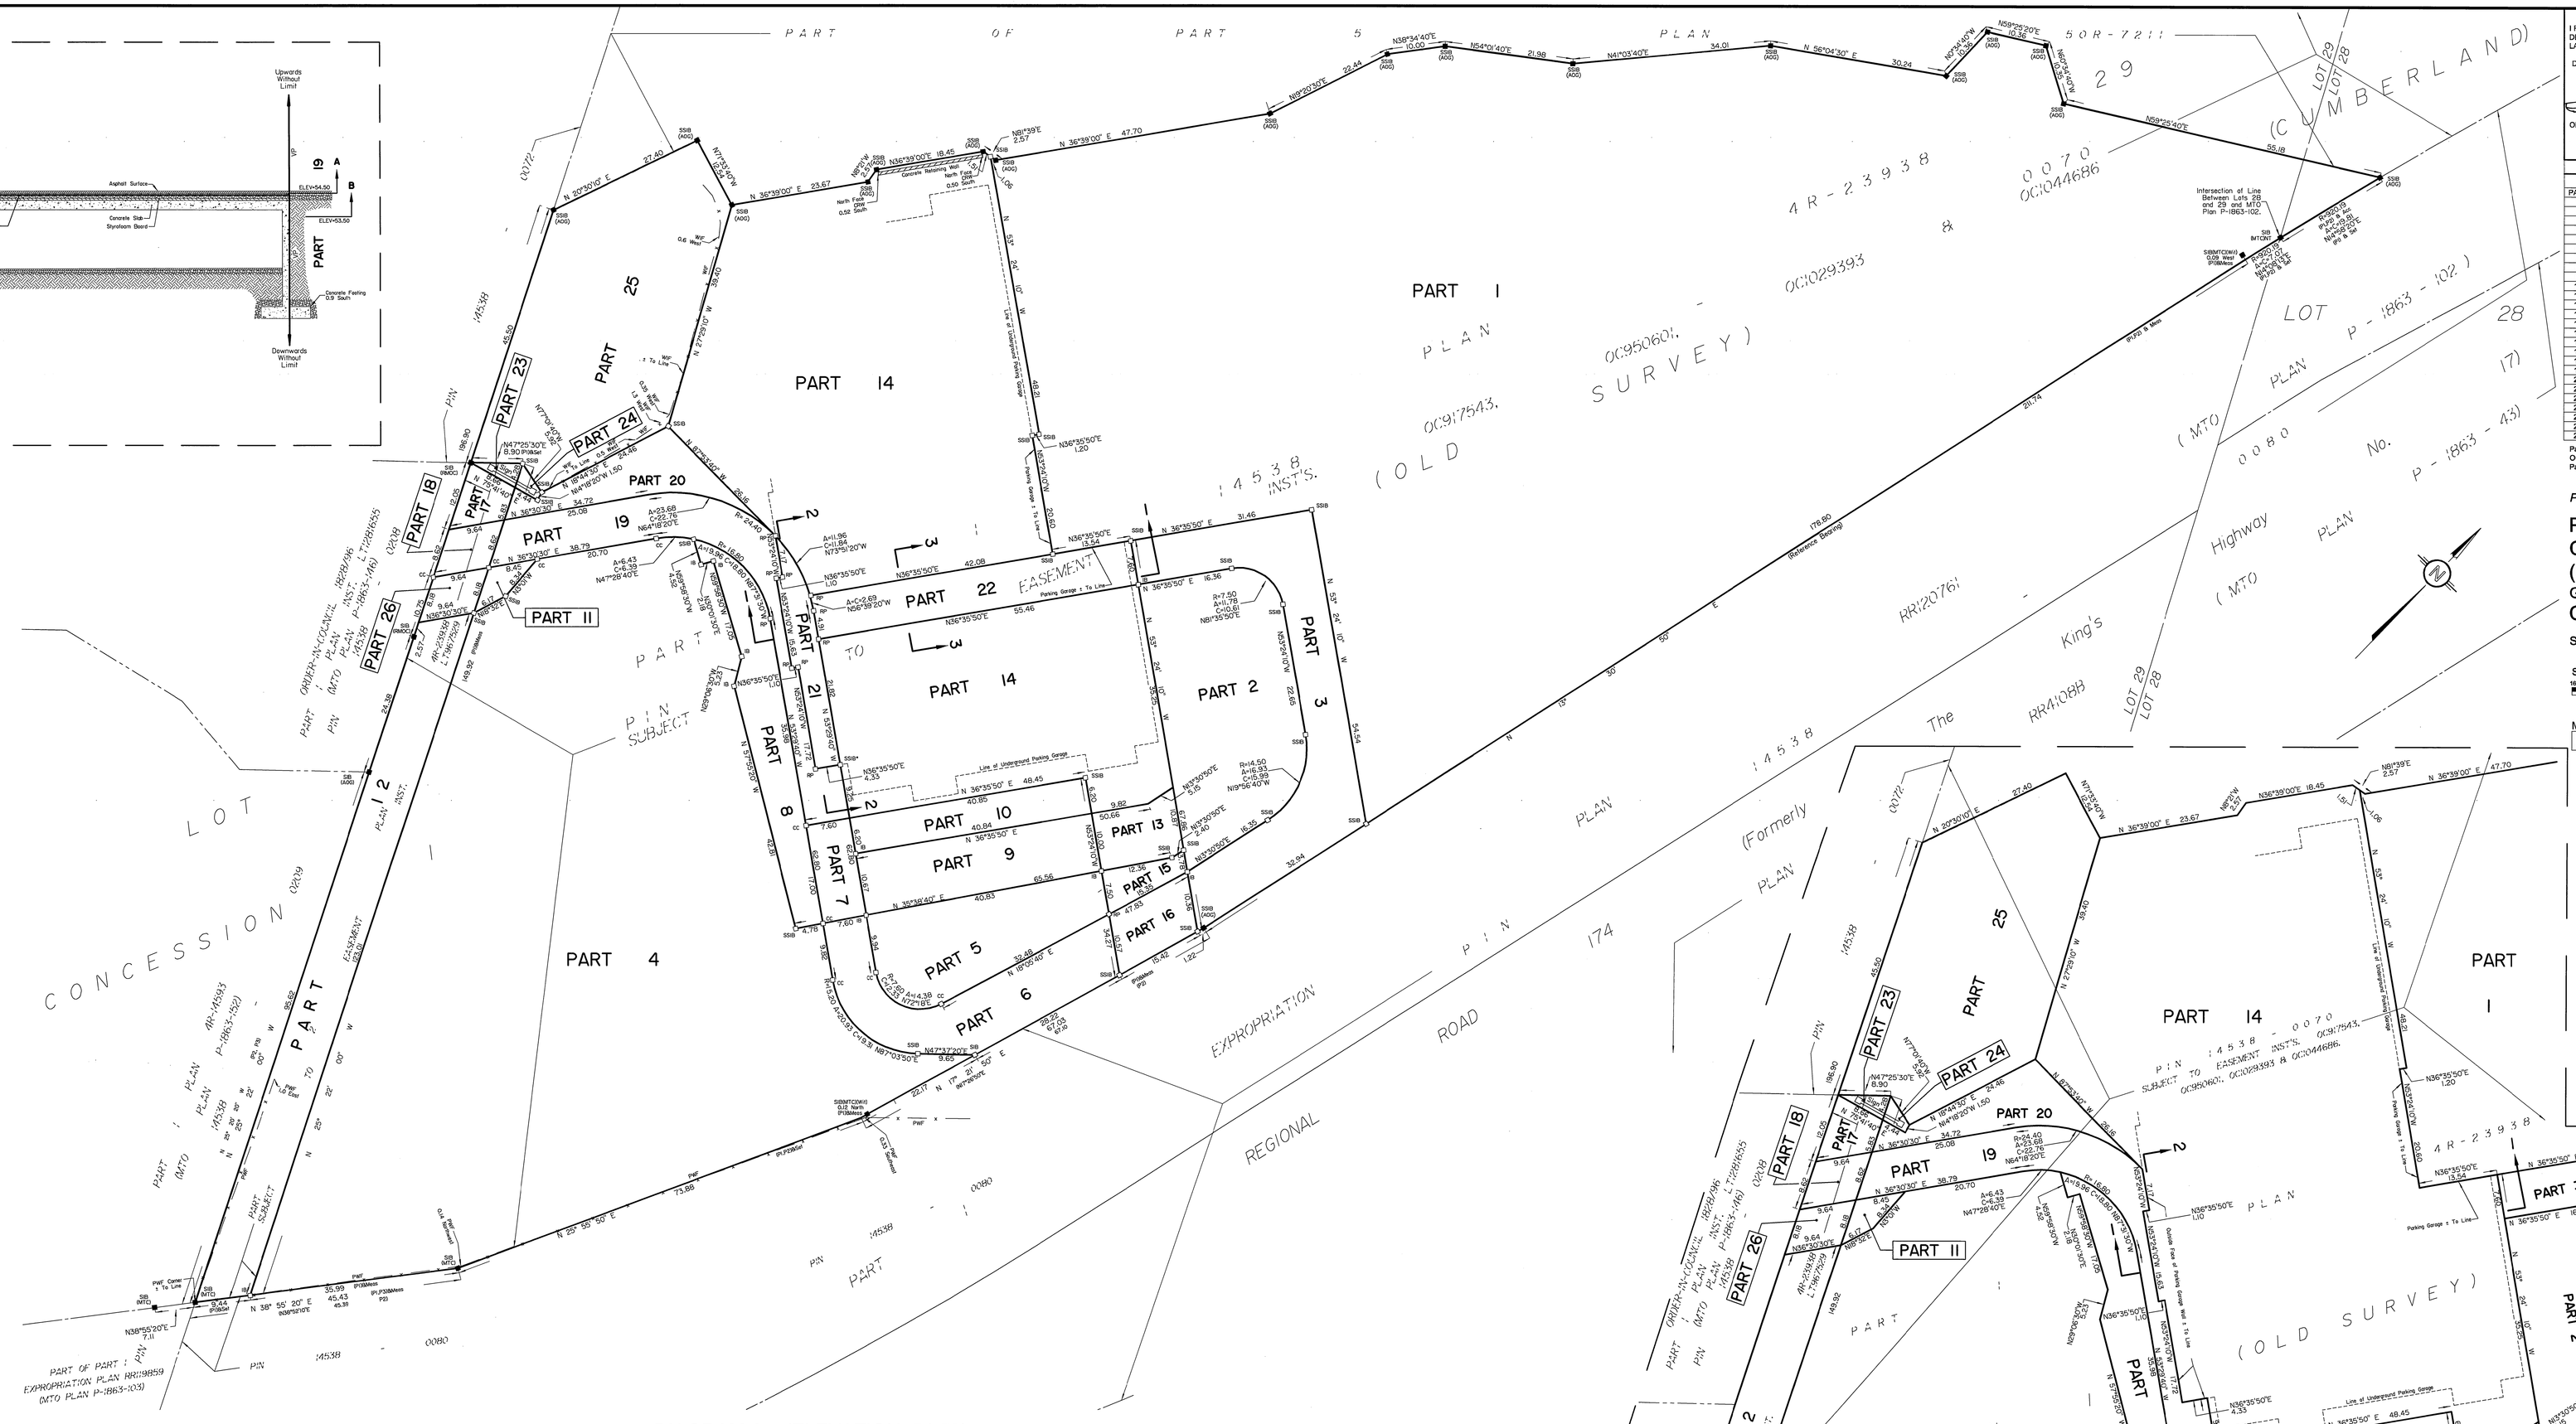
SECTION 3
Scale 1:100