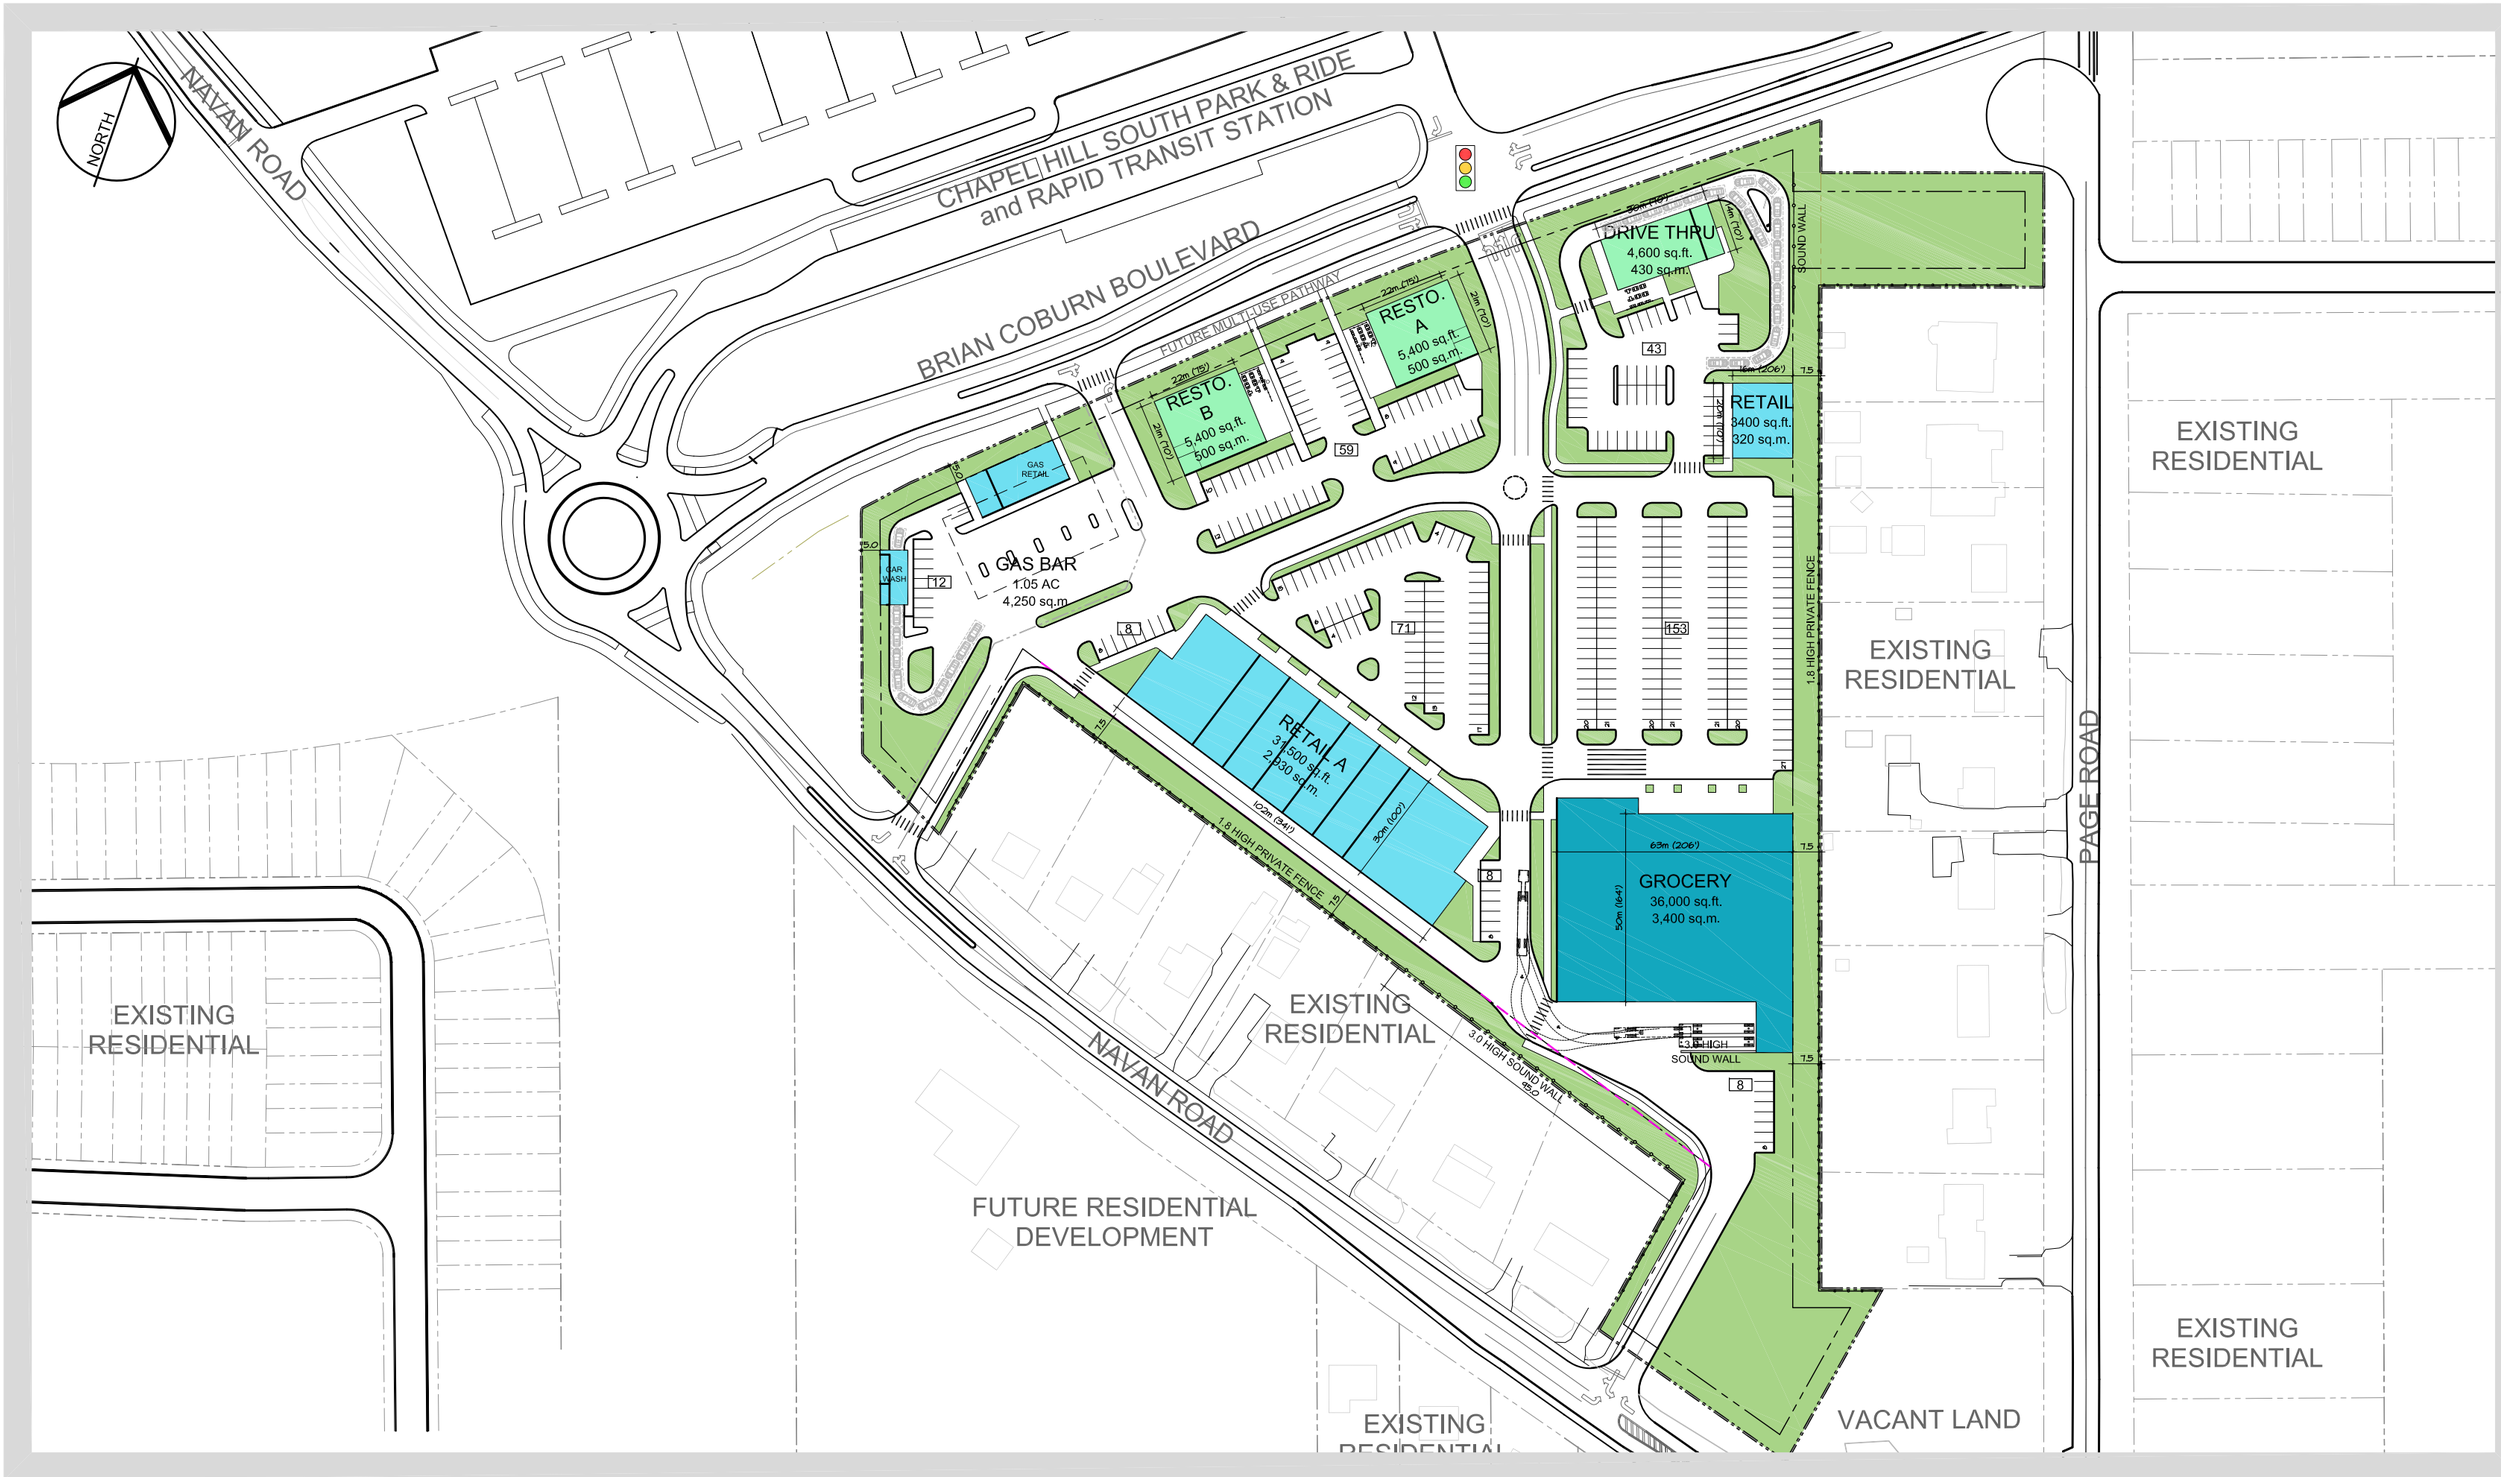

HOBIN

TAGGART REALTY

NAVAN - BRIAN COBURN

Concept

Scale 1:1500
November 5, 2018