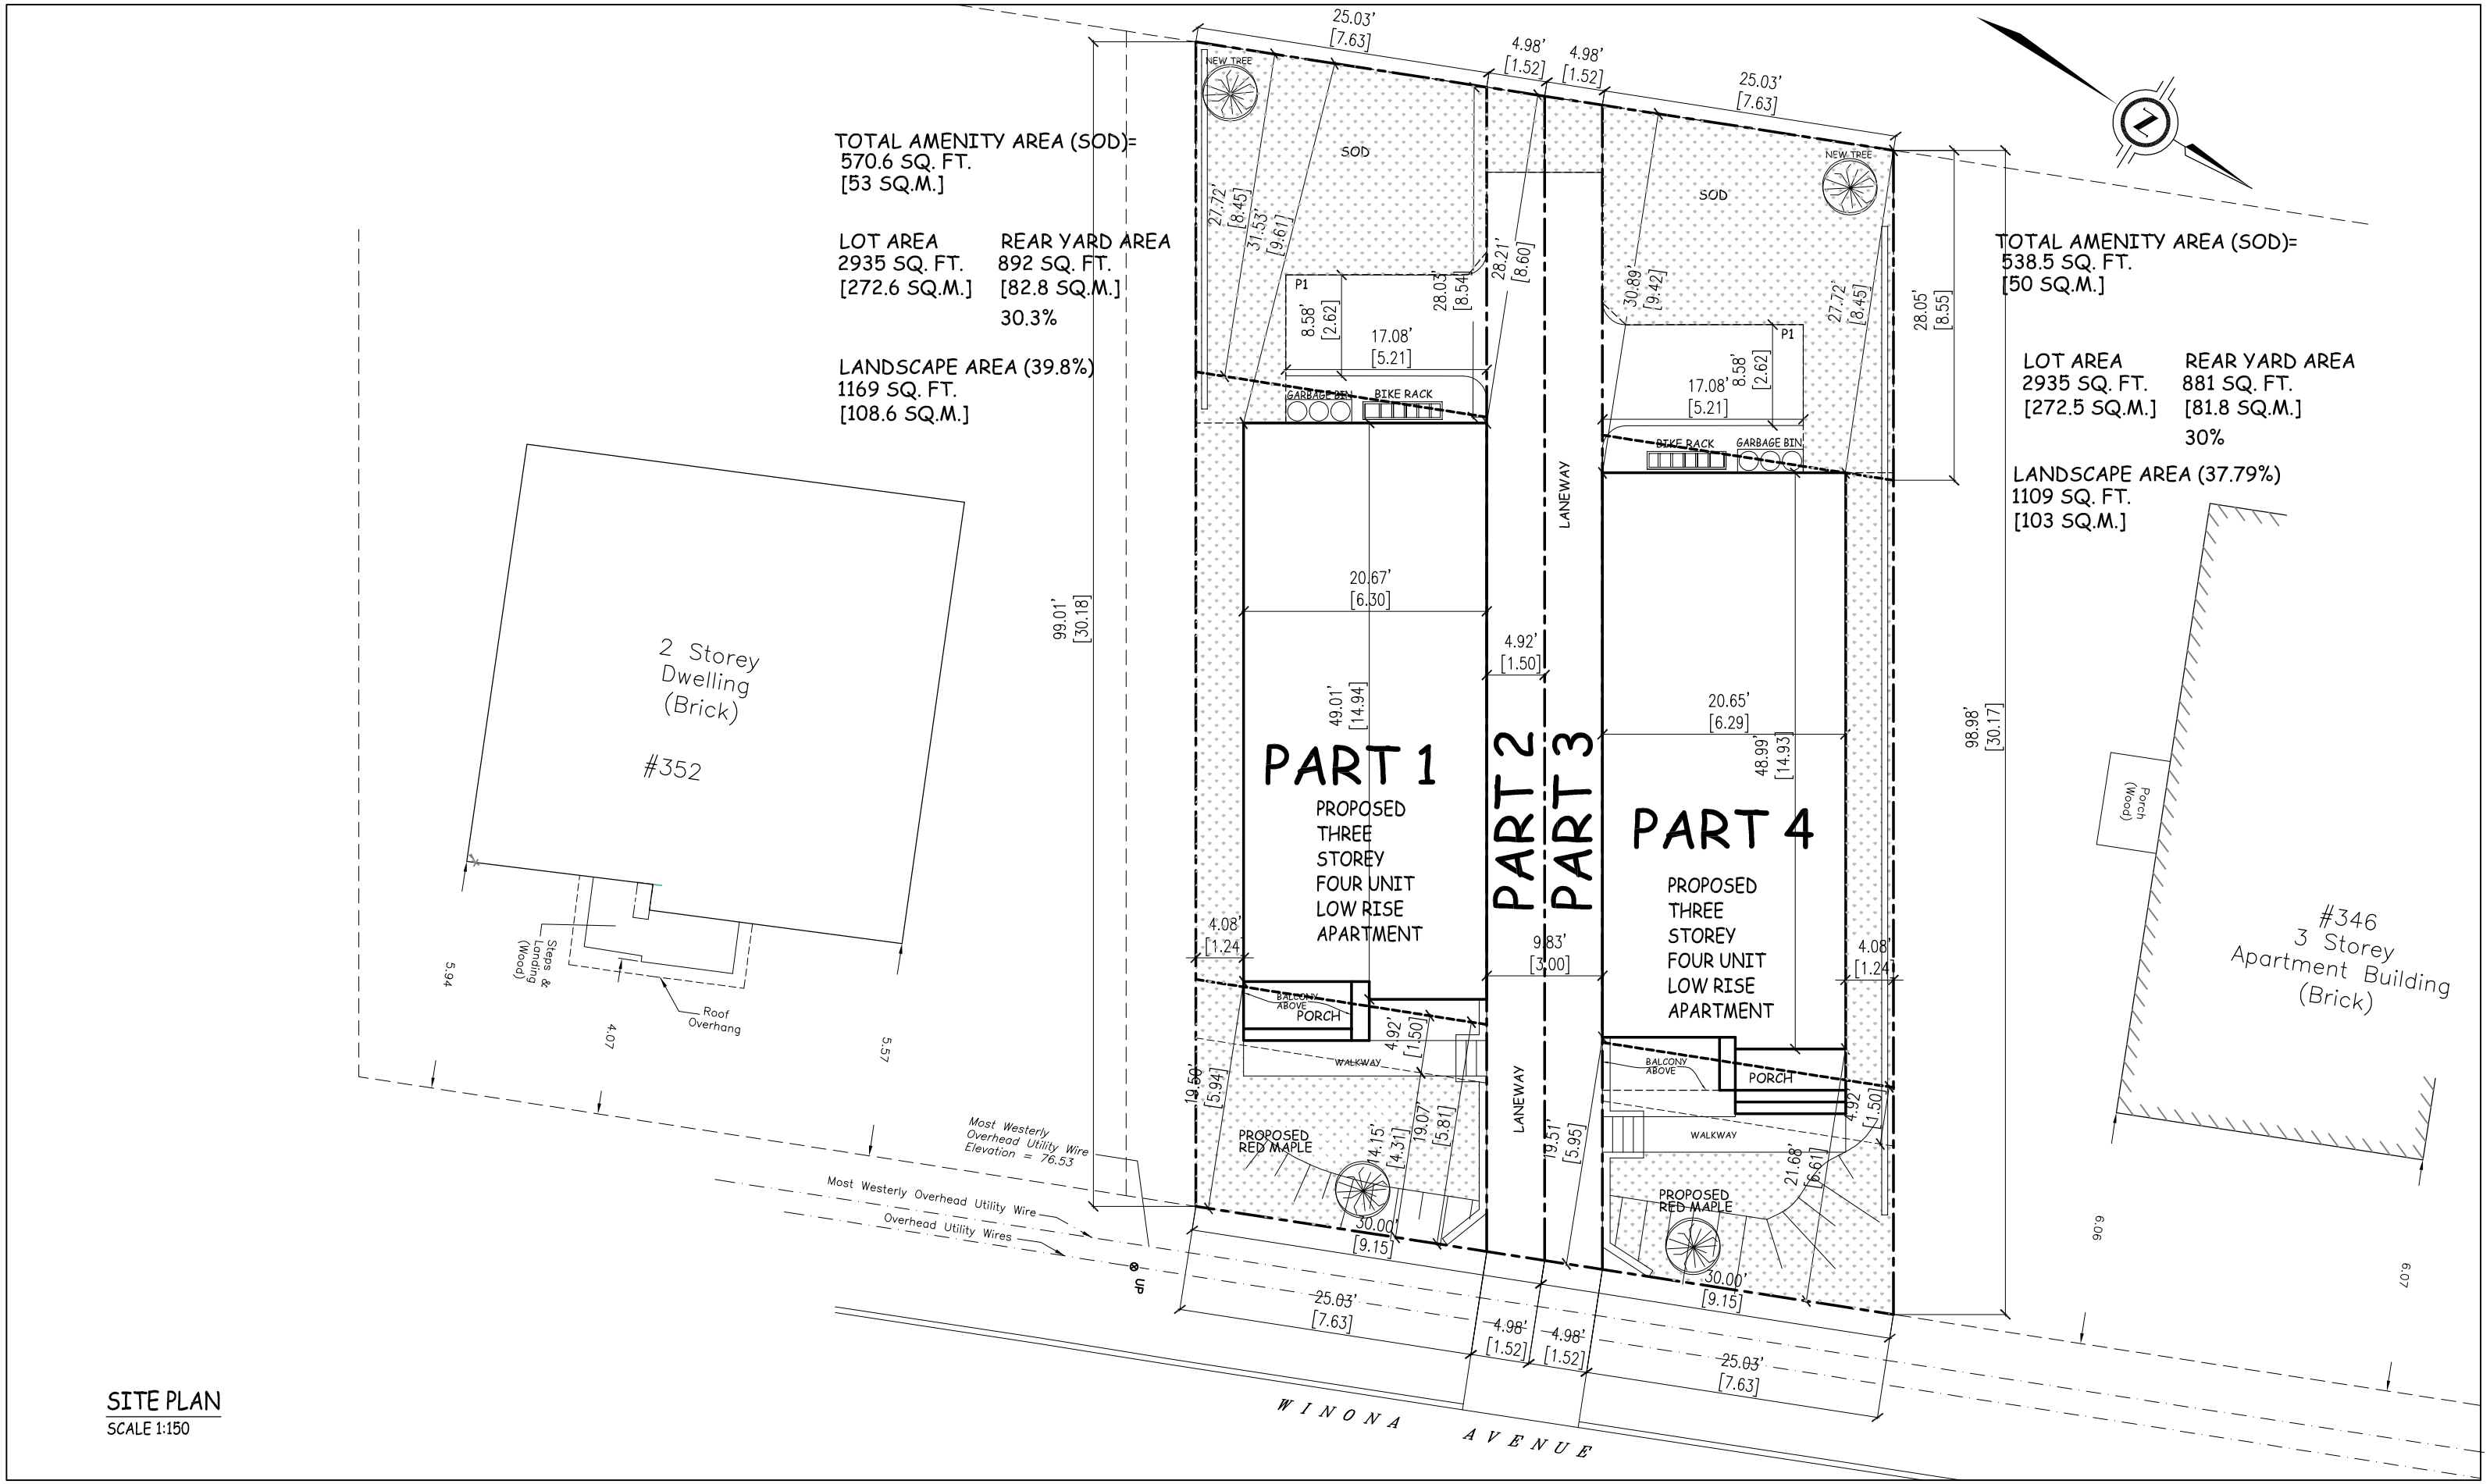

SITE PLAN

SCALE 1:150

CELEBRATING 30 YEARS DESIGN•BUILD

MIROCA DESIGN
INCORPORATED SINCE 1986

30 CONCOURSE GATE
UNIT 47
OTTAWA, ONTARIO
K2E 7V7

TEL: 613-274-2653
FAX: 613-274-7085
CONTACT@MIROCADESIGN.COM
WWW.MIROCADESIGN.COM

CUSTOM HOME DESIGN
PROJECT MANAGEMENT

GENERAL NOTES:

1. THE GENERAL CONTRACTOR SHALL CHECK AND VERIFY ALL DIMENSIONS AND REPORT ALL ERRORS AND OMISSIONS TO THE CONSULTANT.

2. ALL WORK AND MATERIALS TO BE IN COMPLIANCE WITH ALL CODES, REGULATIONS, AND BY-LAWS.

3. FOOTINGS DESIGNED FOR 2000 P.S.F ASSUMED BEARING. BEARING STRATA, GRANULAR MATERIAL AND COMPACTION TO BE INSPECTED AND APPROVED BY SOILS CONSULTANT PRIOR TO POURING CONCRETE.

4. DO NOT SCALE THE DRAWINGS.

NO.	REVISIONS DESCRIPTION & DATE
1	

JOB TITLE:
PROPOSED THREE STOREY FOUR UNIT LOW RISE APARTMENT
348 WINONA
CITY OF OTTAWA

SHEET TITLE:
SITE PLAN

SCALE: AS SHOWN	DWG NO.
DRAWN: C.S.	
CHECKED:	
DATE:	
PRINT DATE:	