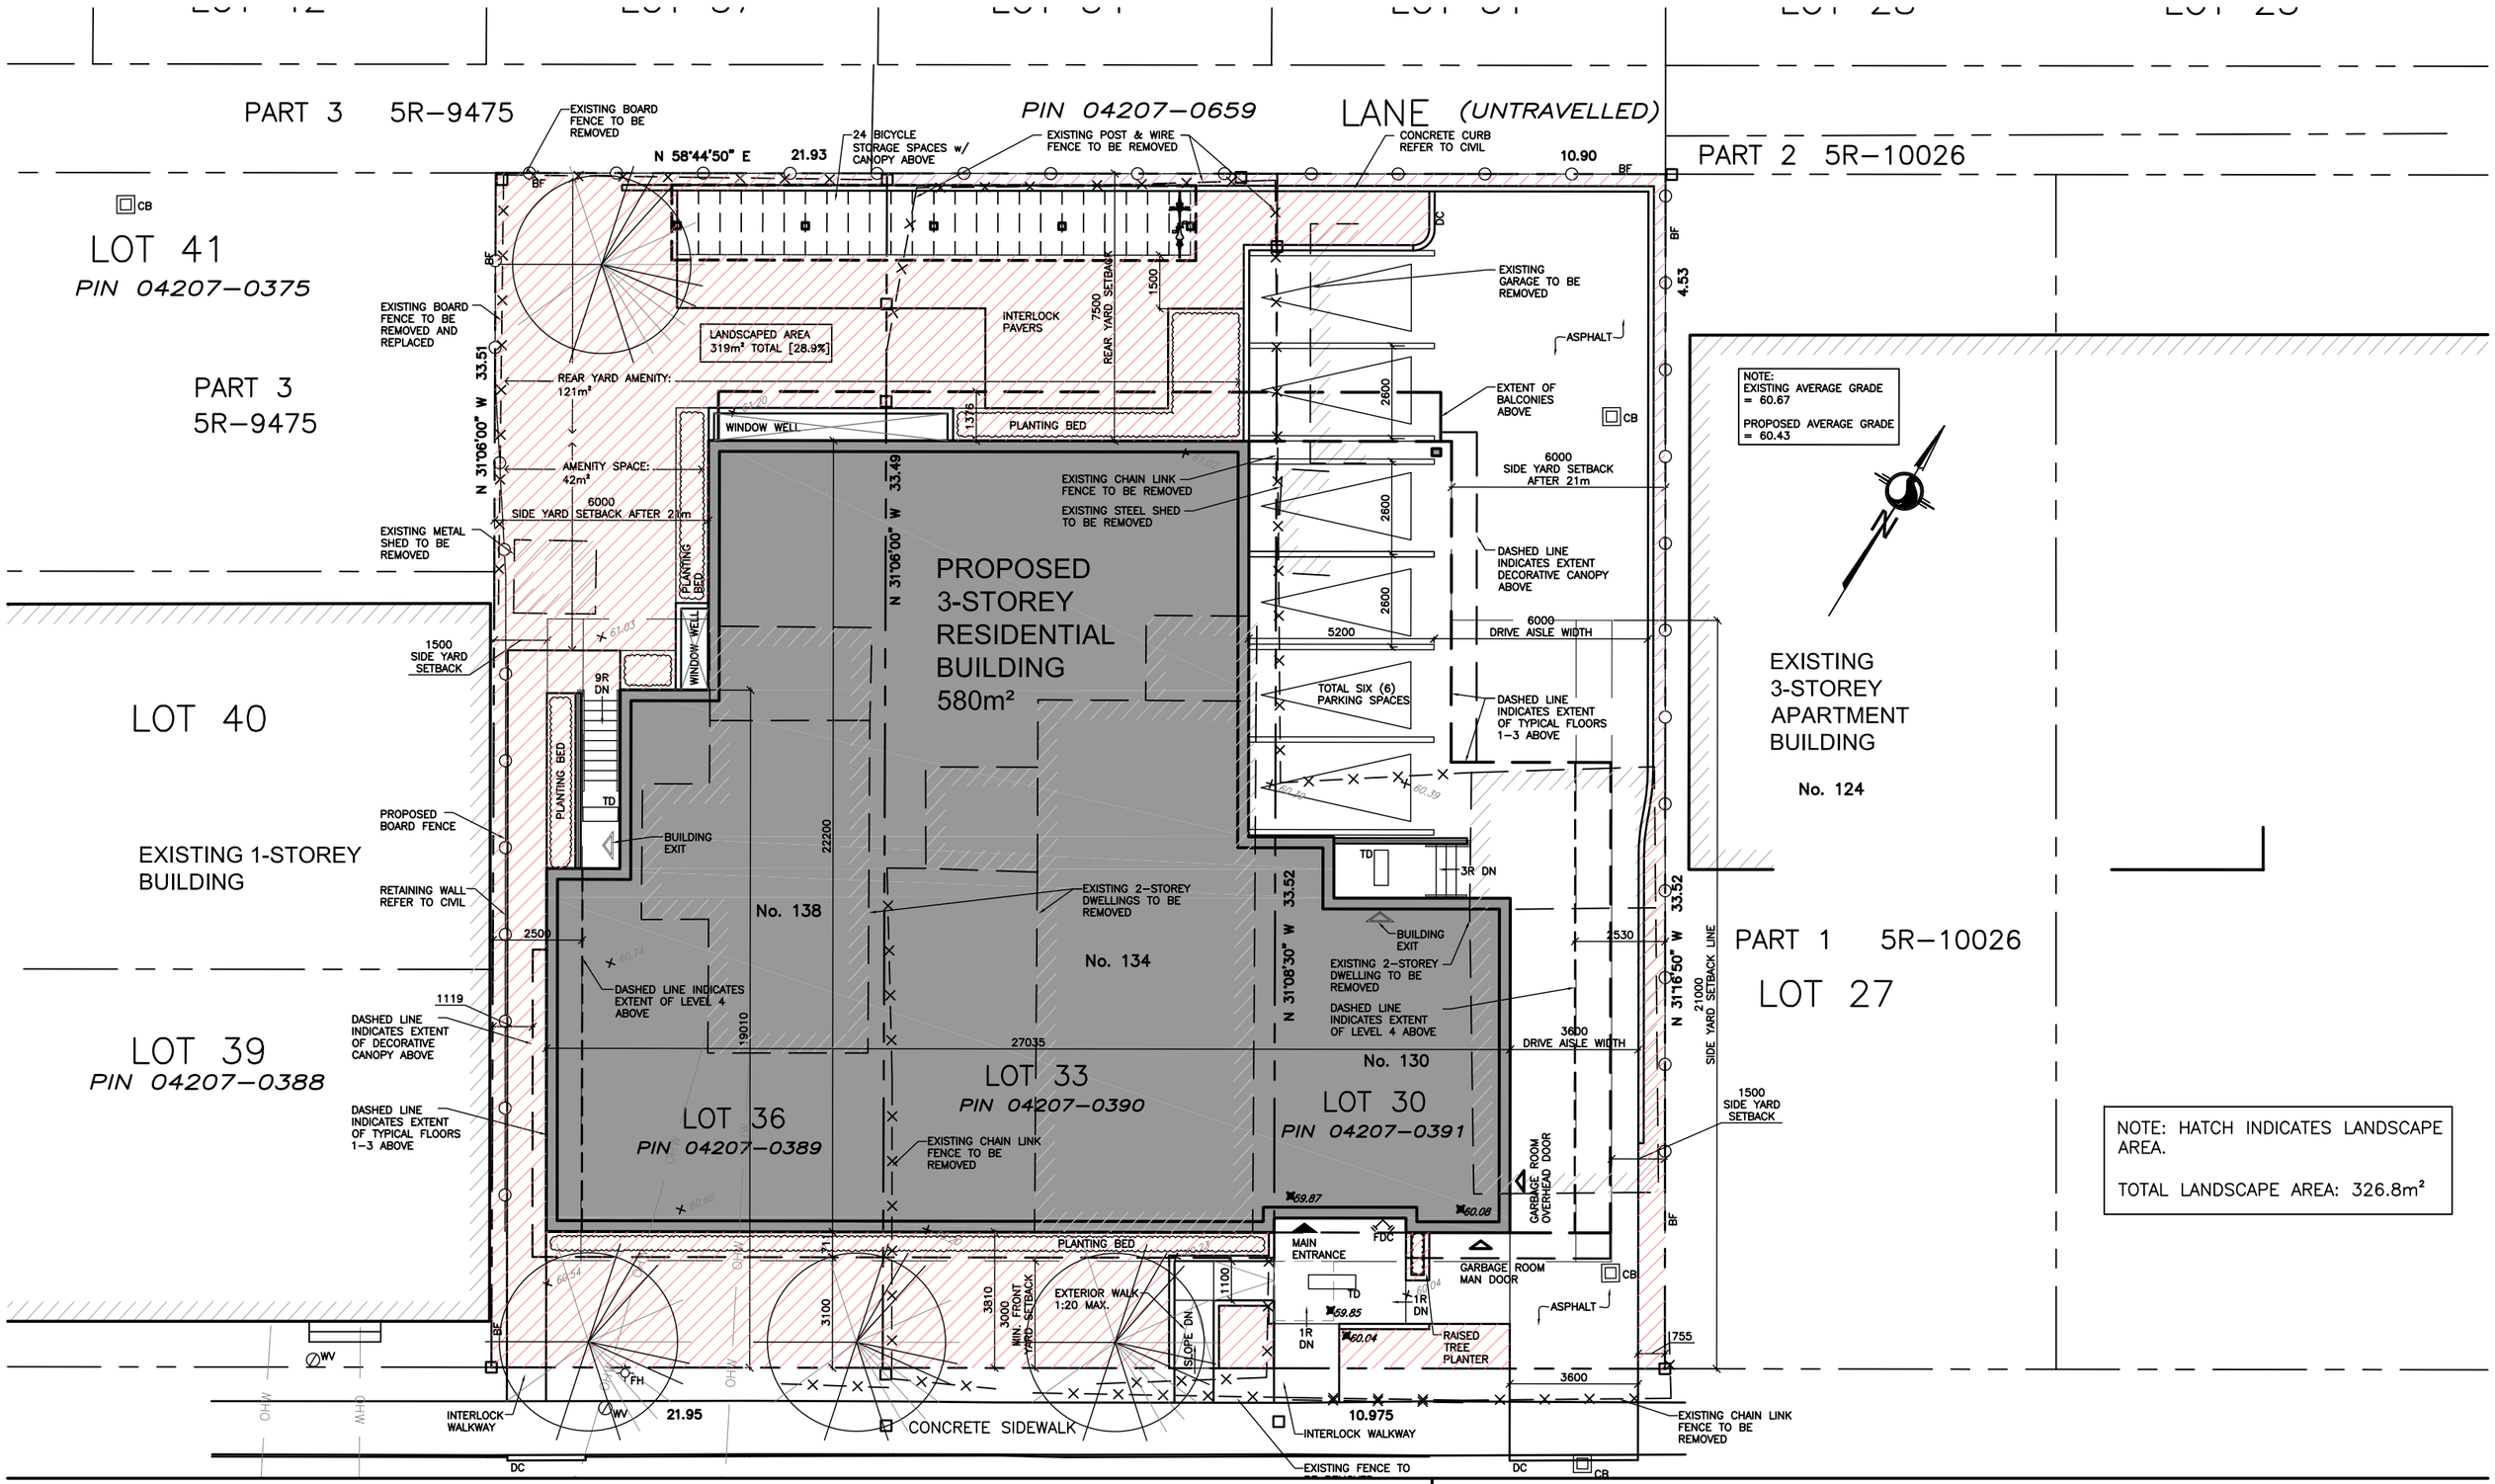

NOTE: HATCH INDICATES LANDSCAPE AREA.

TOTAL LANDSCAPE AREA: 326.8m²

SITE PLAN - LANDSCAPED AREA

SK-C134-01

134 Robinson Avenue

Échelle/Scale: not to scale

2019-08-15

figurr architects collective