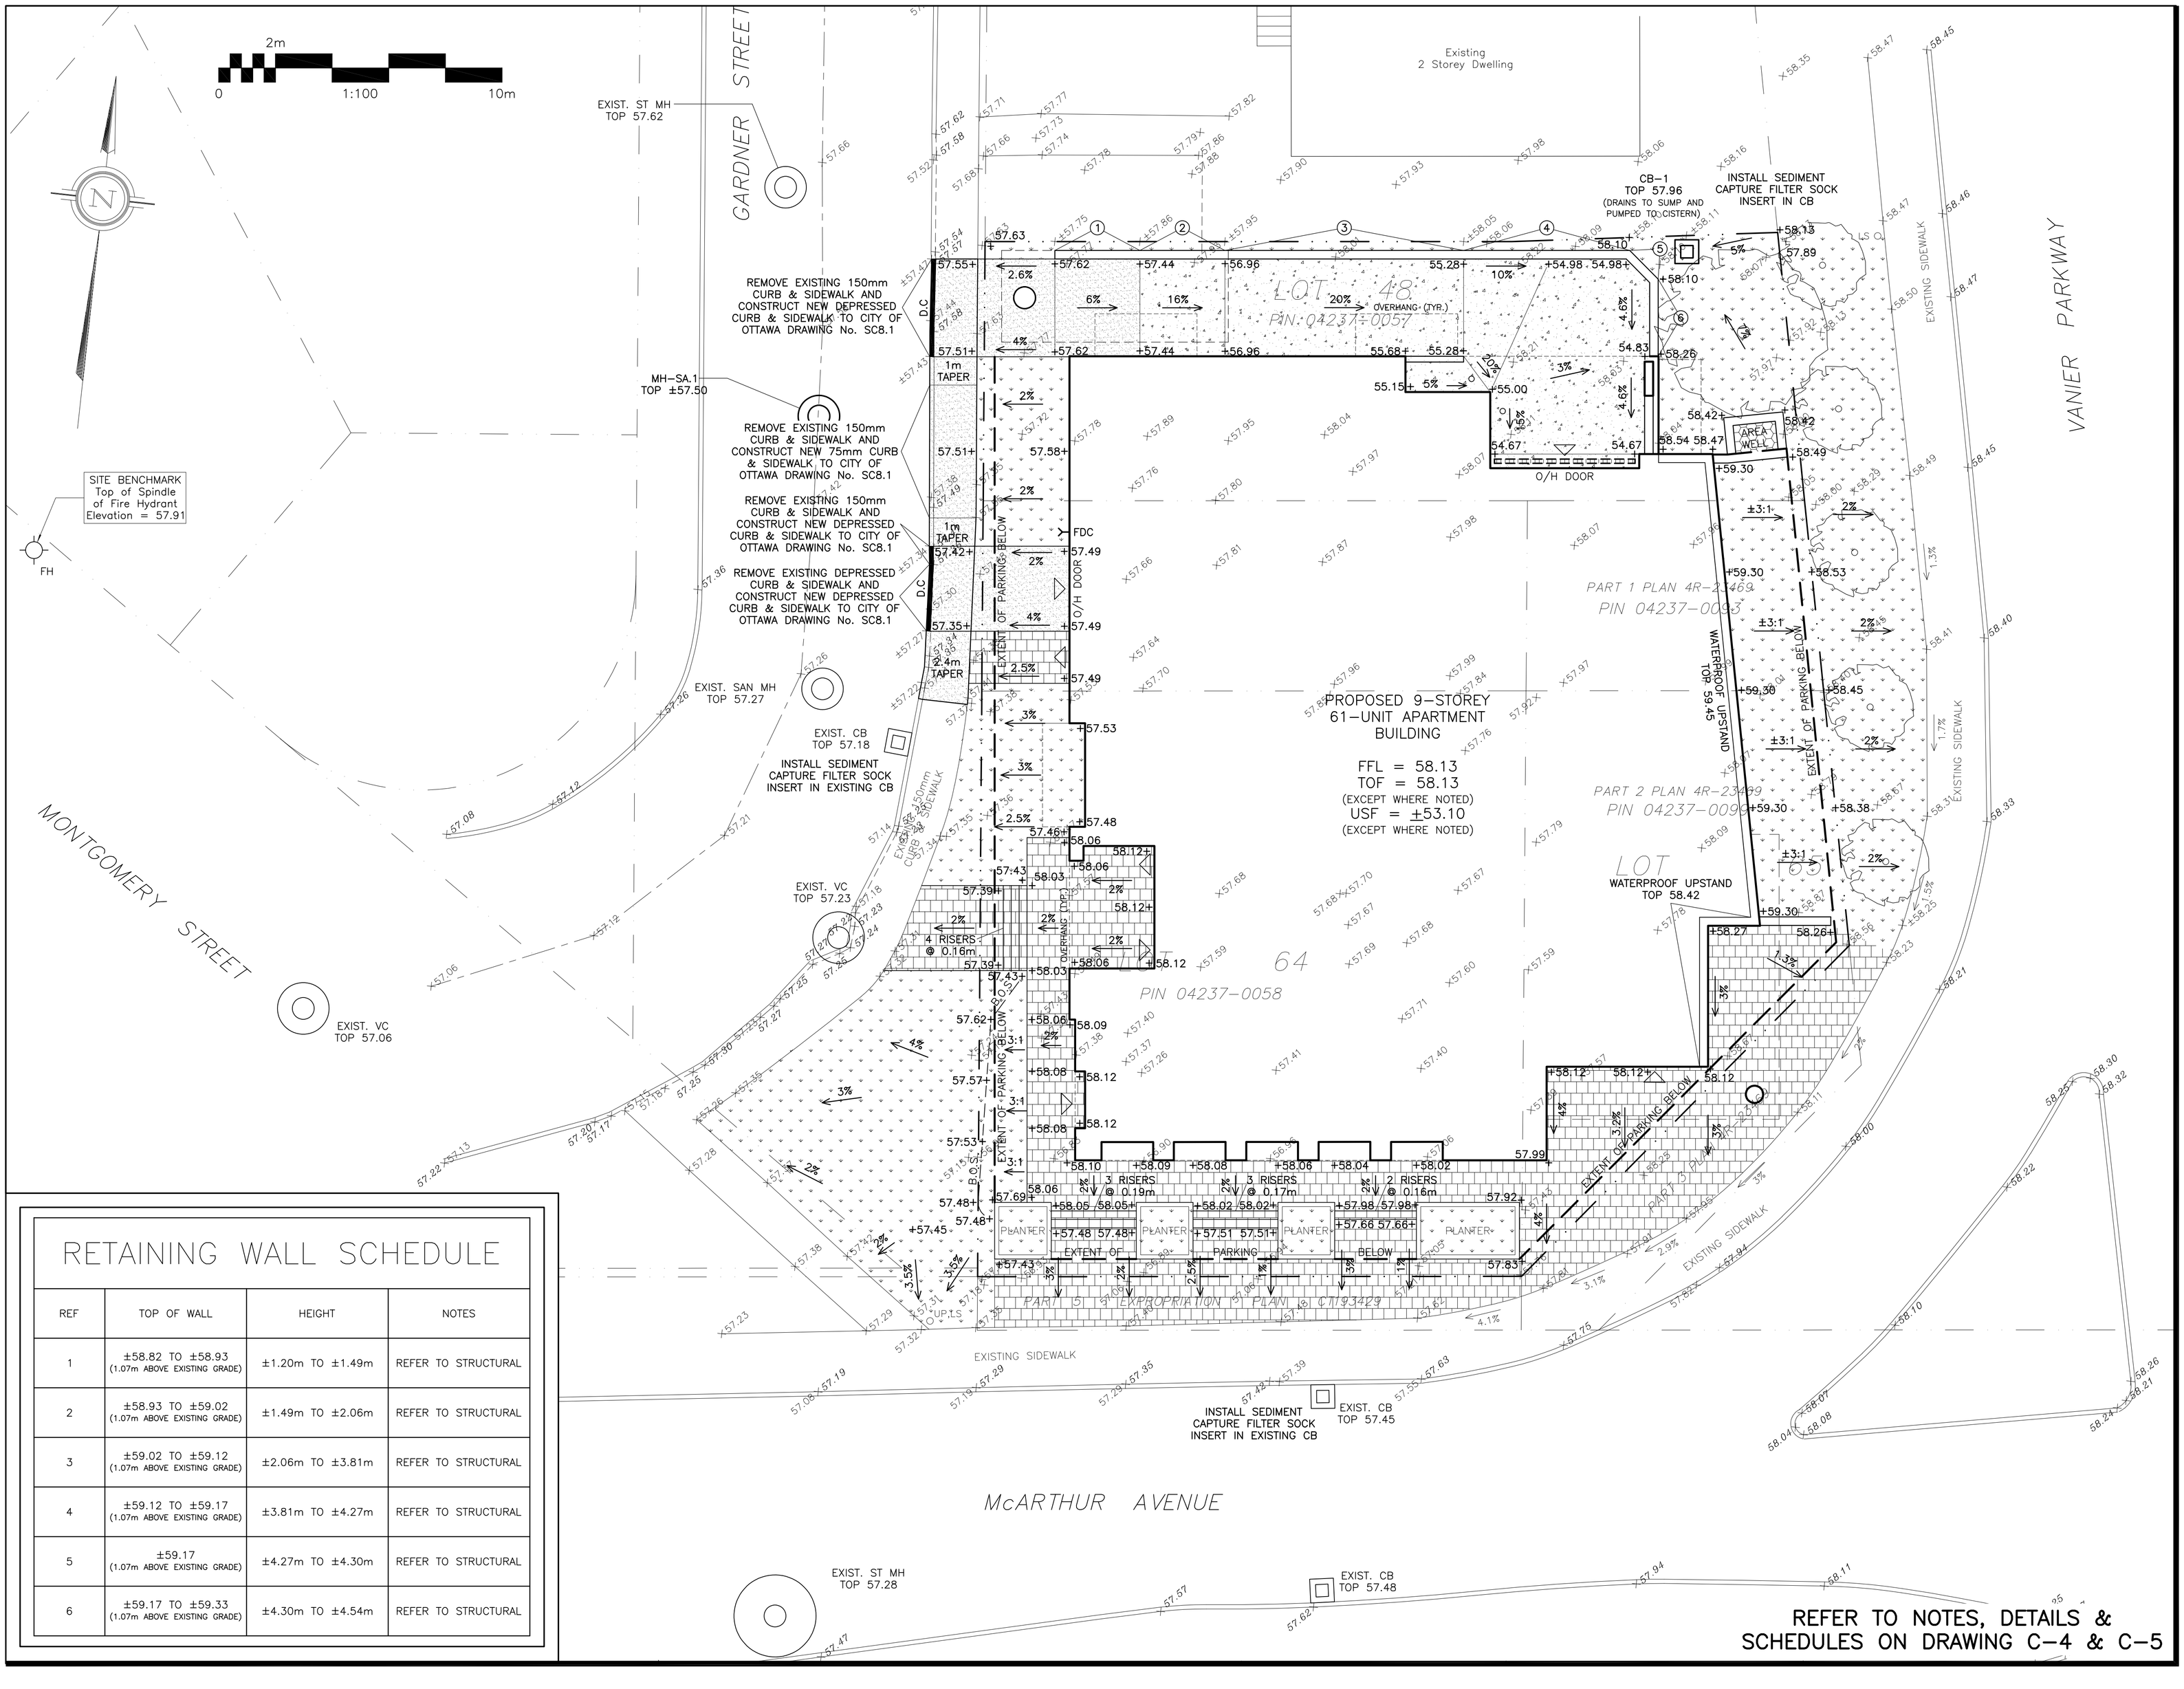

RETAINING WALL SCHEDULE

REF	TOP OF WALL	HEIGHT	NOTES
1	±58.82 TO ±58.93 (1.07m ABOVE EXISTING GRADE)	±1.20m TO ±1.49m	REFER TO STRUCTURAL
2	±58.93 TO ±59.02 (1.07m ABOVE EXISTING GRADE)	±1.49m TO ±2.06m	REFER TO STRUCTURAL
3	±59.02 TO ±59.12 (1.07m ABOVE EXISTING GRADE)	±2.06m TO ±3.81m	REFER TO STRUCTURAL
4	±59.12 TO ±59.17 (1.07m ABOVE EXISTING GRADE)	±3.81m TO ±4.27m	REFER TO STRUCTURAL
5	±59.17 (1.07m ABOVE EXISTING GRADE)	±4.27m TO ±4.30m	REFER TO STRUCTURAL
6	±59.17 TO ±59.33 (1.07m ABOVE EXISTING GRADE)	±4.30m TO ±4.54m	REFER TO STRUCTURAL

REFER TO NOTES, DETAILS & SCHEDULES ON DRAWING C-4 & C-5

DRAWING LEGEND

CB	CATCH BASIN
MH	MANHOLE
SPL	SPRINGLINE OF PIPE
INV	INVERT OF PIPE
SAN	SANITARY SEWER
ST	STORM SEWER
WS/WM	WATER SERVICE/WATERMAIN
CS	CURB STOP & STANDPOST
VB	VALVE & VALVE BOX
FH	FIRE HYDRANT
FDC	FIRE DEPARTMENT CONNECTION
	ROOF DRAIN
M	WATER METER
R	REMOTE WATER METER READOUT
×67.89	EXISTING GRADE ELEVATION
+67.89	PROPOSED GRADE ELEVATION
2%	EXISTING SLOPE OF GRADE
2%	PROPOSED SLOPE OF GRADE
	PROPERTY LINE
D.C	150mm CURB/DEPRESSED CURB
	CONCRETE
	HEATED CONCRETE
	INTERLOCK
	LANDSCAPE
	AREA WELL
FFL	FIRST FLOOR ELEVATION
TOF	TOP OF FOUNDATION
USF	UNDERSIDE OF FOOTING

KEY PLAN

No.	DATE	REVISION
2	JUN 26-20	ISSUED FOR APPROVAL
1	JUN 24-20	ISSUED FOR COORDINATION

D. B. GRAY ENGINEERING INC.
Stormwater Management - Grading & Drainage - Storm & Sanitary Sewers - Watermains
700 Long Point Circle 613-425-8044
Ottawa, Ontario d.gray@dbgrayengineering.com

Project
PROPOSED 9-STOREY
61-UNIT APARTMENT
BUILDING
353-357 GARDNER STREET
OTTAWA, ONTARIO

Drawing Title
GRADING PLAN AND
EROSION & SEDIMENT
CONTROL PLAN

Engineer's Seal
LICENSED PROFESSIONAL ENGINEER
D.B. GRAY
17016502
JUN 26-20
PROVINCE OF ONTARIO
NOT VALID UNLESS SIGNED & DATED

Drawn	D.B.G
Hor. Scale	1:100
Vert. Scale	
Date	MAY 29-20
Job No.	20037

Drawing No.
C-3
of 6