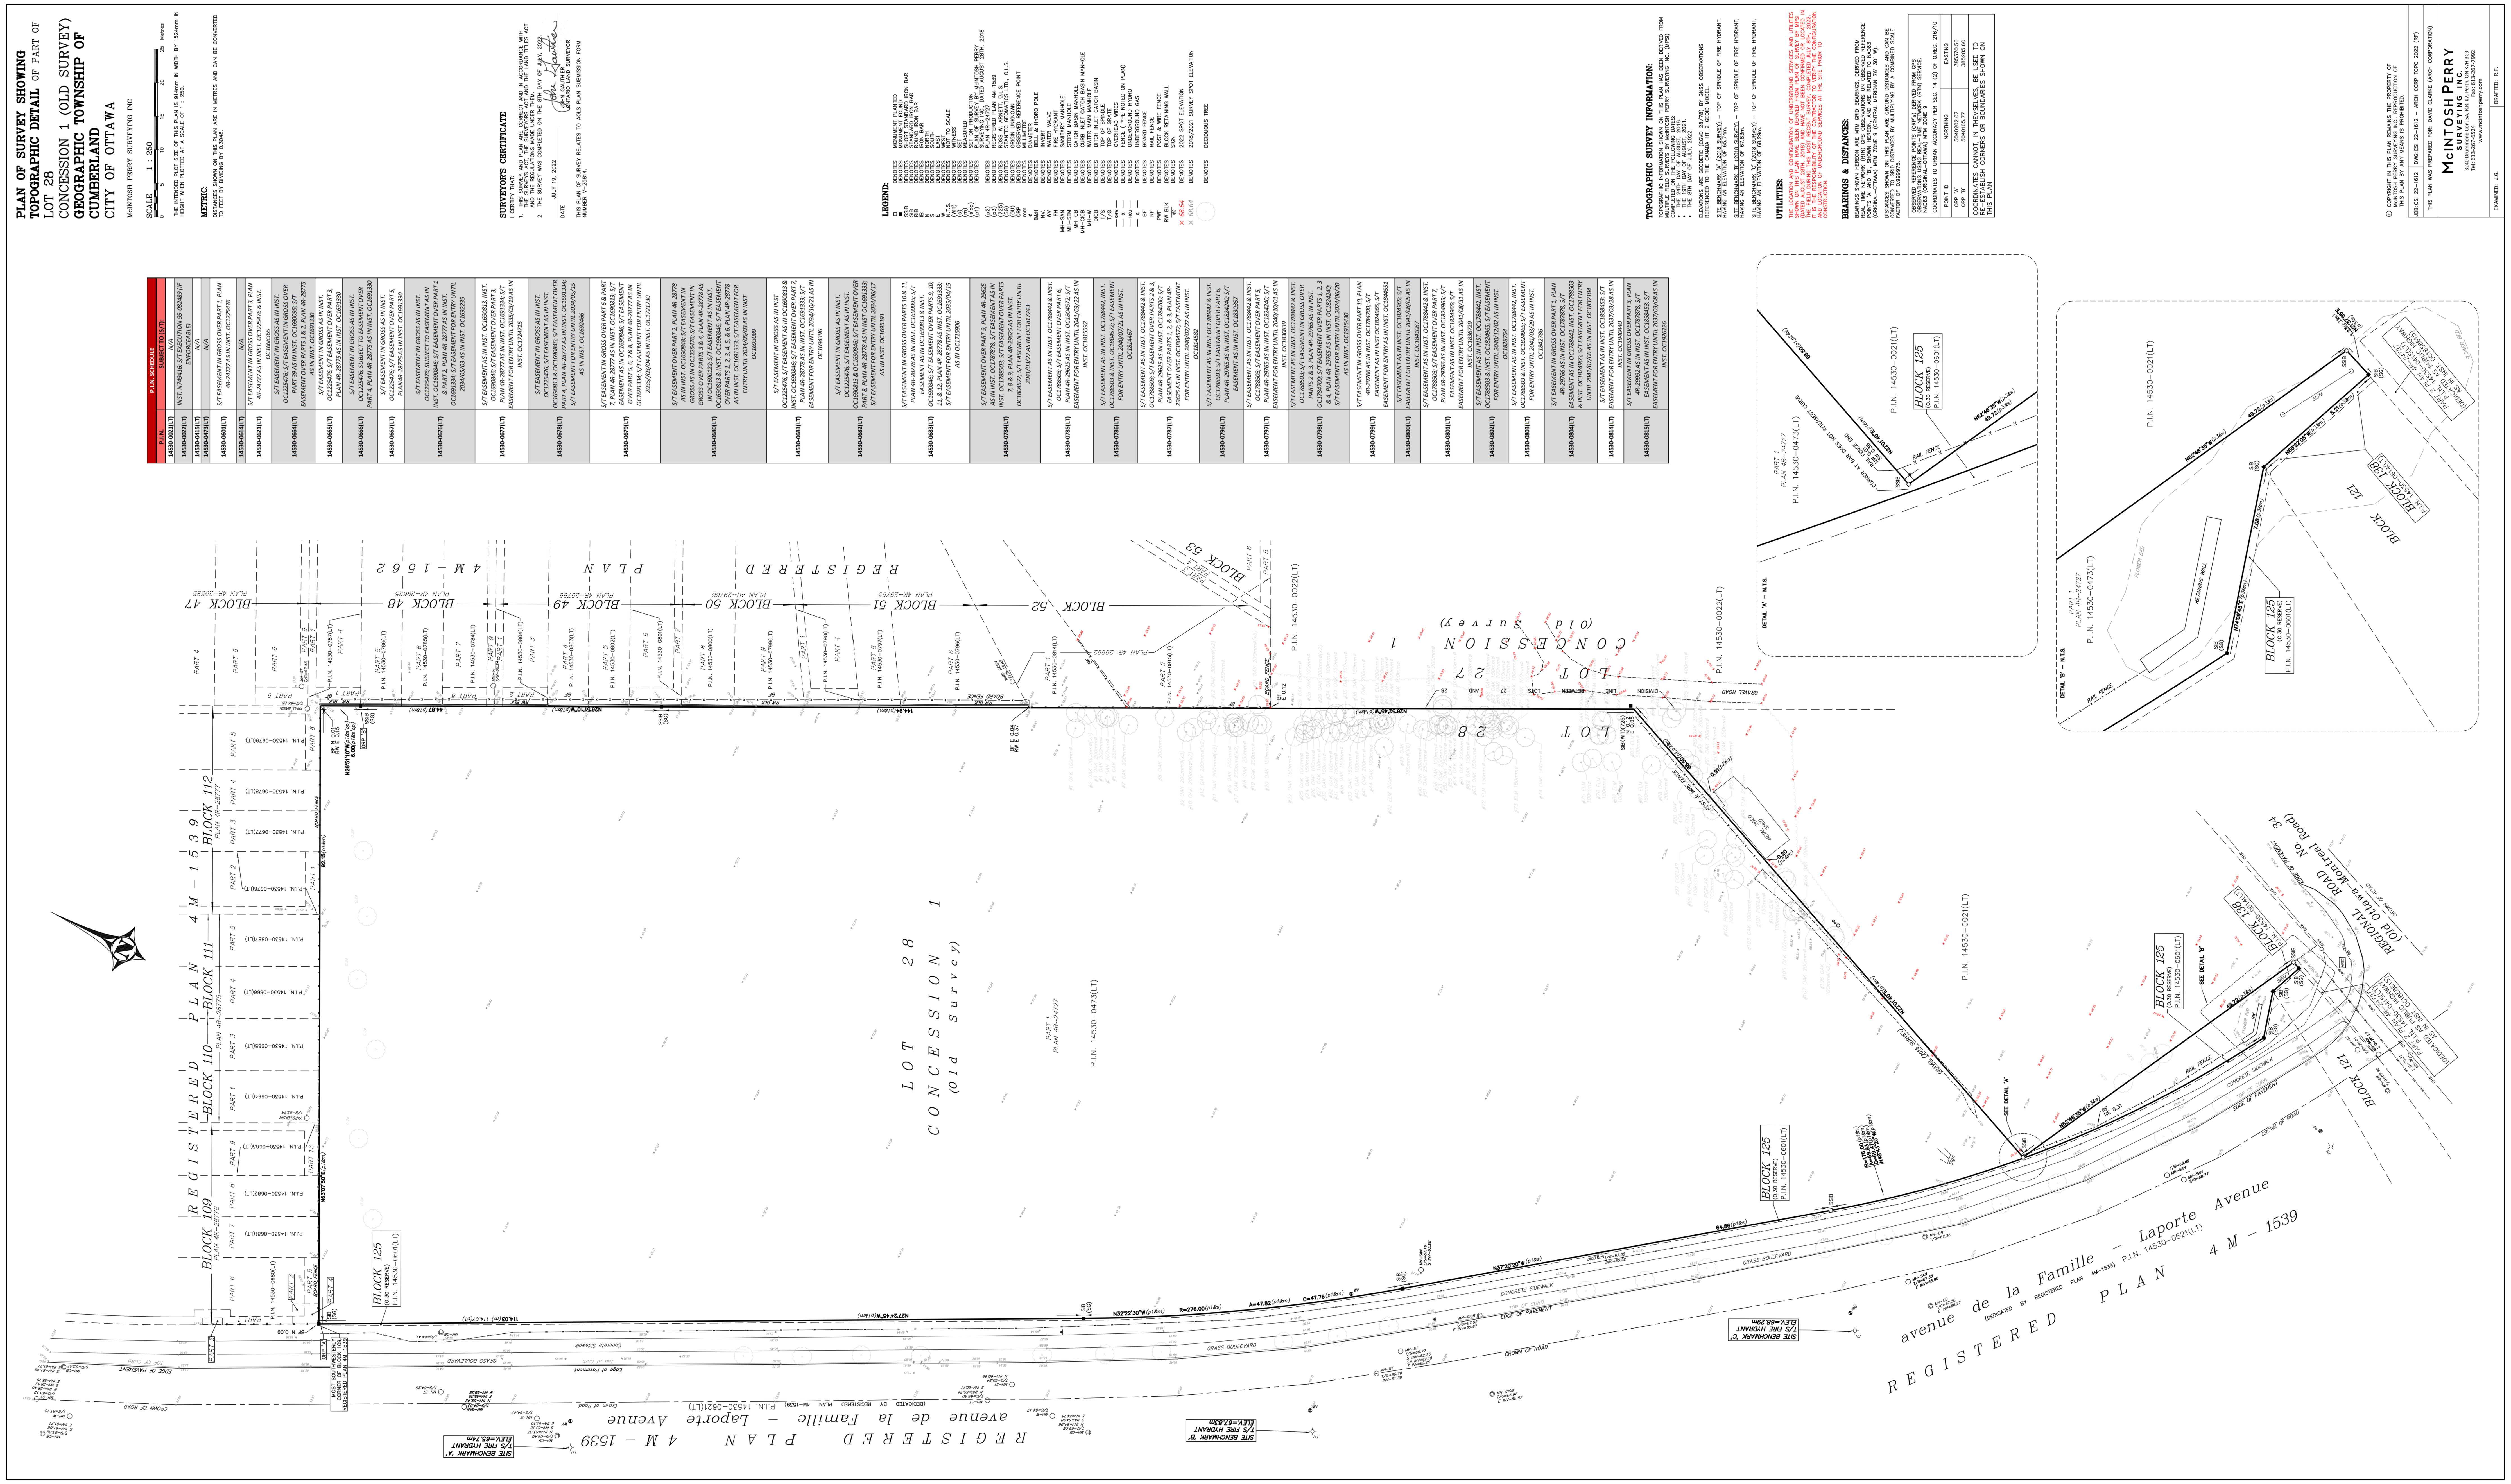

1 .A0.000 SITE SURVEY PLAN
1 : 500

8 2022/08/19 RE-ISSUED FOR SITE PLAN CONTROL APPLICATION & ZONING BY-LAW AMENDMENT MSA

#	date:	revision:	by:
8	2022/08/19	RE-ISSUED FOR SITE PLAN CONTROL APPLICATION & ZONING BY-LAW AMENDMENT	MSA

revisions

All drawing and specifications are the property of the architect. The contractor shall verify all dimensions and information on site and report any discrepancy to architect before proceeding.

Arch Corp - Orleans

1161 OLD MONTREAL RD,
ORLEANS ON, K4A 3N6

SURVEY

scale: 1 : 500
drawn by: Author
reviewed by: Checker
job number: 21024
plot date: 21-08-27

drawing number:
.A0.000

D07-12-22-0006

18697

2022-08-18 11:02:57 AM BIM 360://ArchCorp - Orleans LTC/21024_Orleans_ARCH.rvt