4FA2018P-130

I REQUIRE THIS PLAN TO BE DEPOSITED UNDER THE LAND TITLES ACT.
DATE: Apr. 11/18
V.ANDREW SHEP
ONTARIO LAND SURVEYOR

PLAN 4R-31033

RECEIVED AND DEPOSITED
DATE: Apr. 12/18
"B. Corbeil"
REPRESENTATIVE FOR LAND REGISTRAR FOR THE LAND TITLES DIVISION OF OTTAWA-CARLETON NO. 4.

SCHEDULE

PART	LOT	CONCESSION	PIN
1	PART OF 5	2 (Rideau Front)	ALL OF 04053-0608
2			
3			
4			
5			
6			
7			
8			
9			
10			
11			

Part 2 is Subject to Easement Inst. OC109043.
Parts 4, 7, 8, 9 and 11 are Subject to Easement Inst. OC689199.
Parts 6, 7 and 8 are Subject to Easement Inst. OT39058.

PLAN OF SURVEY OF

PART OF LOT 5
CONCESSION 2 (RIDEAU FRONT)
Geographic Township of Gloucester
CITY OF OTTAWA
Surveyed by Annis, O'Sullivan, Vollebekk Ltd.

Distances shown on this plan are ground distances and can be converted to grid distances by multiplying by the combined scale factor of 0.999933.

Bearings are grid, derived from the southerly limit of Part 20 Plan 4R-17317, shown hereon, having a bearing of N59°06'50"W shown on Expropriation Plan NS187075 and are referenced MTM Zone 9 (76°30' West Longitude) NAD-83 (original).

Coordinates are derived from Can-Net 2016 Real Time Network GPS observations referenced to Specified Control Points 01919791338 and 01919871649, MTM Zone 9 (76°30' West Longitude) NAD-83 (original).

Coordinate values are to urban accuracy in accordance with O. Reg. 216/10.

. 01919791338	Northing	5006055.96	Easting	346140.91
. 01919871649	Northing	5007189.87	Easting	372435.05
. Point A	Northing	5021943.80	Easting	367926.24
. Point B	Northing	5022222.16	Easting	368096.84

Caution: Coordinates cannot, in themselves, be used to re-establish corners or boundaries shown on this plan.

Scale 1 : 500
20 15 10 5 0 10 20 Metres

Metric
DISTANCES AND COORDINATES SHOWN ON THIS PLAN ARE IN METRES AND CAN BE CONVERTED TO FEET BY DIVIDING BY 0.3048.

Surveyor's Certificate

I CERTIFY THAT :
1. This survey and plan are correct and in accordance with the Surveys Act, the Surveyors Act and the Land Titles Act and the regulations made under them.
2. The survey was completed on the 30 th day of January, 2018.

Jan 30/18
Date
V. Andrew Shep
Ontario Land Surveyor

Notes & Legend

—□—	Denotes	Survey Monument Planted
—■—	"	Survey Monument Found
SIB	"	Standard Iron Bar
SSIB	"	Short Standard Iron Bar
IB	"	Iron Bar
(WIT)	"	Witness
(AOG)	"	Annis, O'Sullivan, Vollebekk Ltd.
Meas.	"	Measured
(P1)	"	Plan 4R-17317
(P2)	"	Plan 4R-21282
(P3)	"	Expropriation Plan NS187075
(P4)	"	Plan 4R-21548

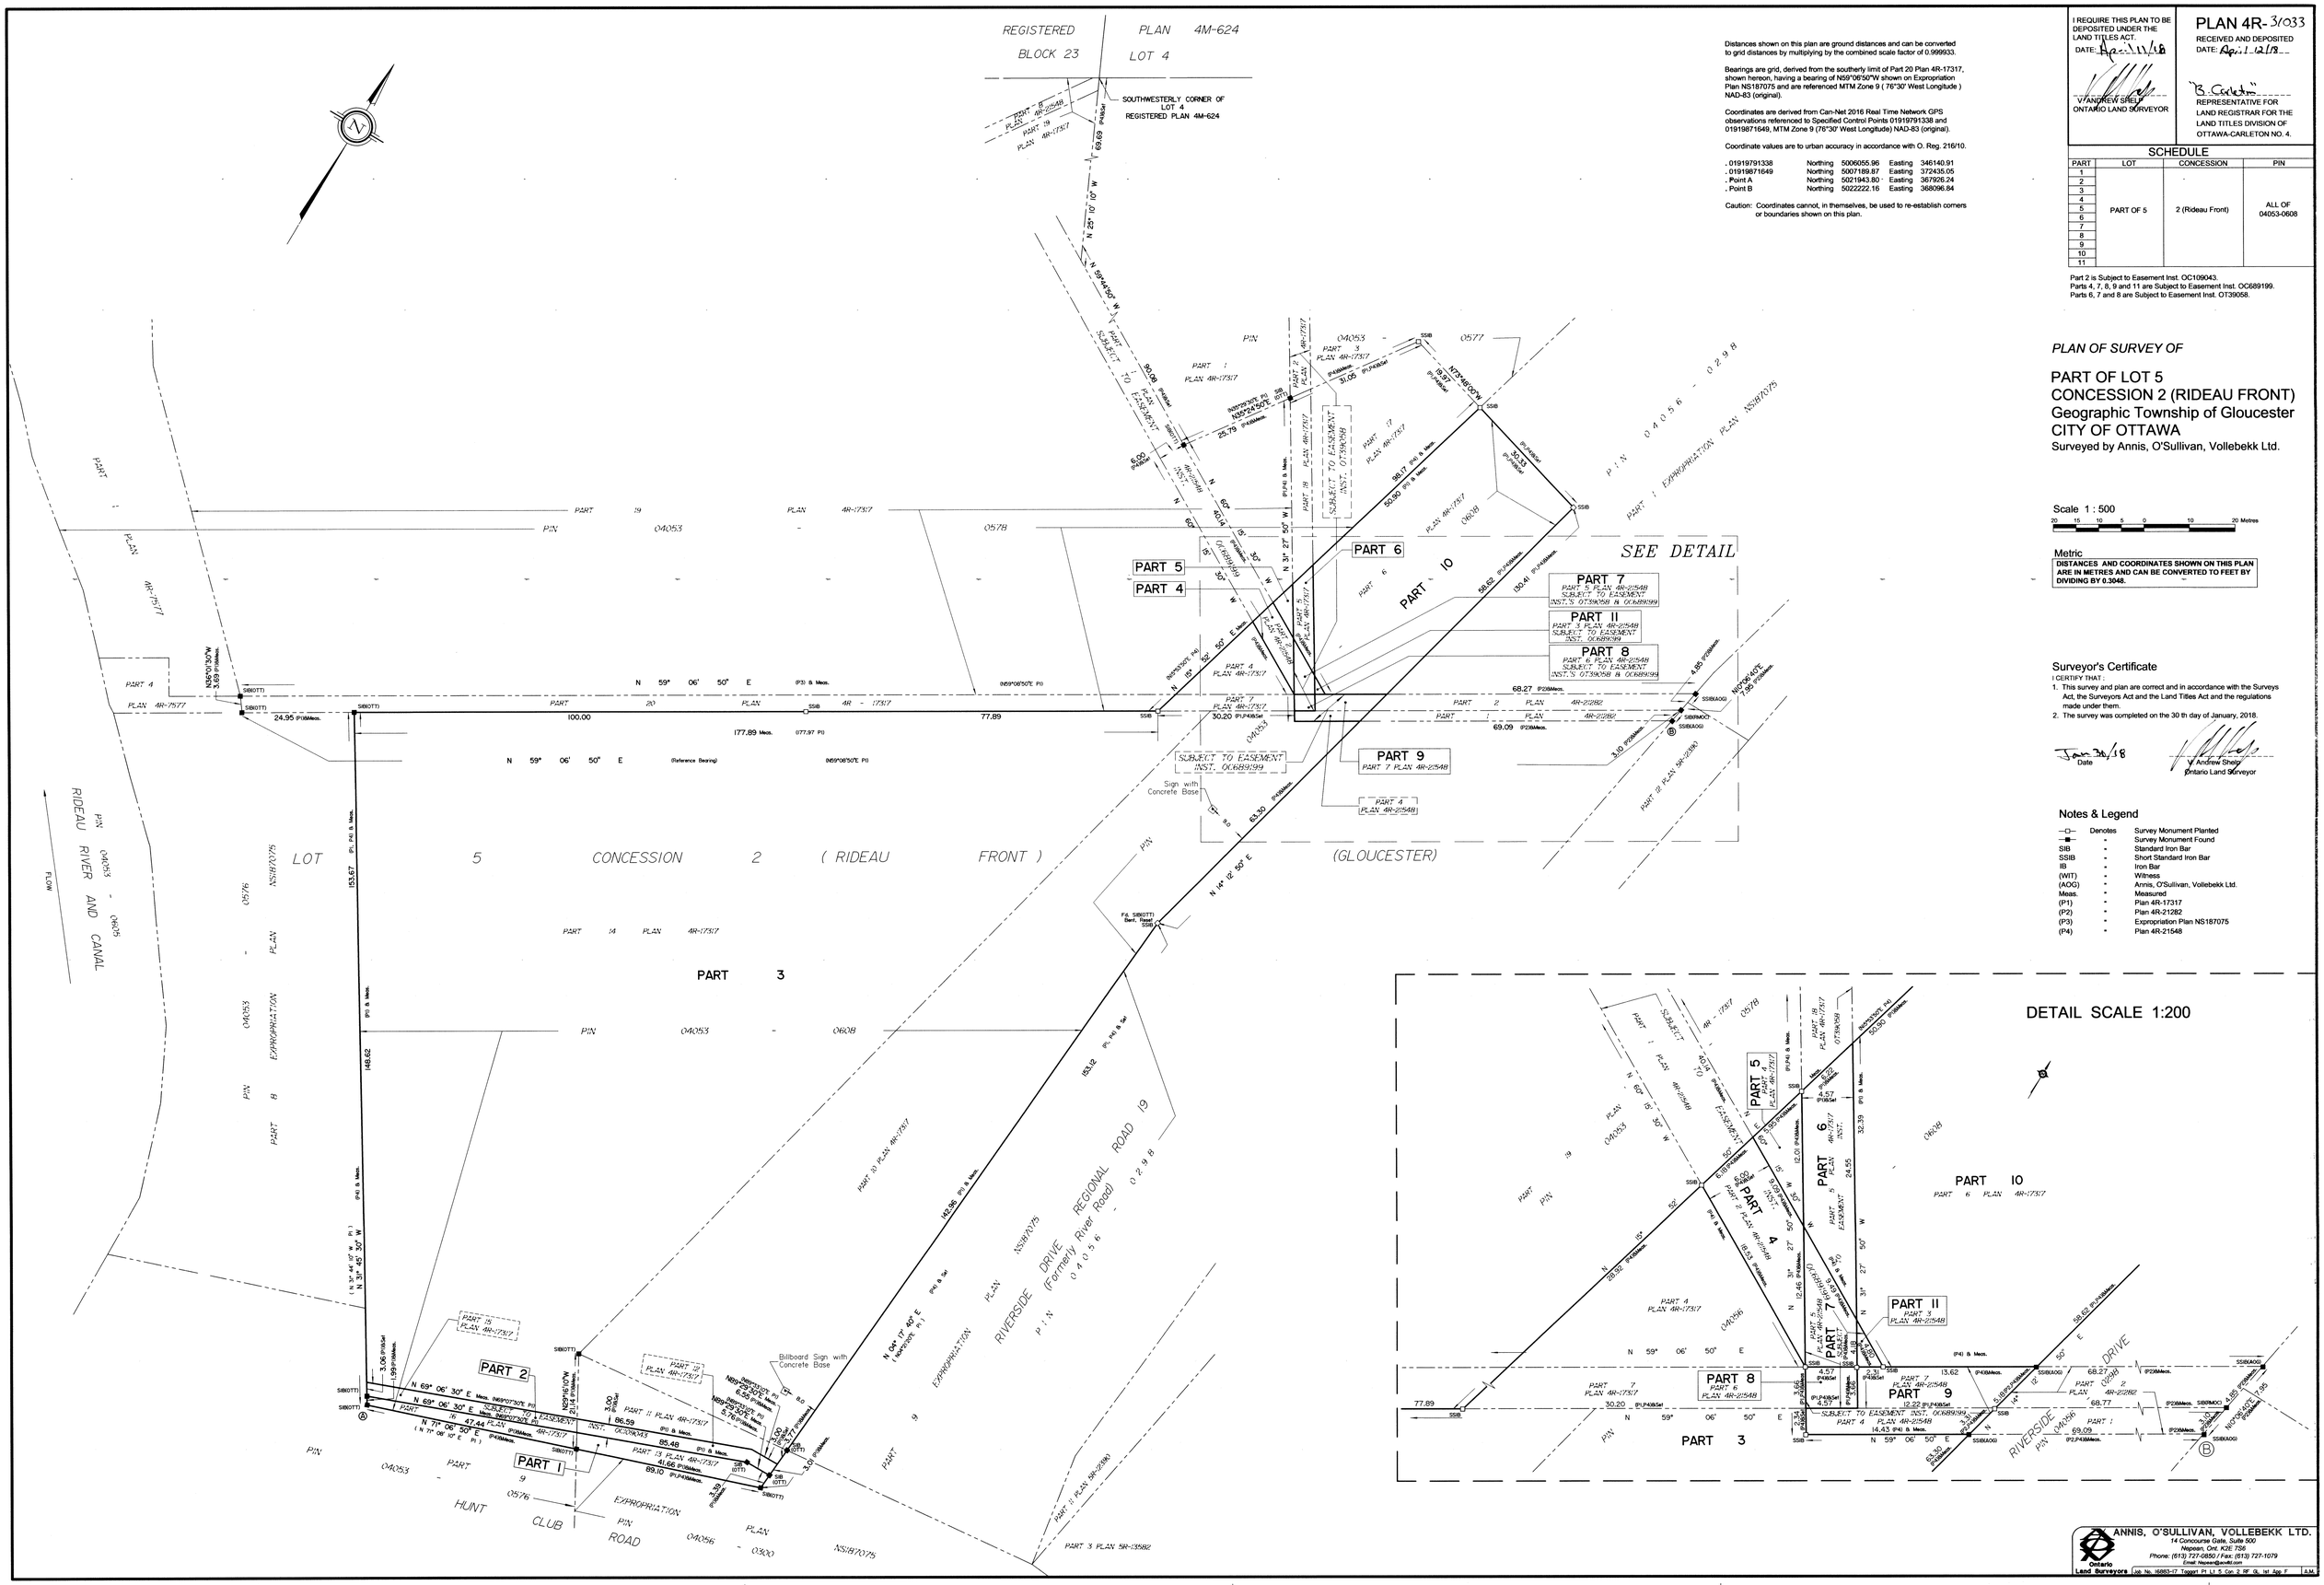
REGISTERED PLAN 4M-624
BLOCK 23
LOT 4
SOUTHWESTERLY CORNER OF LOT 4, REGISTERED PLAN 4M-624
PART 1 PLAN 4R-21548
PART 19 PLAN 4R-17317
69.69
N 25° 10' 10" W
N 64°49'50" W
SUBJECT TO EASEMENT INST. OC109043
PART 1 PLAN 4R-17317
30.06
25.79
N35°29'30"E
N35°24'50"E
6.00
PART 2 PLAN 4R-17317
PART 3 PLAN 4R-17317
31.05
N17°46'50"W
19.07
PART 17 PLAN 4R-17317
SUBJECT TO EASEMENT INST. OT39058
PART 18 PLAN 4R-17317
180.17 (P4) & Meas.
50.90 (P3) & Meas.
30.33
PART 6
PART 5
PART 4
PART 10
PART 7 PLAN 4R-21548 SUBJECT TO EASEMENT INST.'S OT39058 & OC689199
PART 11 PART 3 PLAN 4R-21548 SUBJECT TO EASEMENT INST. OC689199
PART 8 PART 6 PLAN 4R-21548 SUBJECT TO EASEMENT INST.'S OT39058 & OC689199
SEE DETAIL
PART 9 PART 7 PLAN 4R-21548
SUBJECT TO EASEMENT INST. OC689199
PART 4 (PLAN 4R-21548)
Sign with Concrete Base
63.30
PART 6 PLAN 4R-17317
PART 5 PLAN 4R-17317
PART 4 PLAN 4R-17317
PART 7 PLAN 4R-17317
30.20
68.27
69.09
4.85
3.10
PART 2 PLAN 4R-21282
PART 12 PLAN 5R-23580
PART 19 PLAN 4R-17317
PART 20 PLAN 4R-17317
PART 4 PLAN 4R-75777
100.00
77.89
177.89 Meas.
177.97 P1
N 59° 06' 50" E (Reference Bearing)
(N59°08'50"E P1)
(P3) & Meas.
24.95
3.69
LOT 5 CONCESSION 2 (RIDEAU FRONT) (GLOUCESTER)
PART 14 PLAN 4R-17317
PART 3
PART 15 PLAN 4R-17317
PART 2
PART 13 PLAN 4R-17317
PART 12 PLAN 4R-17317
PART 11 PLAN 4R-17317
PART 1
153.67
148.62
153.12
102.96
N 64° 17' 40" E
(N63°20'E P1)
N 14° 12' 50" E
3.06
1.99
47.44
N 71° 08' 50" E
N 69° 06' 30" E Meas. (N69°07'30"E P1)
N 69° 06' 30" E
3.09
86.59
85.48
41.66
89.10
3.39
3.10
Billboard Sign with Concrete Base
RIDEAU RIVER AND CANAL
EXPROPRIATION PLAN NS187075
RIVERSIDE DRIVE (Formerly River Road) 0 4 0 5 6 - 0 2 9 8
P I N 0 4 0 5 6 - 0 2 9 8
PART 1 EXPROPRIATION PLAN NS187075
HUNT CLUB ROAD
EXPROPRIATION PLAN NS187075
PART 3 PLAN 5R-13582
PART 11 PLAN 5R-23580
FLOW
P I N 04053 - 0578
P I N 04053 - 0577
P I N 04053 - 0608
P I N 04053 - 0608
P I N 04053 - 0578
P I N 04053 - 0576
P I N 04053 - 0605
P I N 04053 - 0300
P I N 04053 - 0596
P I N 04053 - 0608
P I N 04053 - 0608
P I N 04053 - 0608