Montgomery Sisam Architects Inc.

197 Spadina Avenue, Toronto, Ontario M5T 2C8 montgomerysisam.com
Tel 416.364.8079 Fax 416.364.7723

MontgomerySisam

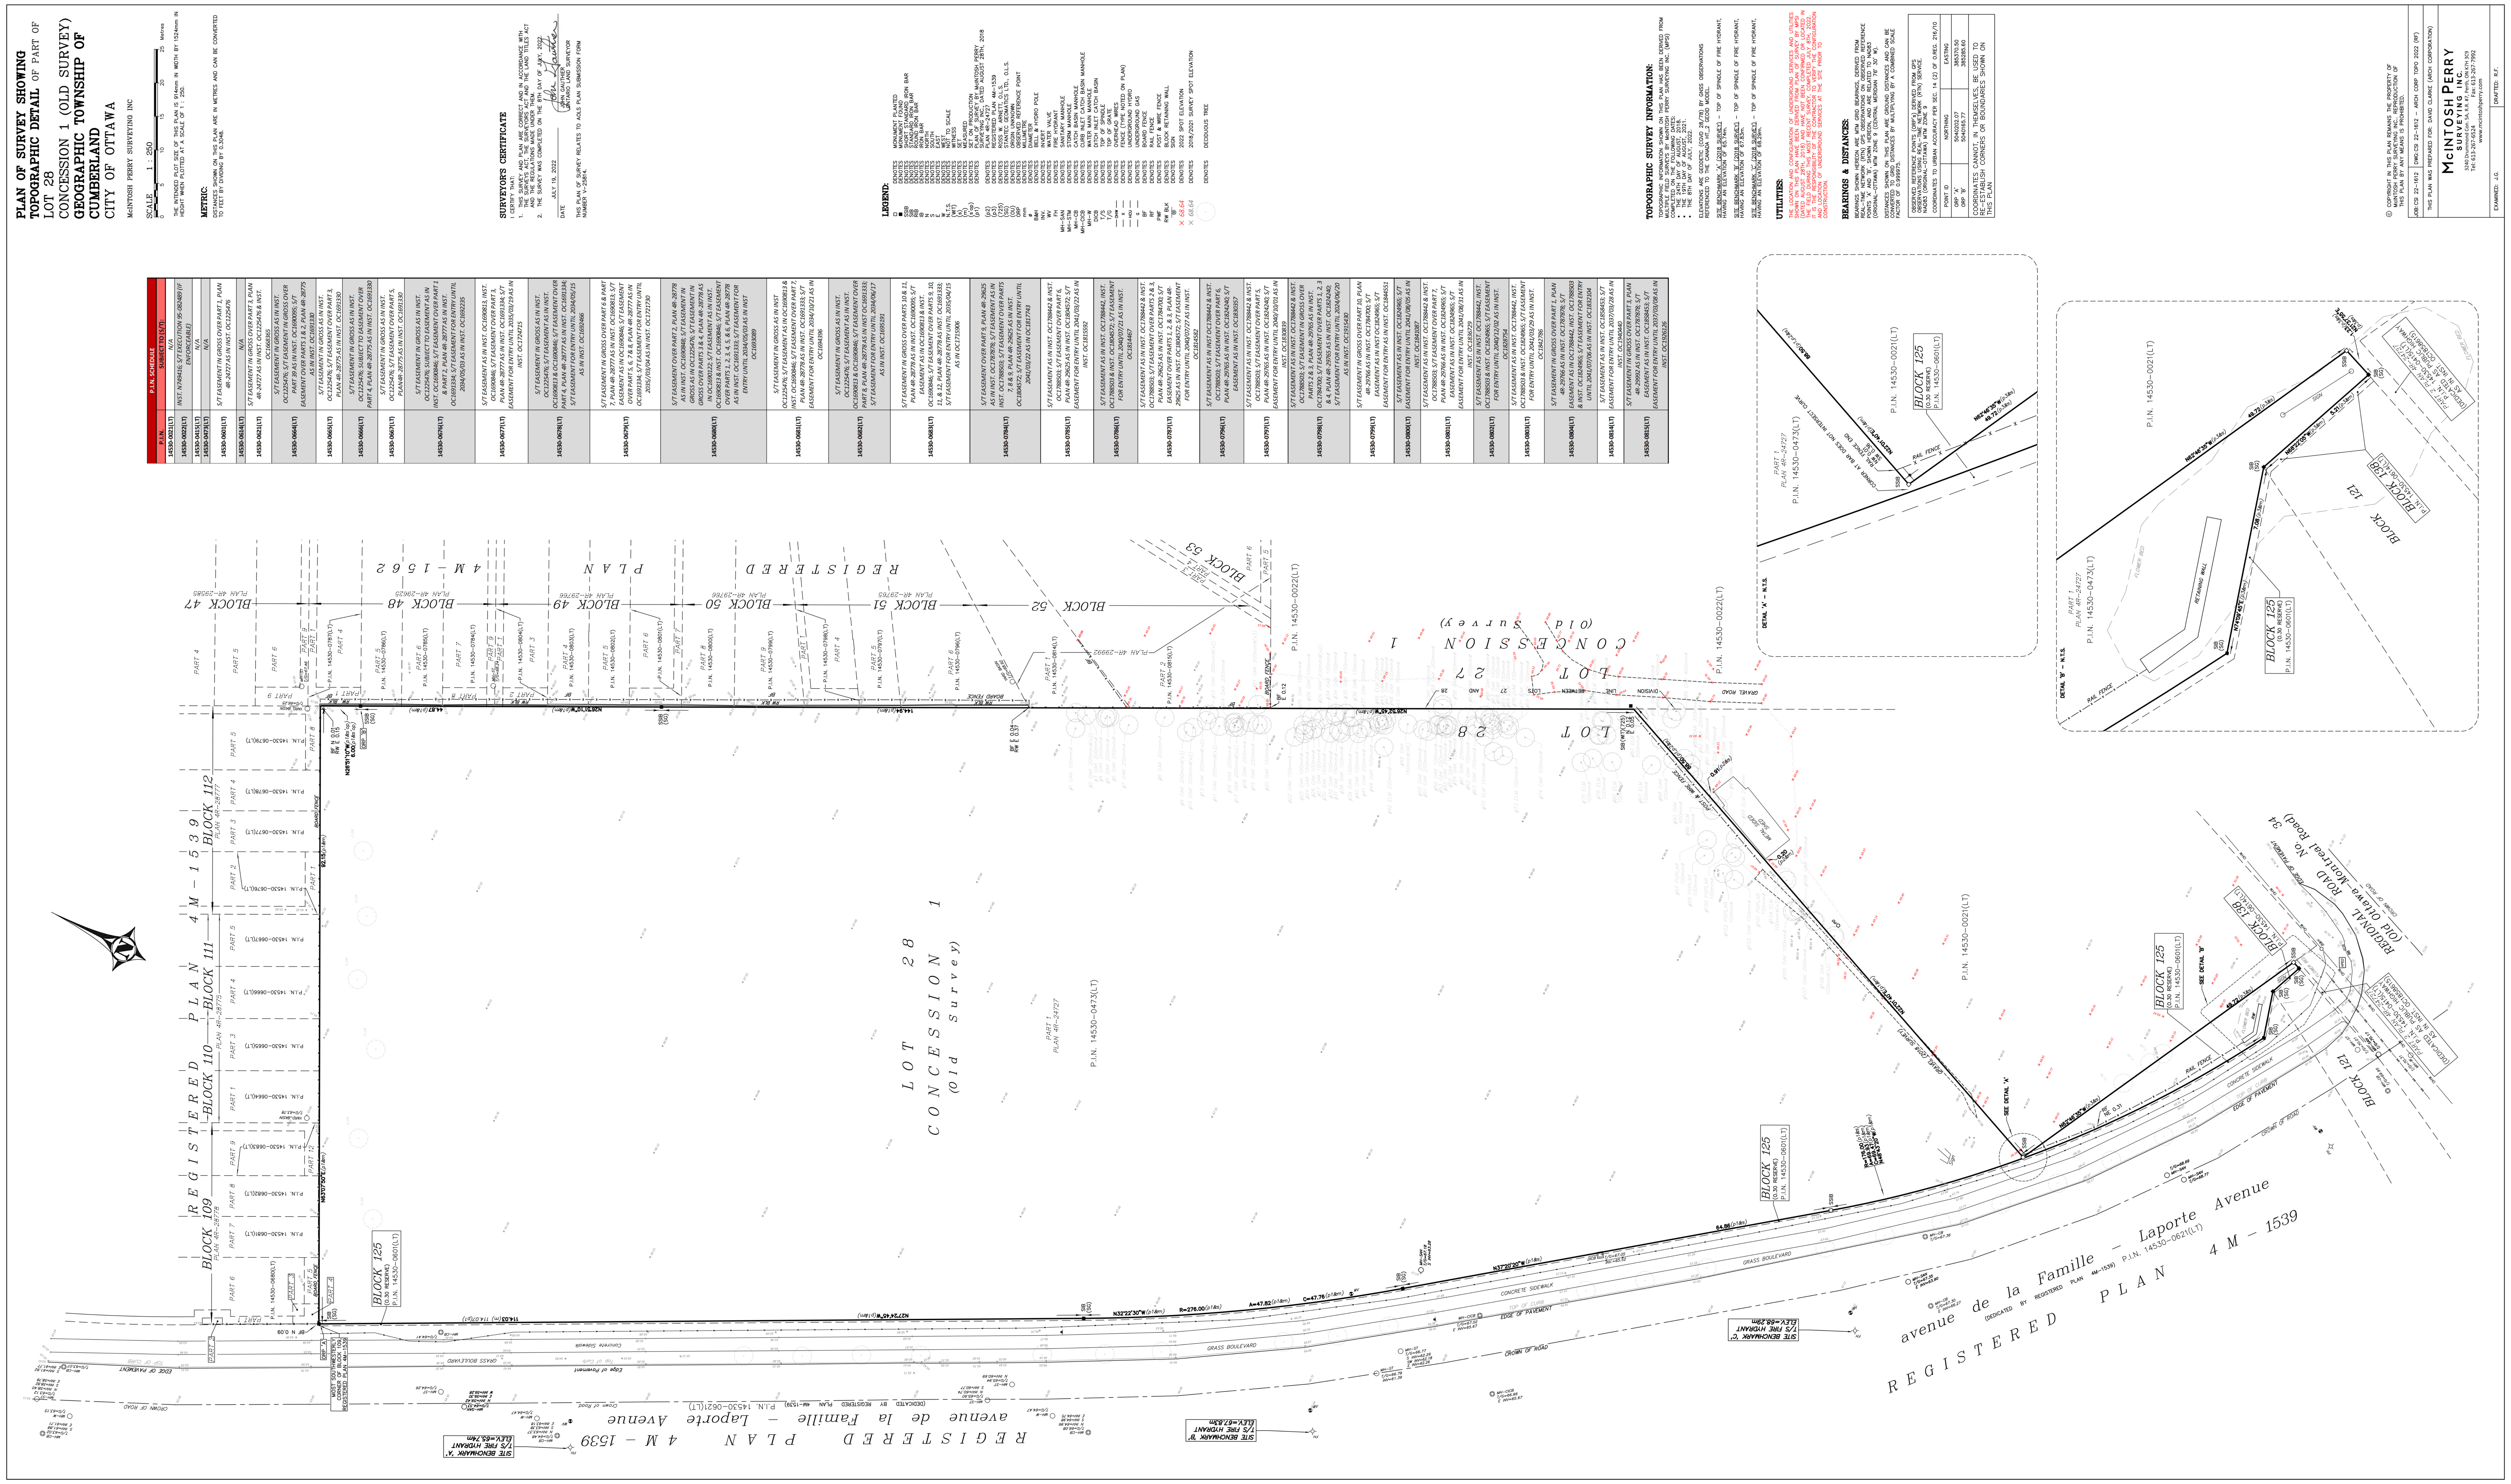

1 .A0.000 SITE SURVEY PLAN
1 : 500

#	date:	revision:	by:
12	2023/01/27	RE-ISSUED FOR SITE PLAN CONTROL APPLICATION & ZONING BY-LAW AMENDMENT	MSA
8	2022/08/19	RE-ISSUED FOR SITE PLAN CONTROL APPLICATION & ZONING BY-LAW AMENDMENT	MSA

revisions

All drawing and specifications are the property of the architect. The contractor shall verify all dimensions and information on site and report any discrepancy to architect before proceeding.

Arch Corp - Orleans

1161 OLD MONTREAL RD,
ORLEANS ON, K4A 3N6

SURVEY

scale: 1 : 500
drawn by: -
reviewed by: MSA
job number: 21024
plot date: 21-08-27

drawing number:

.A0.000

D07-12-22-0006

18697

2023-01-26 4:47:15 PM BIM 360://ArchCorp - Orleans LTC/21024_Orleans_ARCH.rvt