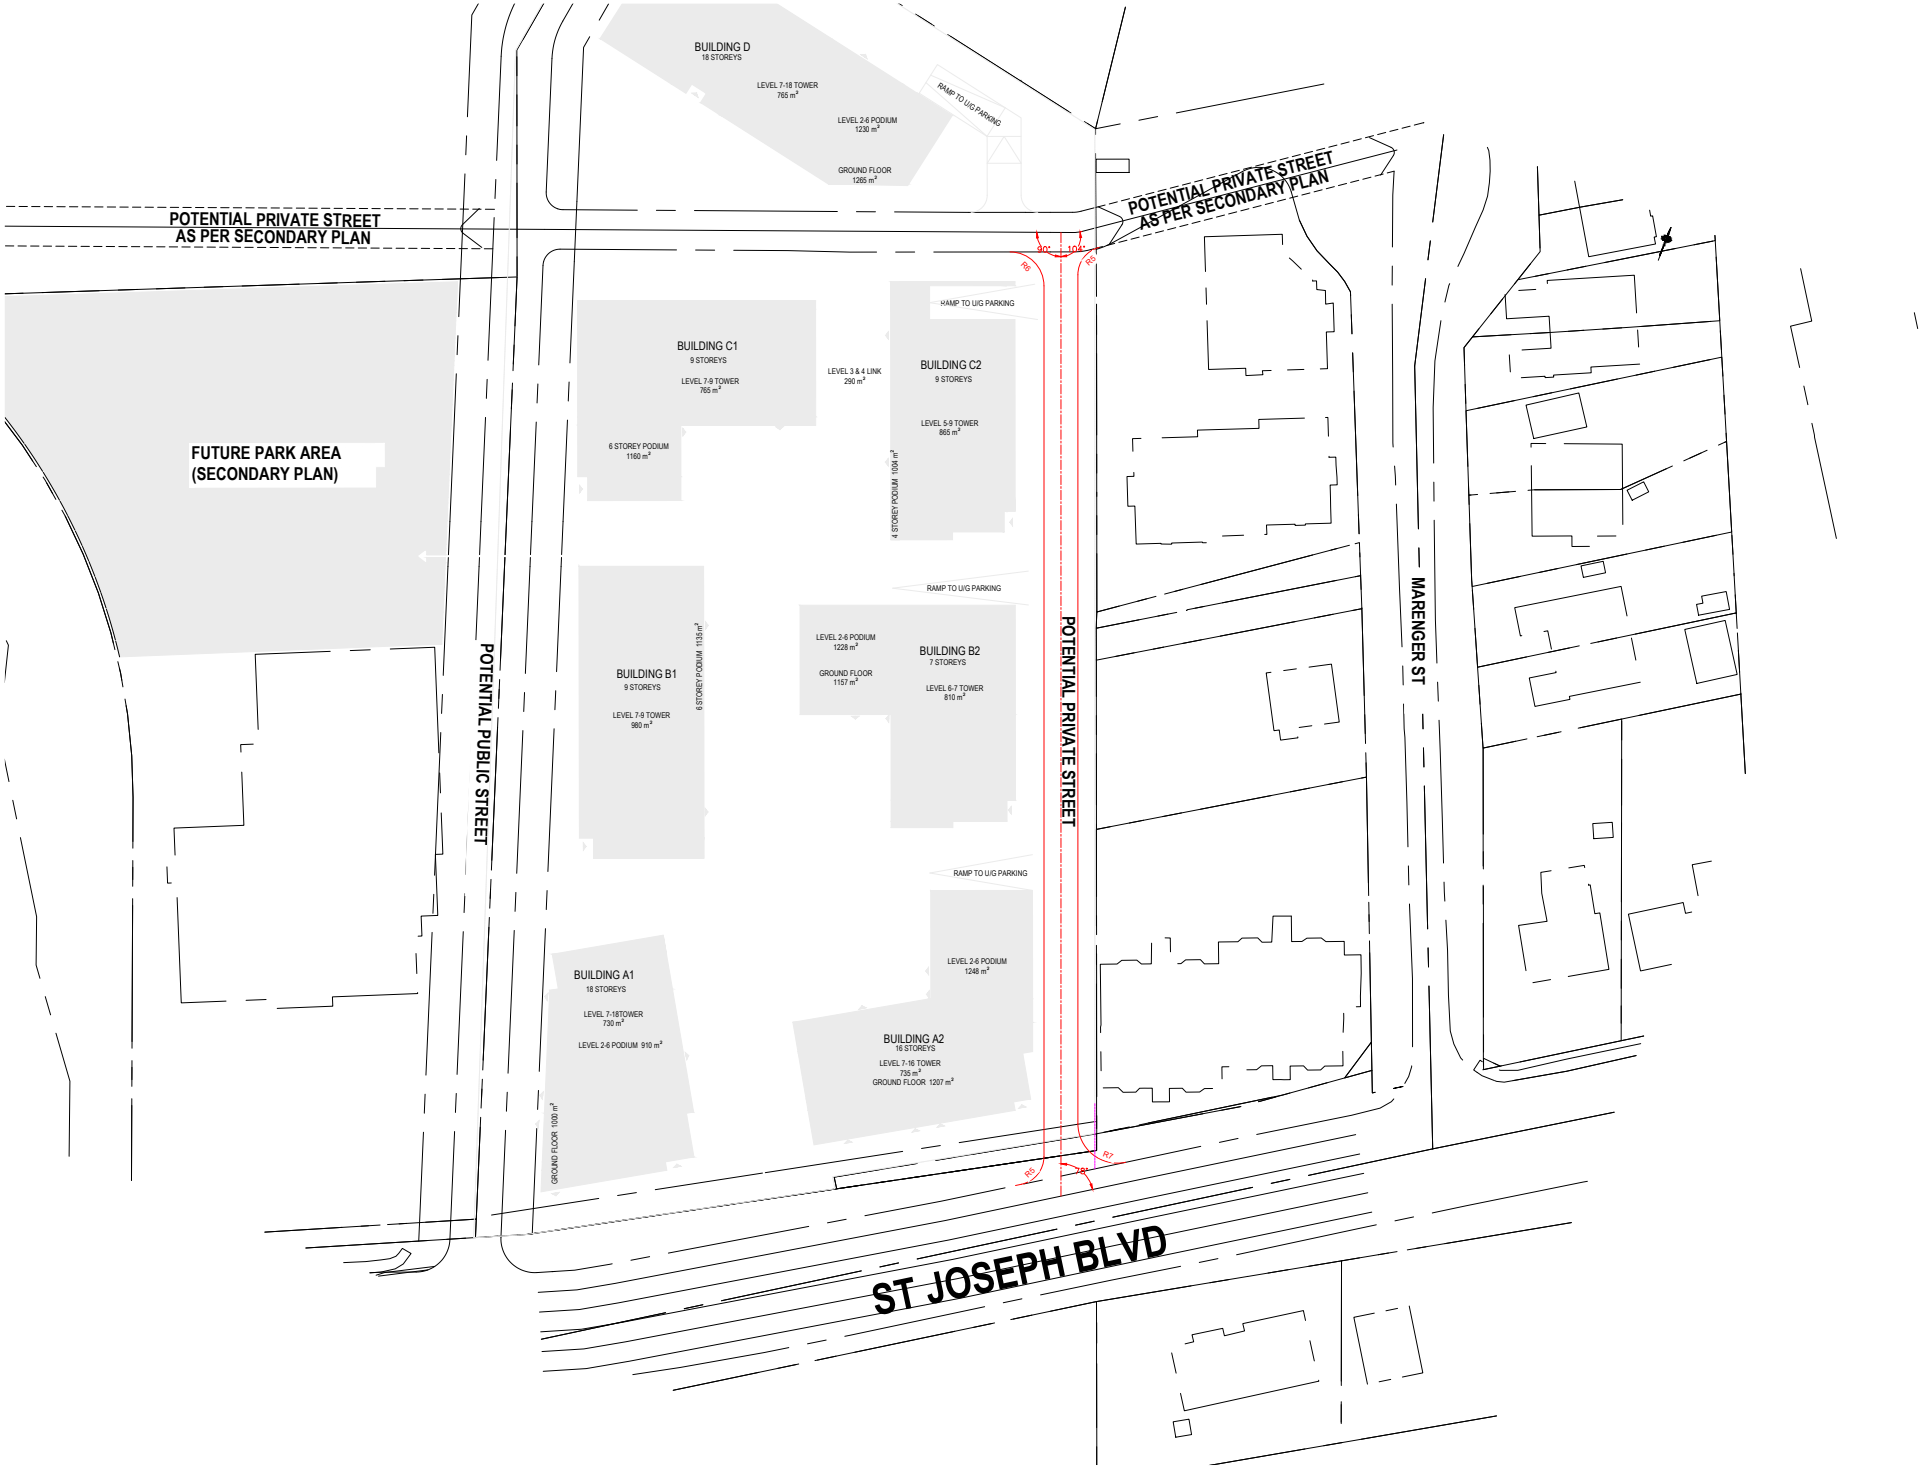
BUILDING D
18 STOREYS
LEVEL 7-18 TOWER
765 m²
LEVEL 2-6 PODIUM
1230 m²
GROUND FLOOR
1265 m²
RAMP TO U/G PARKING
POTENTIAL PRIVATE STREET
AS PER SECONDARY PLAN
POTENTIAL PRIVATE STREET
AS PER SECONDARY PLAN
90°
104°
R6
R5
FUTURE PARK AREA
(SECONDARY PLAN)
BUILDING C1
9 STOREYS
LEVEL 7-9 TOWER
765 m²
6 STOREY PODIUM
1160 m²
LEVEL 3 & 4 LINK
290 m²
BUILDING C2
9 STOREYS
LEVEL 5-9 TOWER
865 m²
4 STOREY PODIUM 1004 m²
RAMP TO U/G PARKING
RAMP TO U/G PARKING
BUILDING B1
9 STOREYS
LEVEL 7-9 TOWER
980 m²
6 STOREY PODIUM 1139 m²
LEVEL 2-6 PODIUM
1228 m²
GROUND FLOOR
1157 m²
BUILDING B2
7 STOREYS
LEVEL 6-7 TOWER
810 m²
RAMP TO U/G PARKING
LEVEL 2-6 PODIUM
1248 m²
BUILDING A1
18 STOREYS
LEVEL 7-18TOWER
730 m²
LEVEL 2-6 PODIUM 910 m²
GROUND FLOOR 1000 m²
BUILDING A2
16 STOREYS
LEVEL 7-16 TOWER
735 m²
GROUND FLOOR 1207 m²
R10
R7
POTENTIAL PUBLIC STREET
POTENTIAL PRIVATE STREET
MARENGER ST
ST JOSEPH BLVD

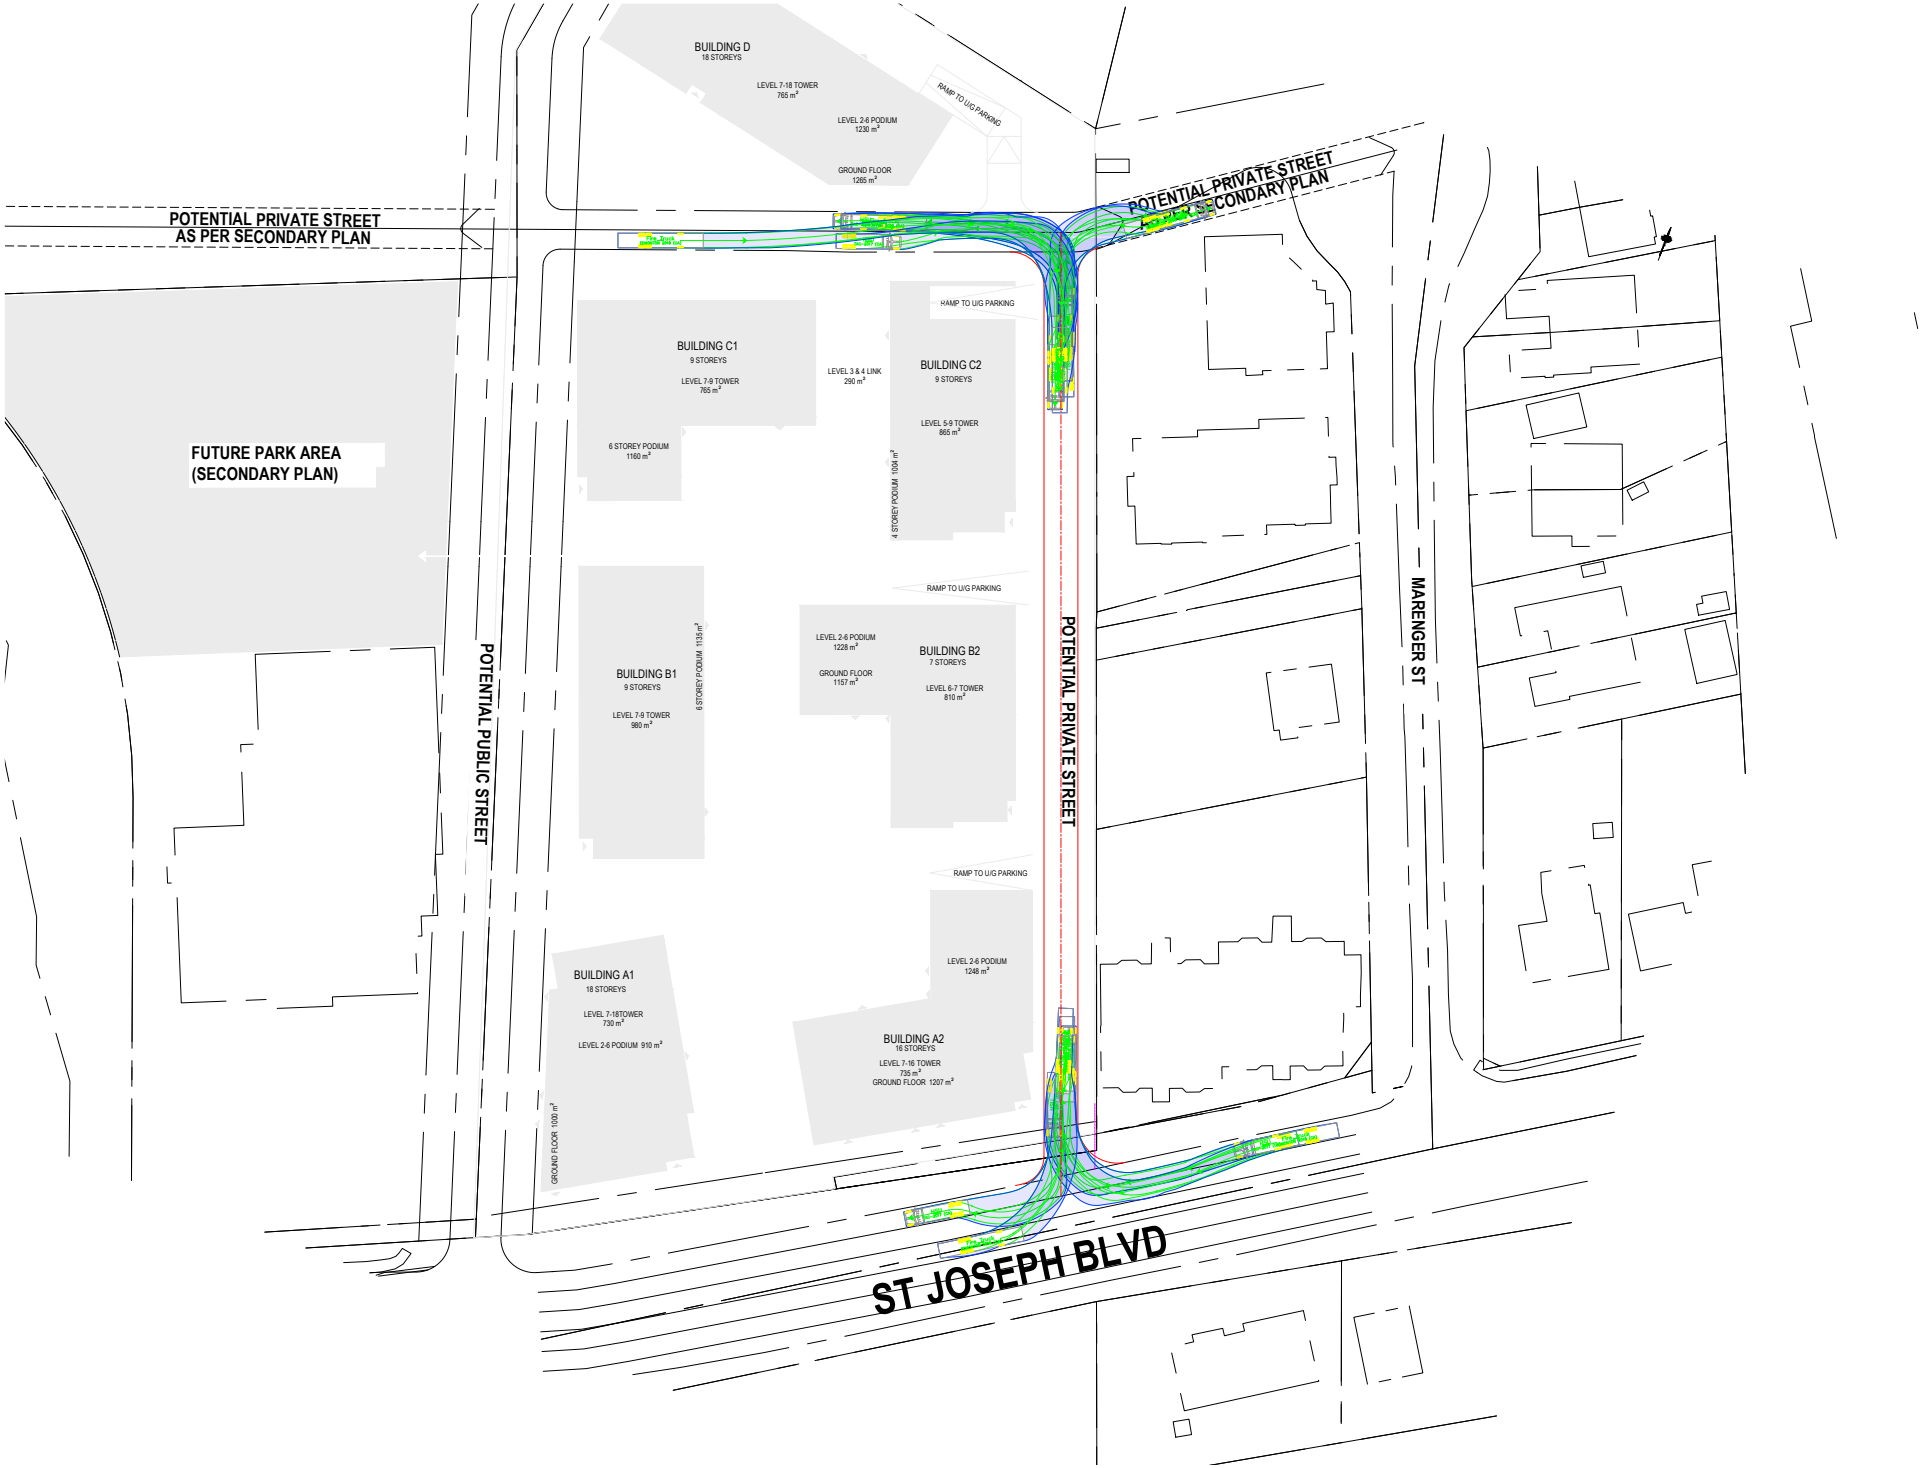
BUILDING D
18 STOREYS
LEVEL 7-18 TOWER
765 m²
LEVEL 2-6 PODIUM
1230 m²
GROUND FLOOR
1265 m²
RAMP TO U/G PARKING
POTENTIAL PRIVATE STREET
AS PER SECONDARY PLAN
POTENTIAL PRIVATE STREET
AS PER SECONDARY PLAN
FUTURE PARK AREA
(SECONDARY PLAN)
BUILDING C1
9 STOREYS
LEVEL 7-9 TOWER
765 m²
6 STOREY PODIUM
1160 m²
LEVEL 3 & 4 LINK
290 m²
BUILDING C2
9 STOREYS
LEVEL 5-9 TOWER
865 m²
4 STOREY PODIUM 1004 m²
RAMP TO U/G PARKING
RAMP TO U/G PARKING
BUILDING B1
9 STOREYS
LEVEL 7-9 TOWER
980 m²
6 STOREY PODIUM 1139 m²
LEVEL 2-6 PODIUM
1228 m²
GROUND FLOOR
1157 m²
BUILDING B2
7 STOREYS
LEVEL 6-7 TOWER
810 m²
RAMP TO U/G PARKING
BUILDING A1
18 STOREYS
LEVEL 7-18TOWER
730 m²
LEVEL 2-6 PODIUM 910 m²
GROUND FLOOR 1000 m²
LEVEL 2-6 PODIUM
1248 m²
BUILDING A2
16 STOREYS
LEVEL 7-16 TOWER
735 m²
GROUND FLOOR 1207 m²
POTENTIAL PUBLIC STREET
POTENTIAL PRIVATE STREET
MARENGER ST
ST JOSEPH BLVD