Slevin Zoning Sketch

3057 Greenland Road
Part 2, Plan 5R-10409
Part Lot 3, Concession 5
Geographic Twp. of Torbolton
CITY OF OTTAWA

Key Map
N.T.S.

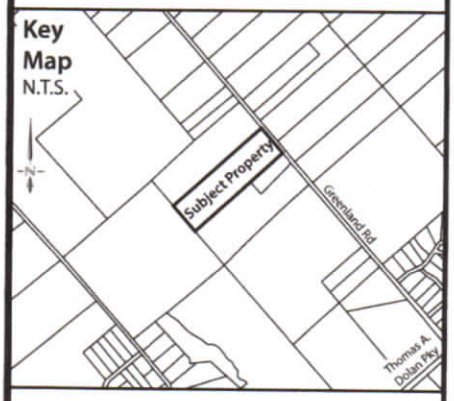

Legend

- Lands to be Severed
- Lands to be Retained
- Local (unevaluated) Wetlands
- Flood Plain
- Regulation Limit
- Watercourse
- Coniferous Tree
- Deciduous Tree

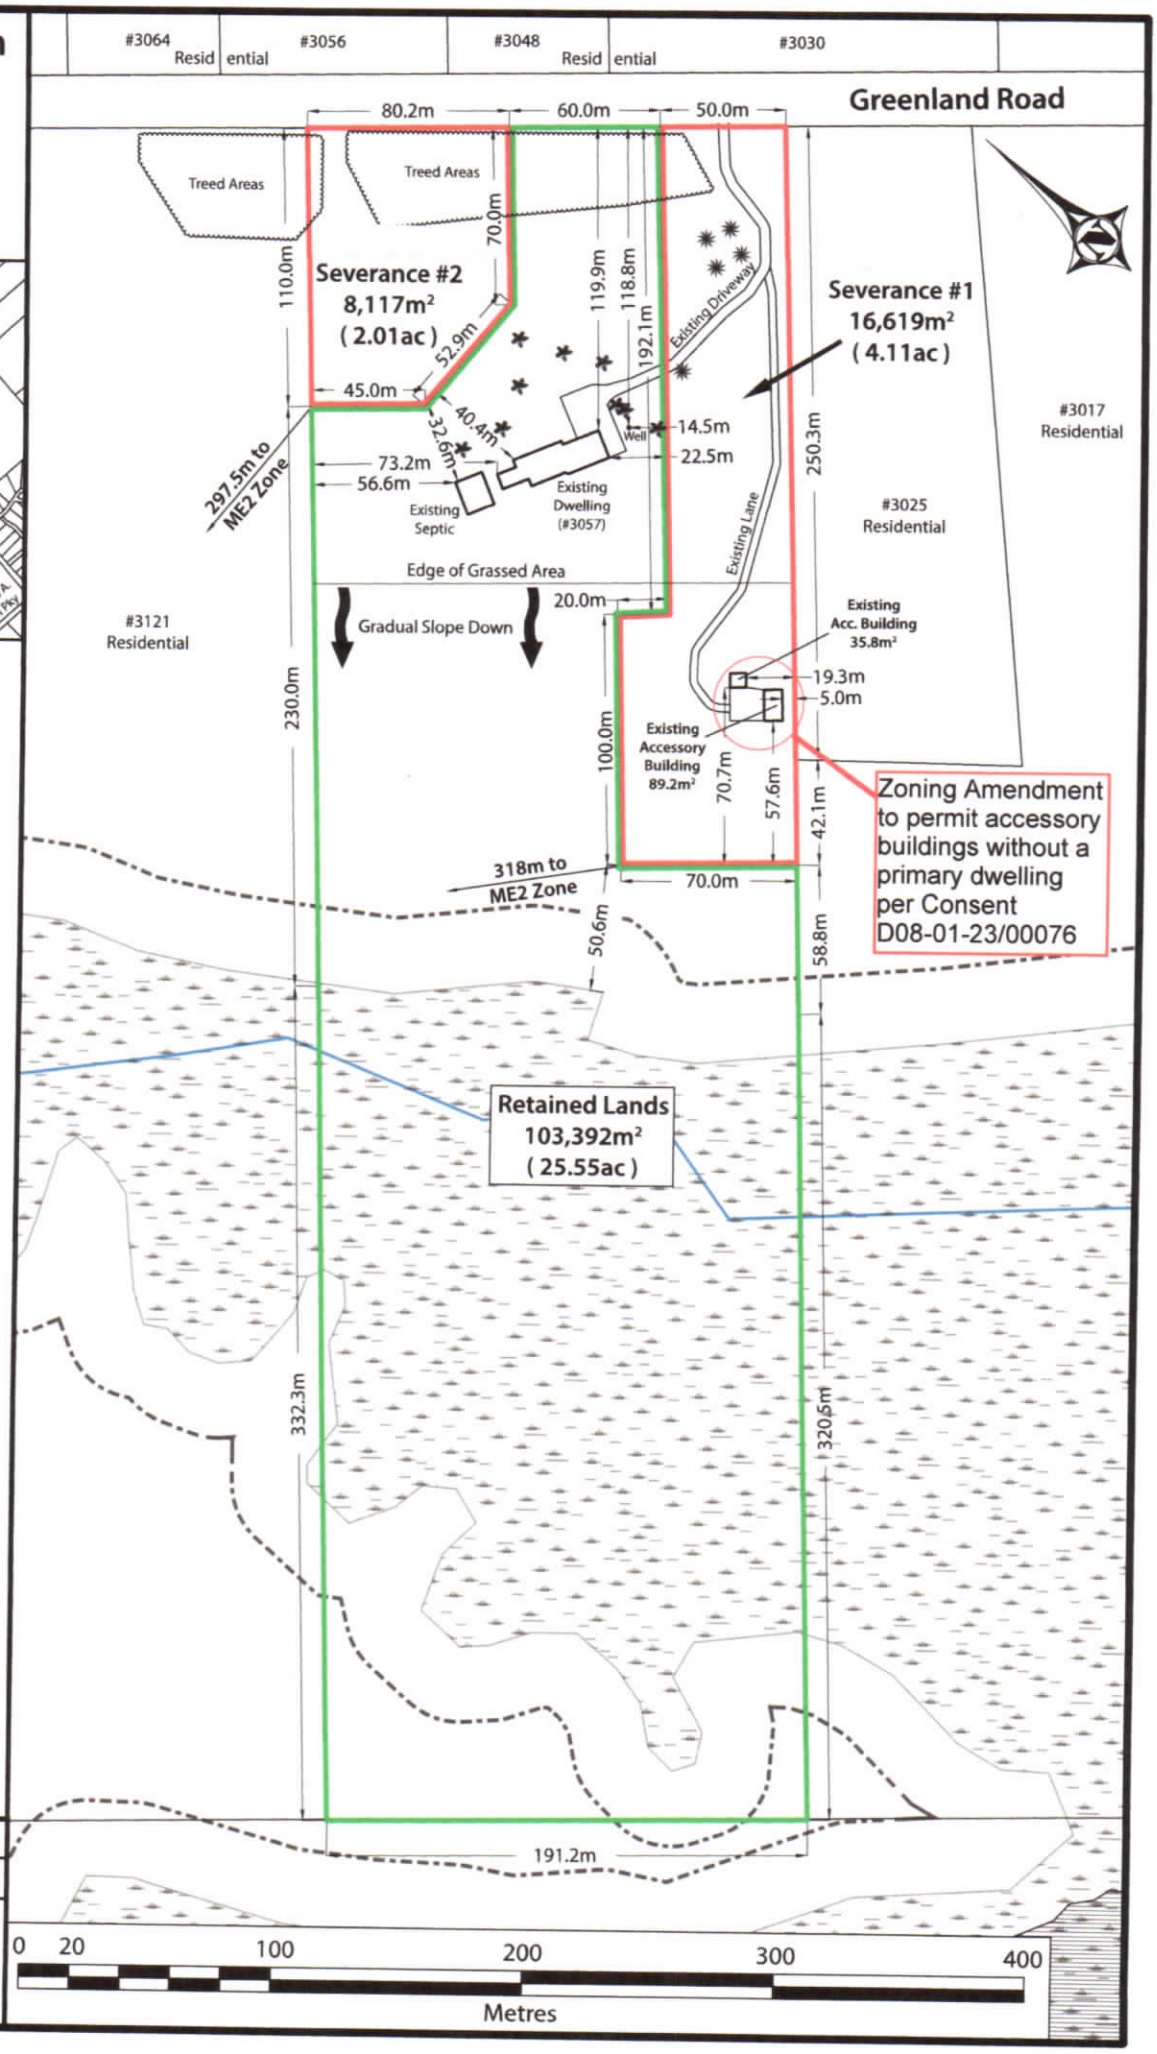

Notes:

1. Location of the Local Wetlands, Flood Plain, Regulation Limit and Watercourse derived from the City of Ottawa geoOttawa Online GIS Map and confirmed using the Mississippi Valley Conservation Authority GIS Mapping.
2. Both of the proposed severances are located greater than 295 metres from the ME2 zone to the west, measured to their closest point. The required setback for the future dwelling to the ME2 zone is 150 metres.
3. Boundary and dimensions of the subject property derived from Plan 5R-10409 completed by Fairhall, Moffatt and Woodland Ltd. in November of 1986.

Version Date: October 18, 2024

File No. 22-234 | Drawn By: CC

zanderPLAN
Your rural land planning experts
40 Sunset Boulevard, Perth, ON K7H 2Y4 613-264-9600