METRIC
ELEVATIONS AND DISTANCES SHOWN ON THIS PLAN ARE IN METRES AND CAN BE CONVERTED TO FEET BY DIVIDING BY 0.3048

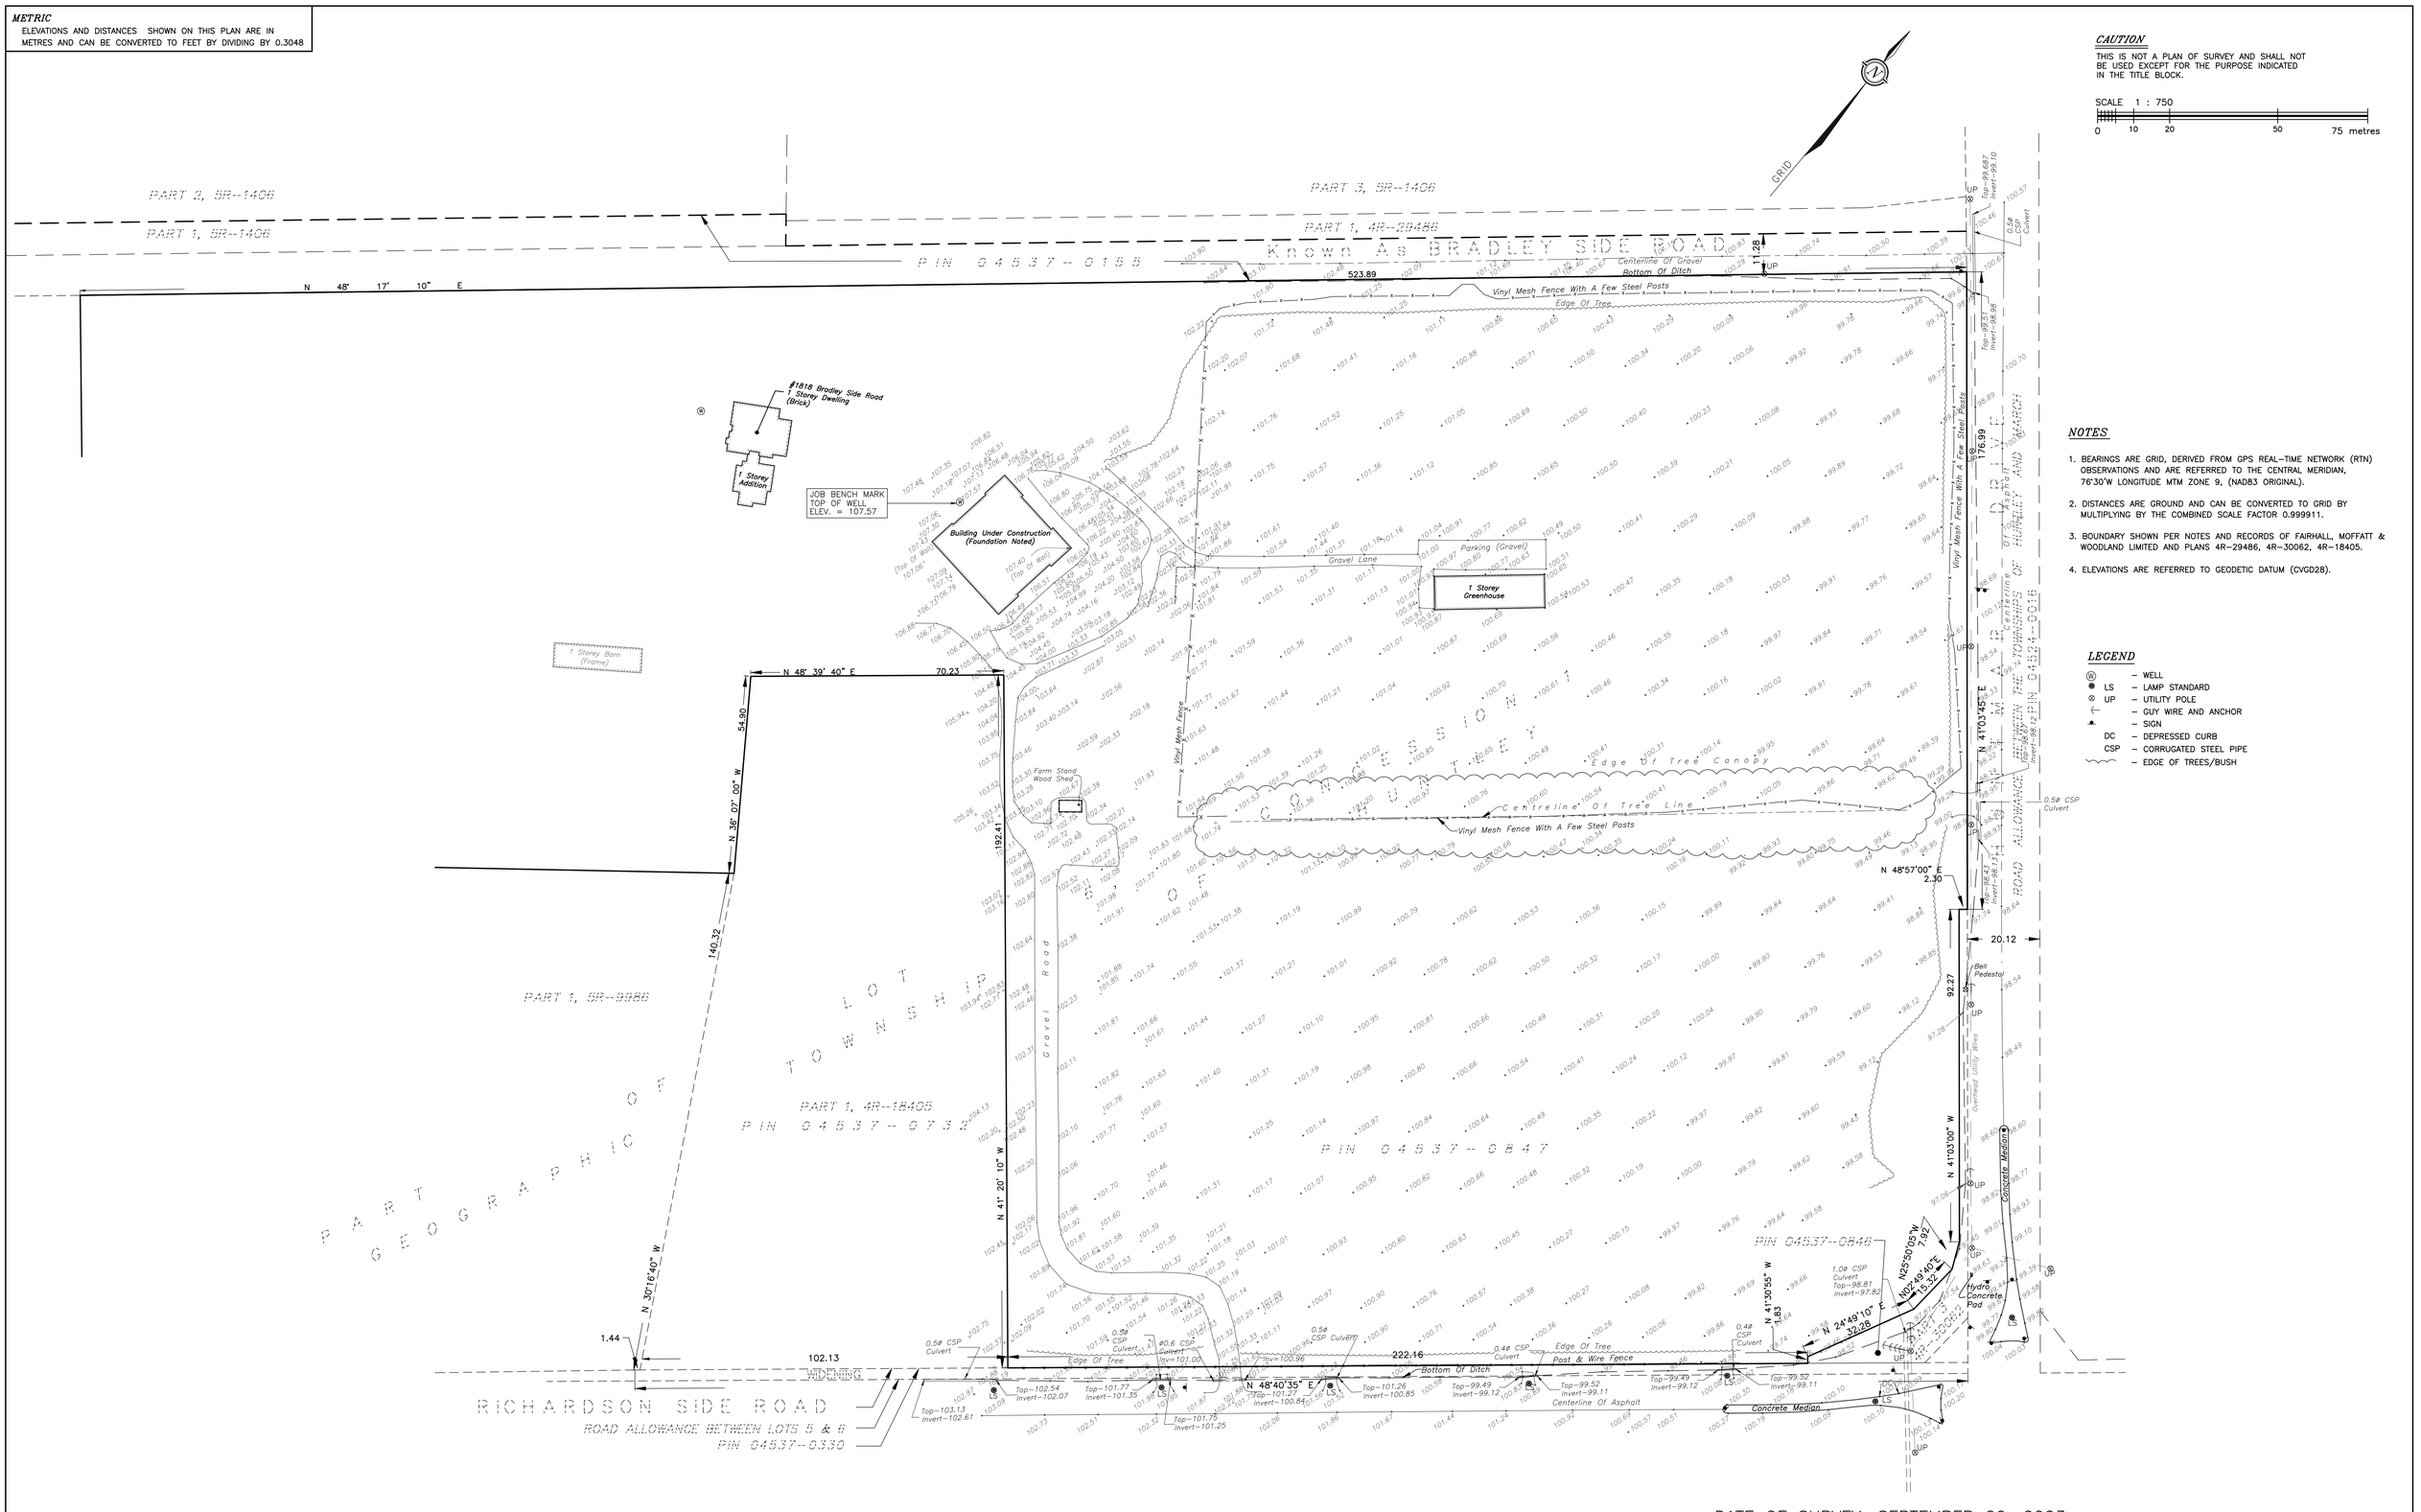

CAUTION

THIS IS NOT A PLAN OF SURVEY AND SHALL NOT BE USED EXCEPT FOR THE PURPOSE INDICATED IN THE TITLE BLOCK.

SCALE 1 : 750

0 10 20 50 75 metres

NOTES

1. BEARINGS ARE GRID, DERIVED FROM GPS REAL-TIME NETWORK (RTN) OBSERVATIONS AND ARE REFERRED TO THE CENTRAL MERIDIAN, 76°30'W LONGITUDE MTM ZONE 9, (NAD83 ORIGINAL).
2. DISTANCES ARE GROUND AND CAN BE CONVERTED TO GRID BY MULTIPLYING BY THE COMBINED SCALE FACTOR 0.999911.
3. BOUNDARY SHOWN PER NOTES AND RECORDS OF FAIRHALL, MOFFATT & WOODLAND LIMITED AND PLANS 4R-29486, 4R-30062, 4R-18405.
4. ELEVATIONS ARE REFERRED TO GEODETIC DATUM (CVGD28).

LEGEND

- (W) – WELL
- LS – LAMP STANDARD
- UP – UTILITY POLE
- GUY WIRE AND ANCHOR
- SIGN
- DC – DEPRESSED CURB
- CSP – CORRUGATED STEEL PIPE
- EDGE OF TREES/BUSH

DATE OF SURVEY: SEPTEMBER 20, 2023

Fairhall Moffatt & Woodland
LIMITED OTTAWA
ONTARIO LAND SURVEYORS
Surveying and Land Information Services
100-600 TERRY FOX DRIVE, KANATA, ONTARIO K2L 4B6
TEL: (613) 591-2580 FAX: (613) 591-1495
www.fmw.on.ca

JOB No. AC27200

E 347803 , N 5018967

S:\JOBS\AC27200\DWG 28S(PT2023
Sketch-1_AC272_compile_v2.dwg (es)

1818 BRADLEY SIDE ROAD
CITY OF OTTAWA

SKETCH TO SHOW TOPOGRAPHIC DETAILS OF AREAS UNDER CONSTRUCTION

THIS IS NOT A VALID COPY UNLESS EMBOSSED WITH SEAL

© COPYRIGHT 2023. REPRODUCTION, ALTERATION OR DISTRIBUTION OF THIS PLAN WITHOUT THE WRITTEN CONSENT OF FAIRHALL, MOFFATT & WOODLAND LIMITED IS PROHIBITED.