STREET 6

1

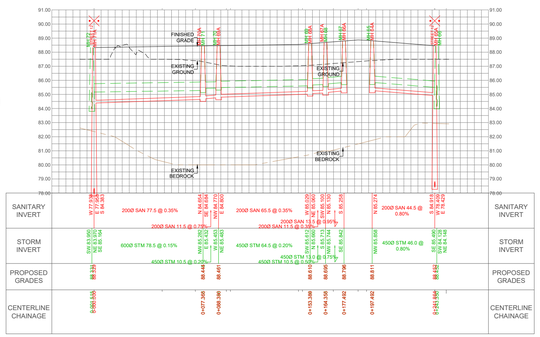

STREET 8

11

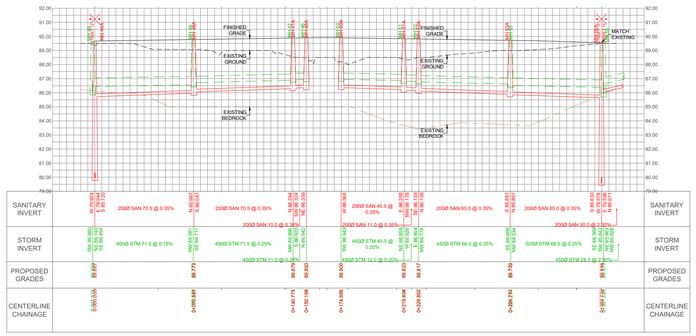

STREET 9

4

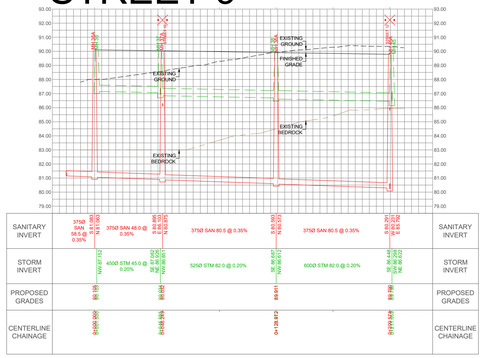

STREET 15

2

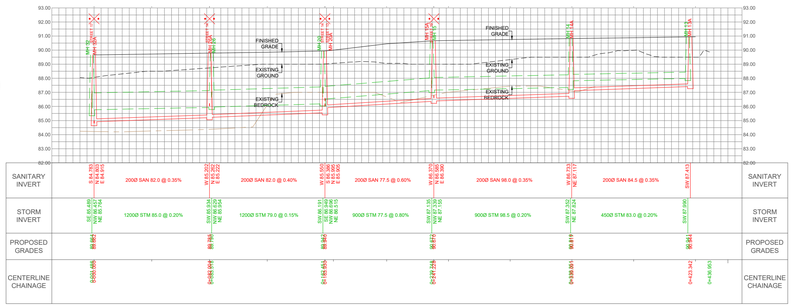

STREET 13

12

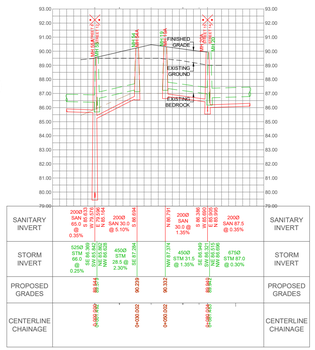

STREET 14

13

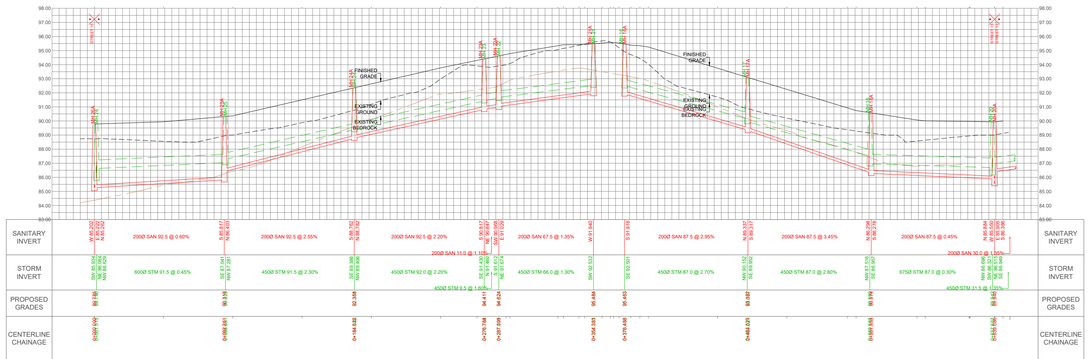

STREET 12

3

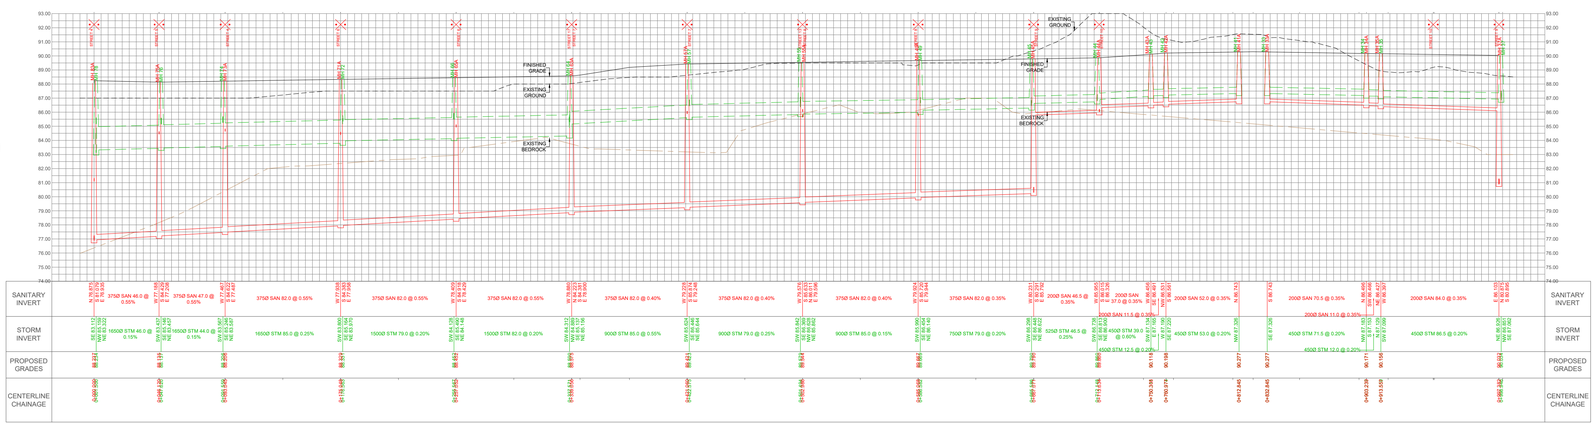

STREET 2

14

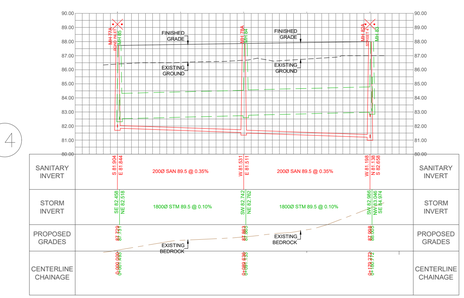

DSEL
120 Iber Road, Unit 103
Stittsville, Ontario, K2S 1E9
Tel. (613) 836-0856
Fax. (613) 836-7183
www.DSEL.ca

CARDINAL CREEK VILLAGE SOUTH

CITY OF OTTAWA

PROFILES

SCALE:	1:2000	PROJECT No.:	19-1153
DATE:	NOVEMBER 2024	DRAWING:	6