SURVEYOR'S REAL PROPERTY REPORT
PART 1 Plan of
PART OF BLOCK F
REGISTERED PLAN 773
CITY OF OTTAWA
Surveyed by Annis, O'Sullivan, Vollebekk Ltd.

Scale 1 : 500
20 15 10 5 0 10 20 Metres

Metric
DISTANCES SHOWN ON THIS PLAN ARE IN METRES AND CAN BE CONVERTED TO FEET BY DIVIDING BY 0.3048

Surveyor's Certificate

I CERTIFY THAT :
1. This survey and plan are correct and in accordance with the Surveys Act, the Surveyors Act and the Land Titles Act and the regulations made under them.
2. The survey was completed on the 17th day of April, 2018.

Apr. 25/18
Date

J. Andrew Shelp
Ontario Land Surveyor

PART 2
THIS PLAN MUST BE READ IN CONJUNCTION WITH SURVEY REPORT DATED: APRIL 25, 2018

ANNIS, O'SULLIVAN, VOLLEBEKK LTD. grants to Bentall Kennedy Prime Canadian Property Fund Ltd. ("The Client"), their solicitors, mortgagees, and other related parties, permission to use original, signed, sealed copies of the Surveyor's Real Property Report in transactions involving The Client.

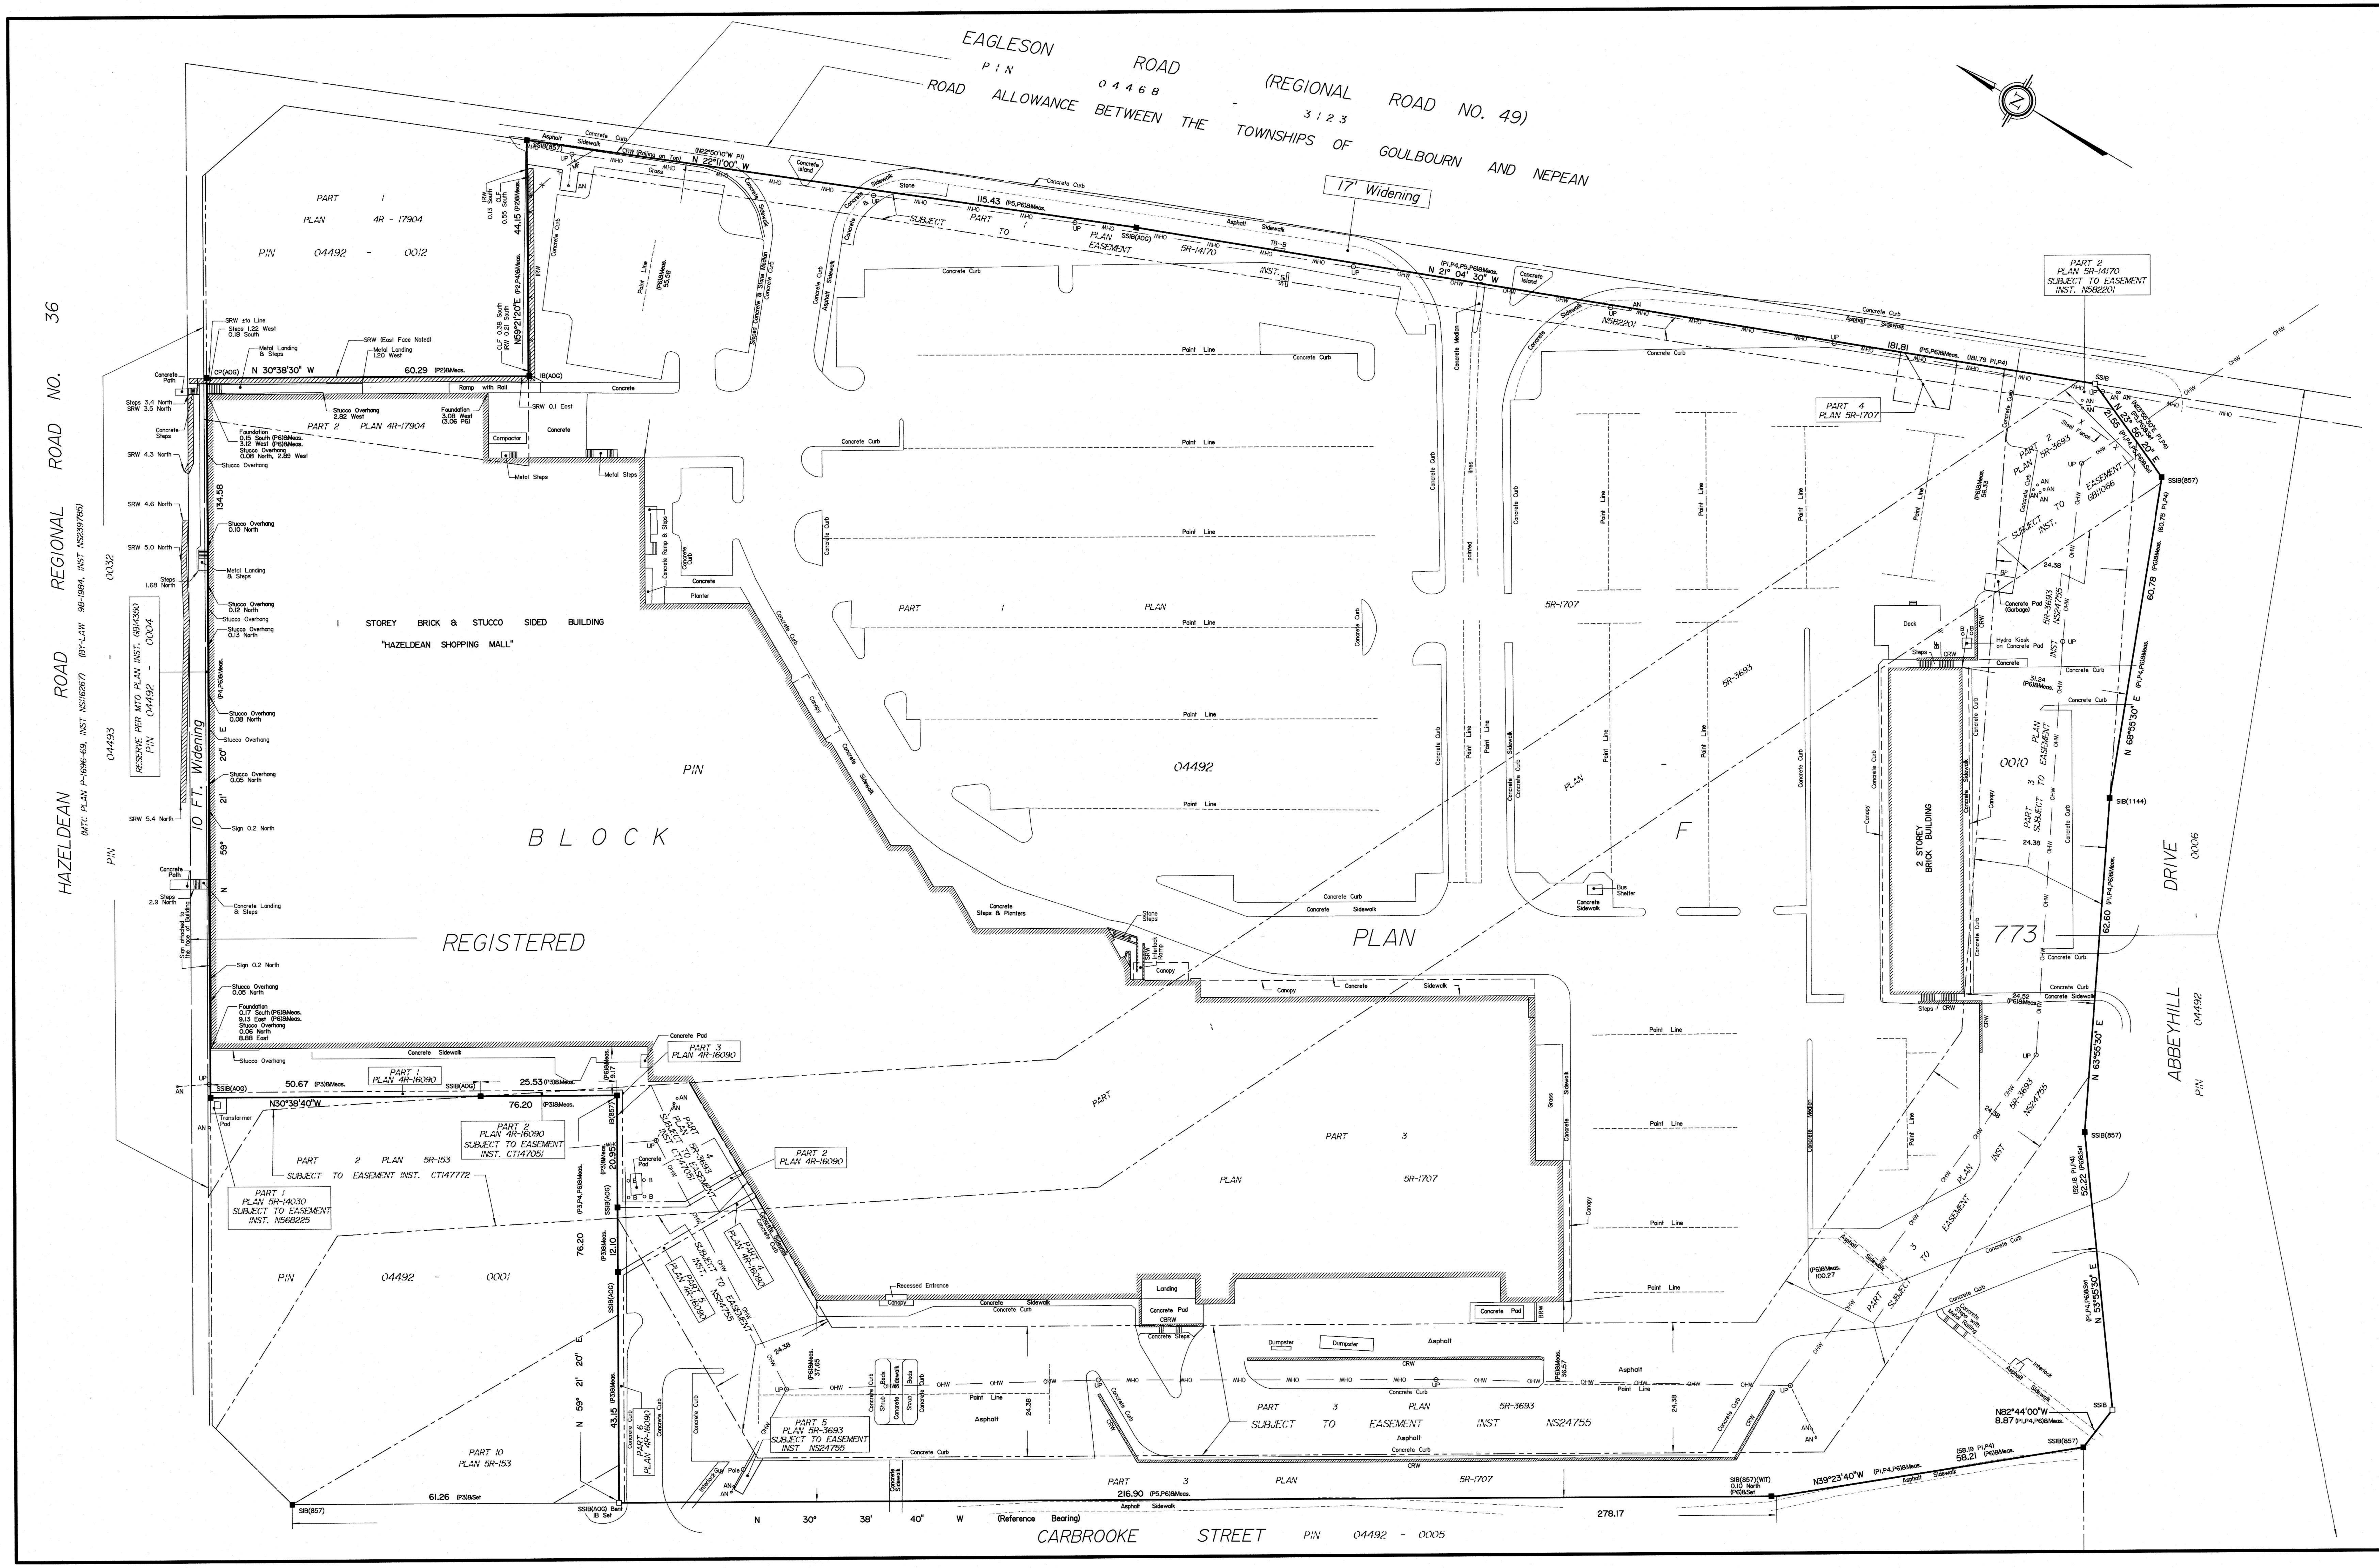

Notes & Legend

—□—	Denotes	Survey Monument Planted
—■—	"	Survey Monument Found
SIB	"	Standard Iron Bar
SSIB	"	Short Standard Iron Bar
IB	"	Iron Bar
CP	"	Concrete Pin
(WIT)	"	Witness
(AOG)	"	Annis, O'Sullivan, Vollebekk Ltd.
Meas.	"	Measured
(P1)	"	Registered Plan 773
(P2)	"	Plan 4R-17904
(P3)	"	Plan 4R-16090
(P4)	"	Plan 5R-1707
(P5)	"	Plan 5R-14170
(P6)	"	(AOG) Plan October 1, 2003 (Ref 4657-03)
CLF	"	Chain Link Fence
BF	"	Board Fence
MF	"	Metal Fence
CRW	"	Concrete Retaining Wall
CBRW	"	Concrete Block Retaining Wall
BRW	"	Brick Retaining Wall
SRW	"	Stone Retaining Wall
IRW	"	Interlock Retaining Wall
UP	"	Utility Pole
AN	"	Anchor
OHW	"	Overhead Wires
B	"	Bollard
IRW	"	Interlock Retaining Wall
▫ TB-B	"	Bell Terminal Box

Bearings are astronomic, derived from the easterly limit of Carbrooke Street shown to be N30°38'40"E on Registered Plan 773.

ASSOCIATION OF ONTARIO LAND SURVEYORS
PLAN SUBMISSION FORM
2046744

THIS PLAN IS NOT VALID UNLESS IT IS AN EMBOSSED ORIGINAL COPY ISSUED BY THE SURVEYOR In accordance with Regulation 1026, Section 29 (3).

© Annis, O'Sullivan, Vollebekk Ltd. 2018. "THIS PLAN IS PROTECTED BY COPYRIGHT"

Ontario Land Surveyors
ANNIS, O'SULLIVAN, VOLLEBEKK LTD.
14 Concourse Gate, Suite 500
Nepean, Ont. K2E 7S6
Phone: (613) 727-0850 / Fax: (613) 727-1079
Email: Nepean@aovltd.com

Job No. 18547-18 BK Blk F PL 773 D F