




ACCESSIBLE SEATING




OUTDOOR GAMES AREA




FITNESS AREA

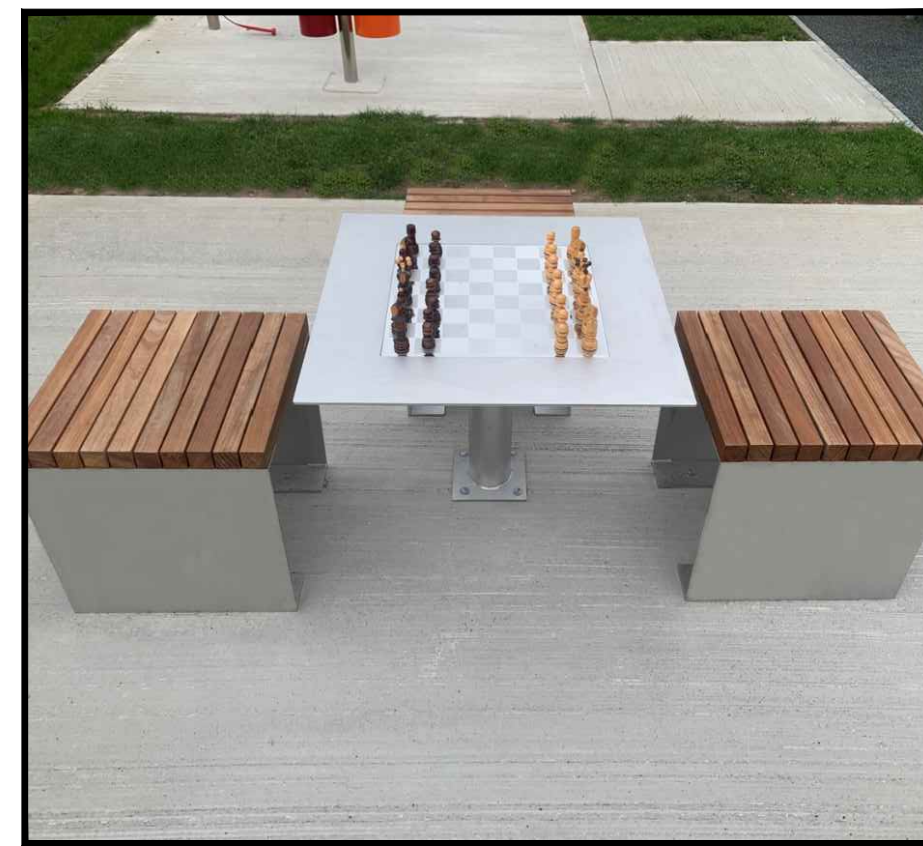

GATHERING SPACE

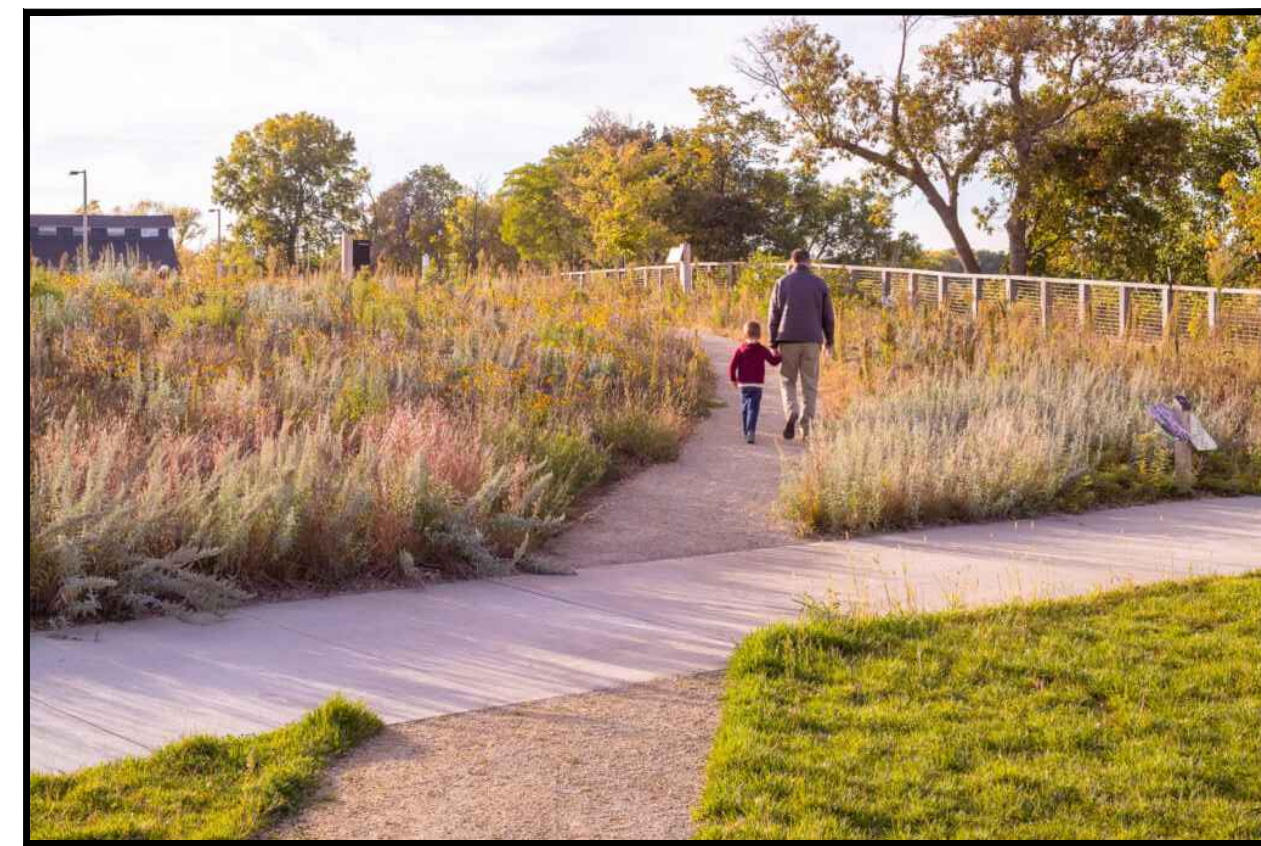

INTERSECTING LANDSCAPES

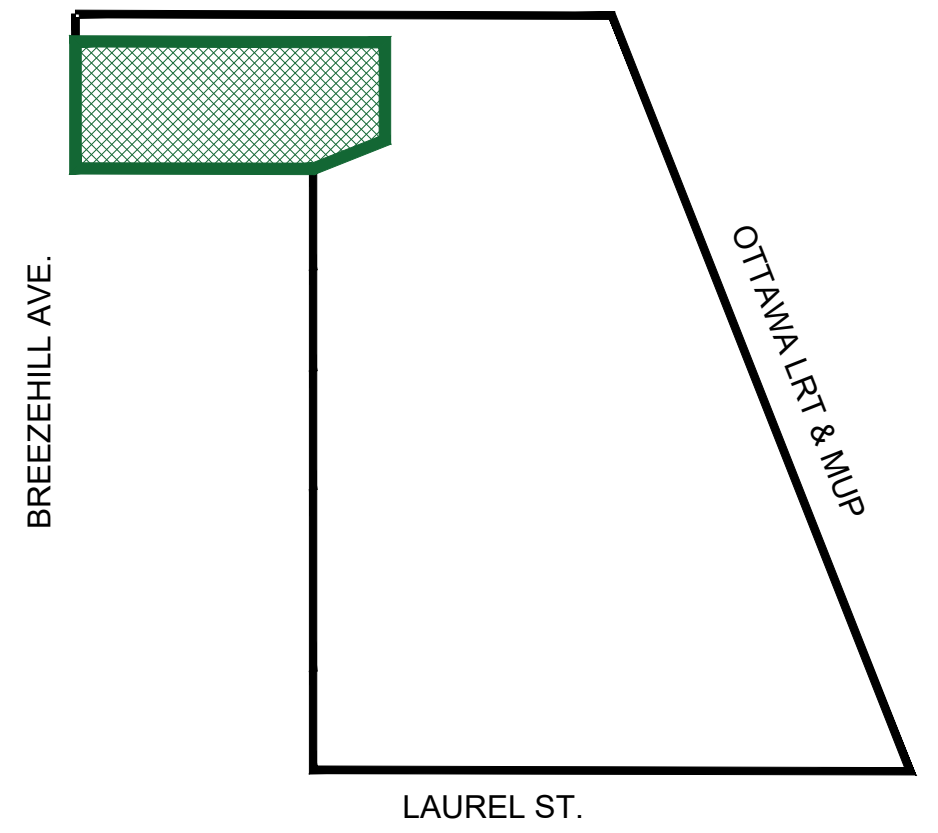

FACILITY FIT PLAN KEY



LEGEND

SURFACES


- ASPHALT PAVING
- CONCRETE PAVING
- INTERLOCK PAVING
- LOW IMPACT SURFACE
- GRASS SOD

VEGETATION

- CONIFEROUS TREE
- DECIDUOUS TREE
- CONIFEROUS SHRUB
- DECIDUOUS SHRUB
- ORNAMENTAL GRASS

MISC.

- PROPERTY LINE
- FENCE LINE
- BERM OUTLINE
- WHEELCHAIR USER (1220 X 760)
- PARK SIGN
- ACC. PICNIC TABLE
- ACC. GAMES TABLE
- PARK BENCH
- PING PONG TABLE

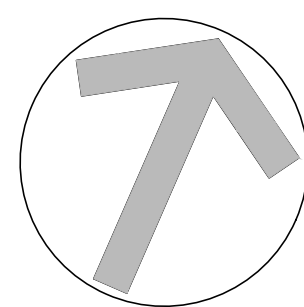



FACILITY FIT PLAN KEY

ACCESSIBLE SEATING

OUTDOOR GAMES AREA

FITNESS AREA

GATHERING SPACE

INTERSECTING LANDSCAPES

LEGEND	
SURFACES	
	ASPHALT PAVING
	CONCRETE PAVING
	INTERLOCK PAVING
	LOW IMPACT SURFACE
	GRASS SOD
VEGETATION	
	CONIFEROUS TREE
	DECIDUOUS TREE
	CONIFEROUS SHRUB
	DECIDUOUS SHRUB
	ORNAMENTAL GRASS
MISC.	
	PROPERTY LINE
	FENCE LINE
	BERM OUTLINE
	WHEELCHAIR USER (1220 X 760)
	PARK SIGN
	ACC. PICNIC TABLE
	ACC. GAMES TABLE
	PARK BENCH
	PING PONG TABLE




ACCESSIBLE SEATING




HALF COURT BASKETBALL




TREE & BERM LINE

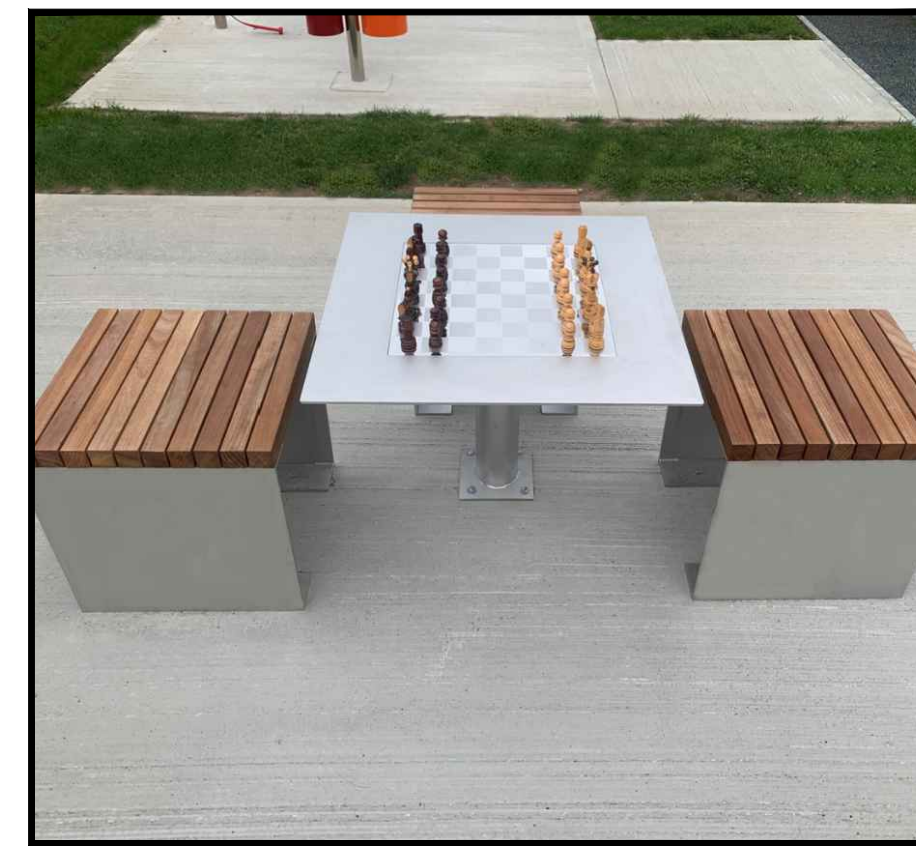

GATHERING SPACE

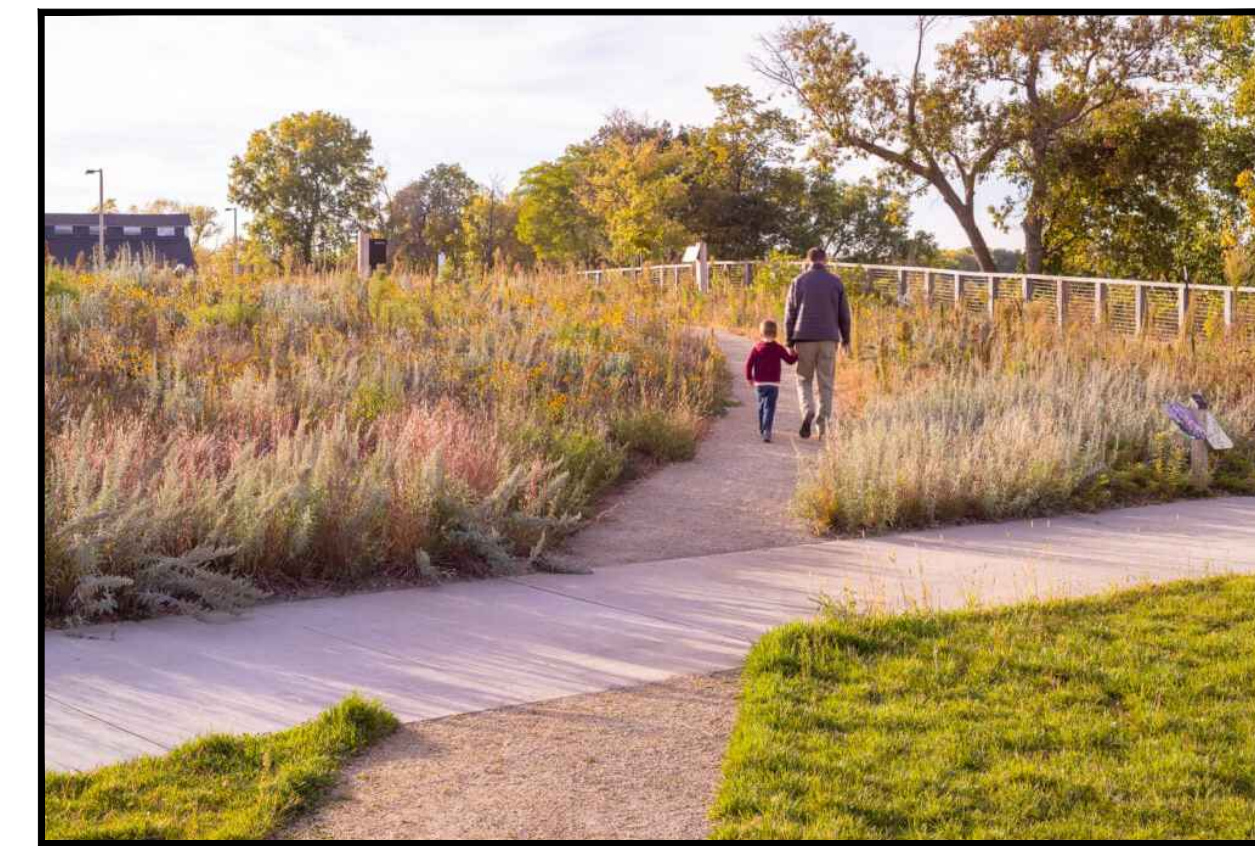

INTERSECTING LANDSCAPES

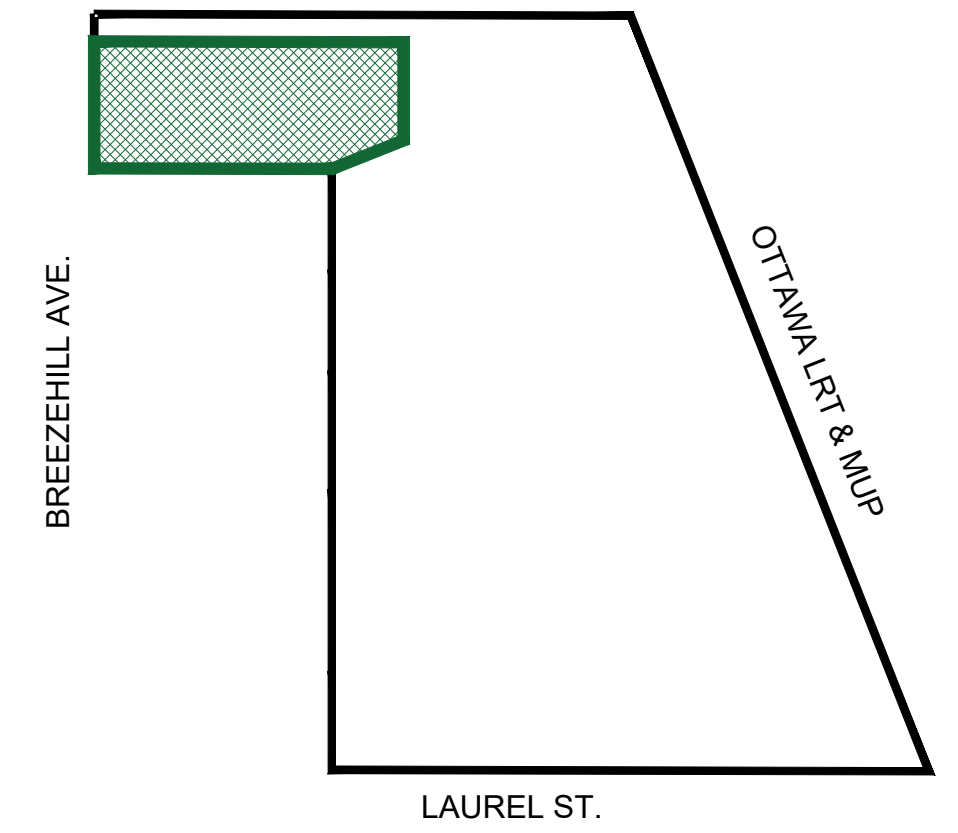

FACILITY FIT PLAN KEY



LEGEND

SURFACES


- ASPHALT PAVING
- CONCRETE PAVING
- INTERLOCK PAVING
- LOW IMPACT SURFACE
- GRASS SOD


VEGETATION

- CONIFEROUS TREE
- DECIDUOUS TREE
- CONIFEROUS SHRUB
- DECIDUOUS SHRUB
- ORNAMENTAL GRASS

MISC.

- PROPERTY LINE
- FENCE LINE
- BERM OUTLINE
- WHEELCHAIR USER (1220 X 760)
- PARK SIGN
- ACC. PICNIC TABLE
- ACC. GAMES TABLE
- PARK BENCH
- PING PONG TABLE

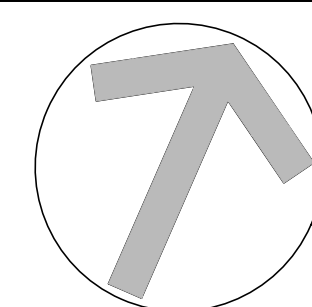

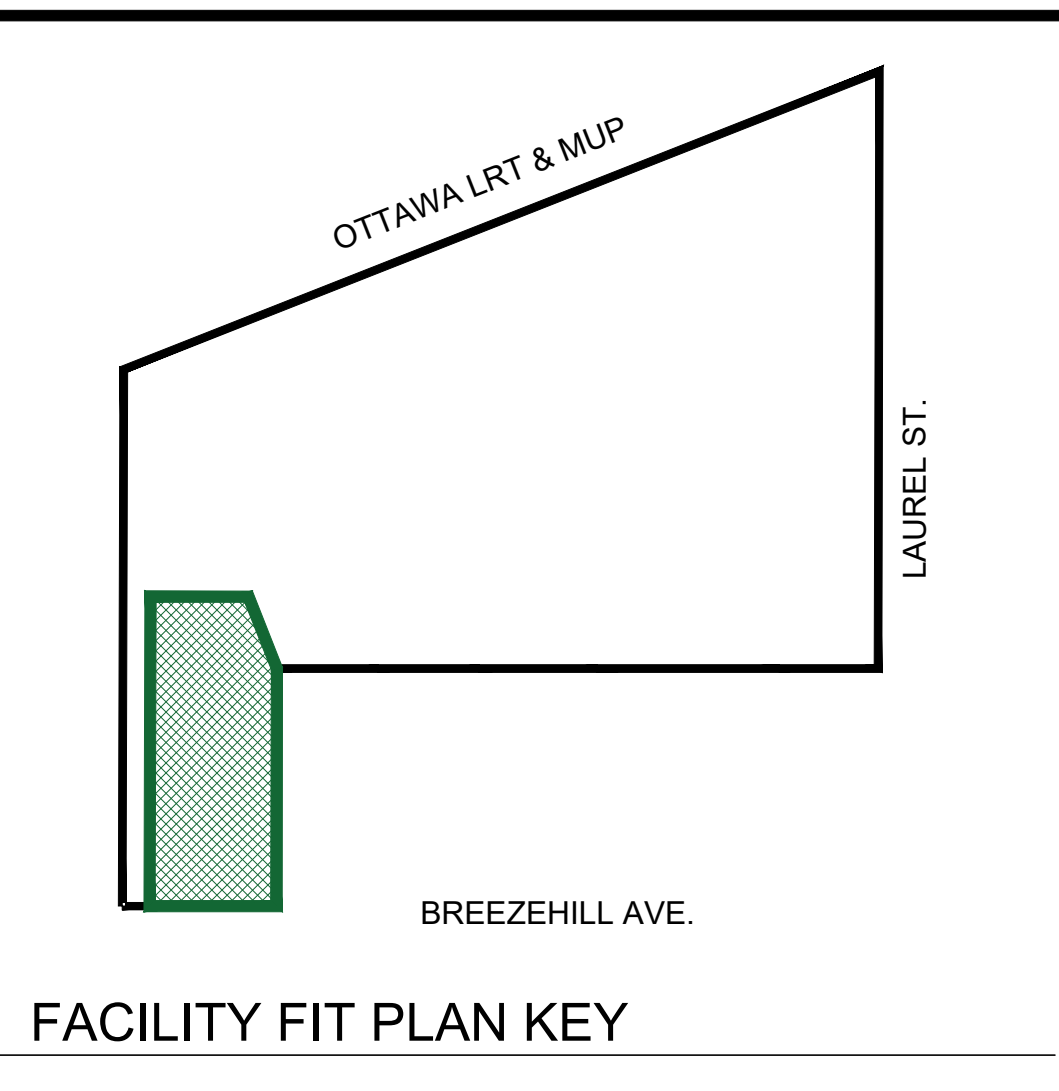


ACCESSIBLE SEATING



HALF COURT BASKETBALL



TREE & BERM LINE

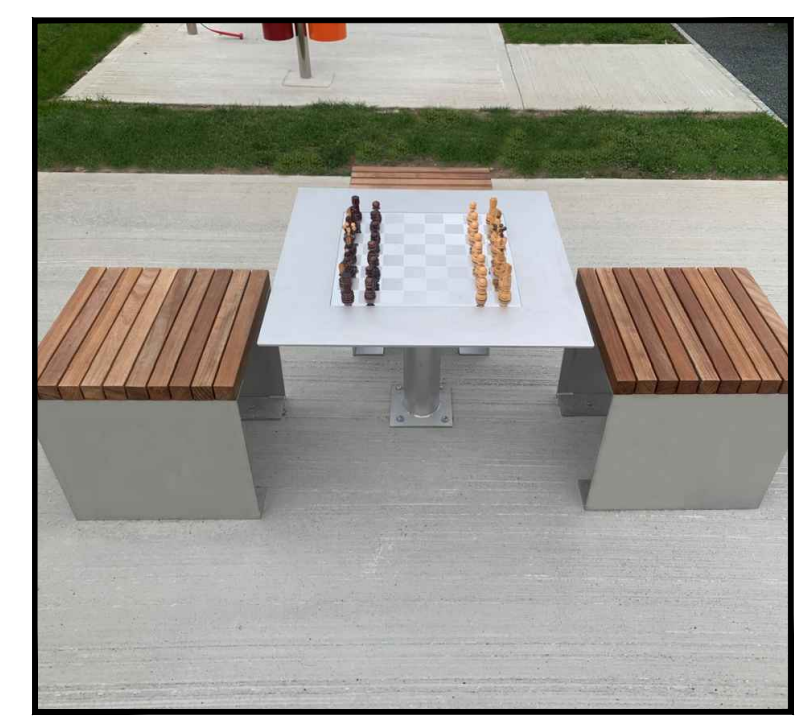

GATHERING SPACE



INTERSECTING LANDSCAPES

LEGEND	
SURFACES	
	ASPHALT PAVING
	CONCRETE PAVING
	INTERLOCK PAVING
	LOW IMPACT SURFACE
	GRASS SOD
VEGETATION	
	CONIFEROUS TREE
	DECIDUOUS TREE
	CONIFEROUS SHRUB
	DECIDUOUS SHRUB
	ORNAMENTAL GRASS
MISC.	
	PROPERTY LINE
	FENCE LINE
	BERM OUTLINE
	WHEELCHAIR USER (1220 X 760)
	PARK SIGN
	ACC. PICNIC TABLE
	ACC. GAMES TABLE
	PARK BENCH
	PING PONG TABLE

