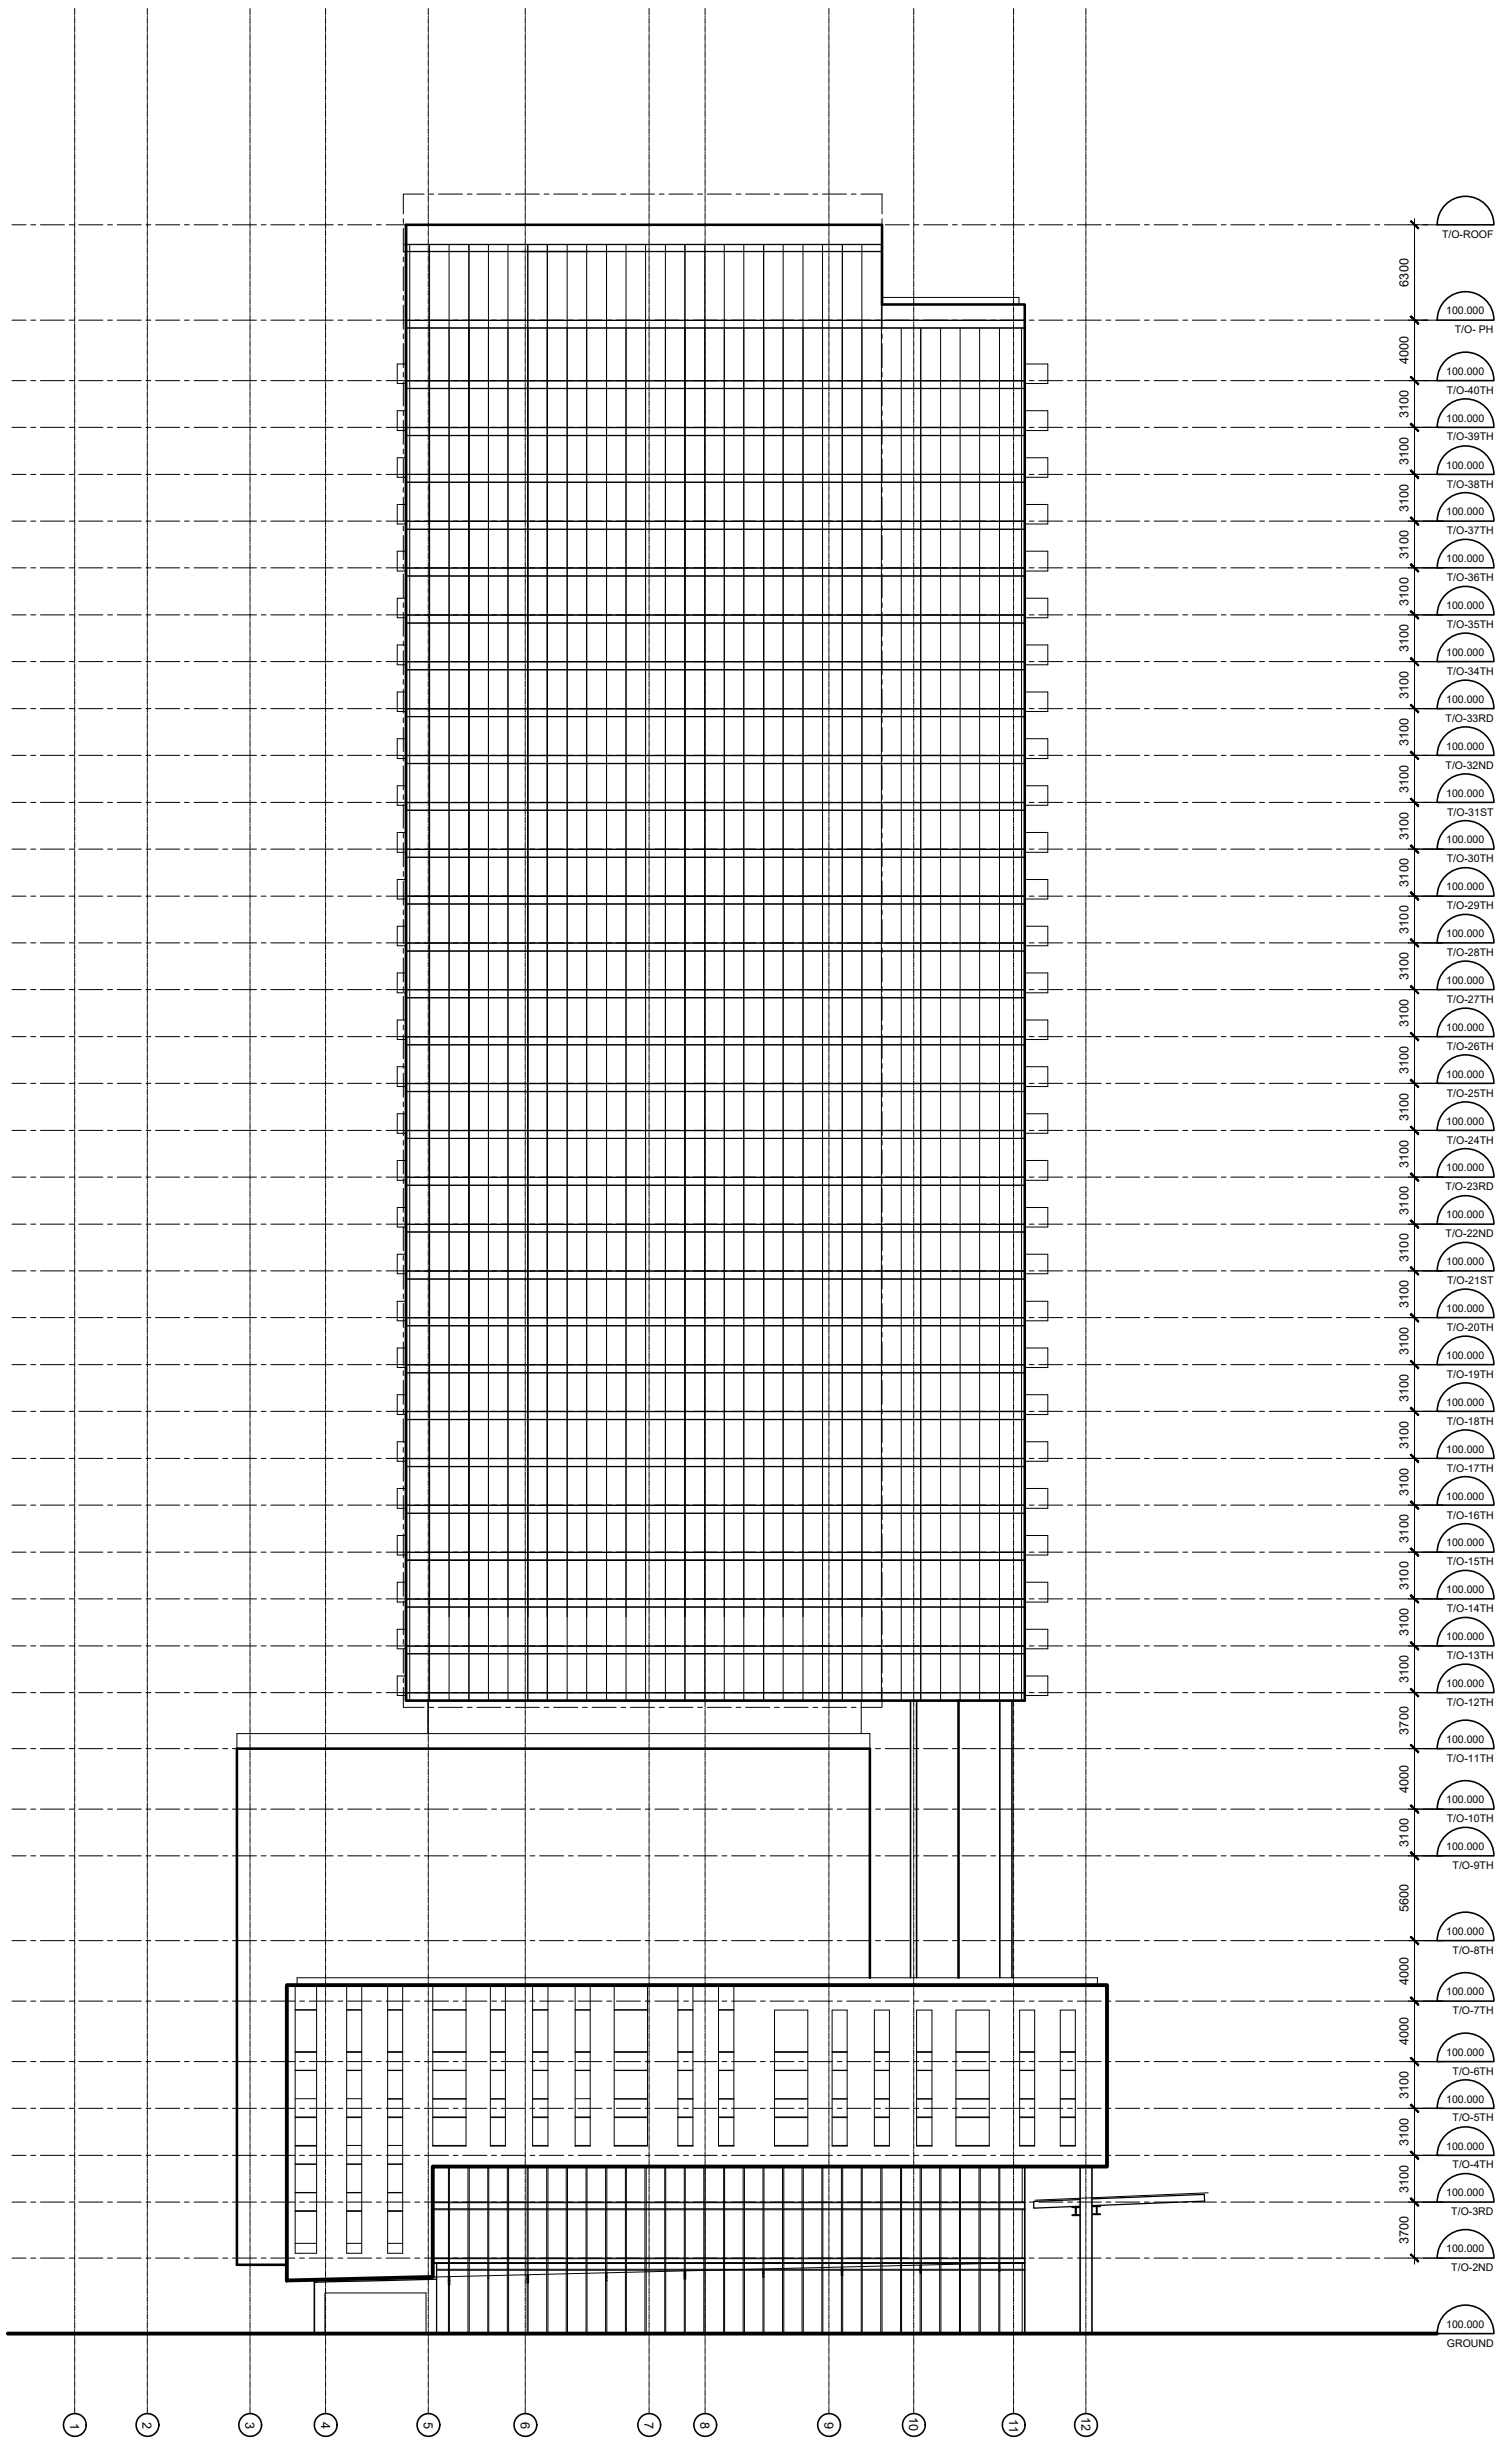

rla/architecture

A1 EAST ELEVATION

PLOT DATE: May 29, 2025

OTTAWA, ONTARIO

02

PAPER SIZE: ANSI B (11.00 Inches X 17.00 Inches) PLOT DATE: May 29, 2025 PEN STYLE: 0 PLA MASTER 50% ctb PLOT SCALE: 1:25.4

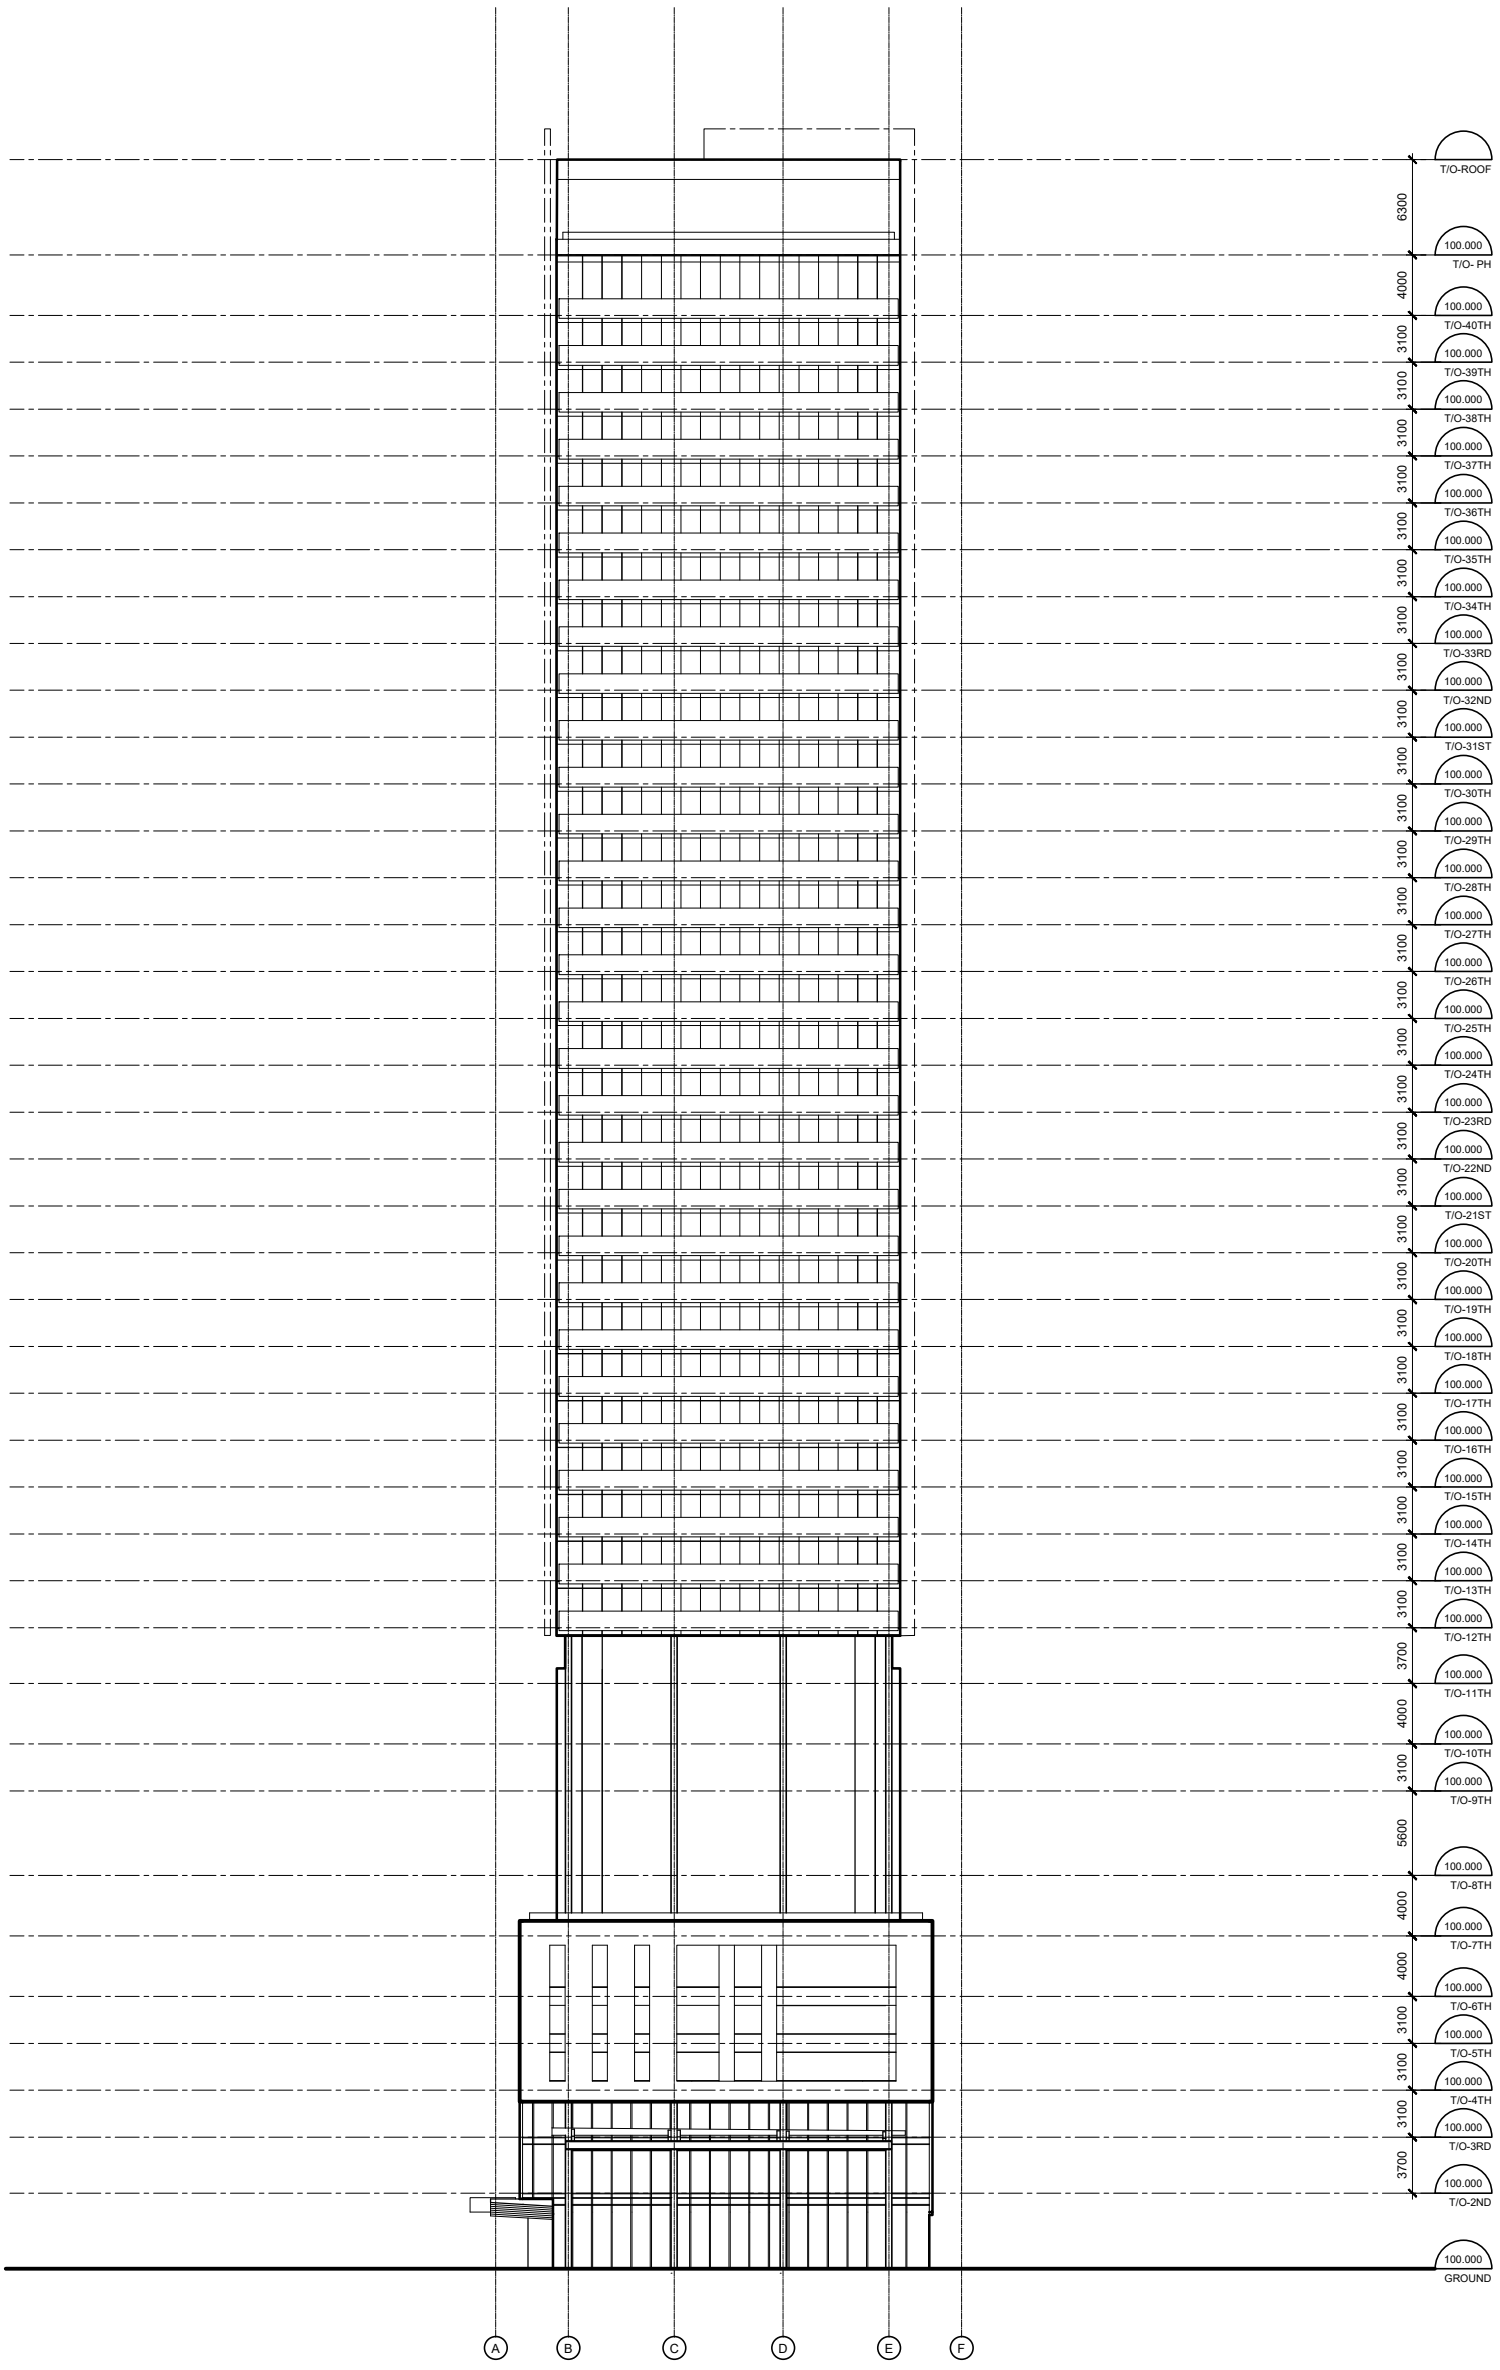

rla/architecture

A1 NORTH ELEVATION

PLOT DATE: May 29, 2025

OTTAWA, ONTARIO

01

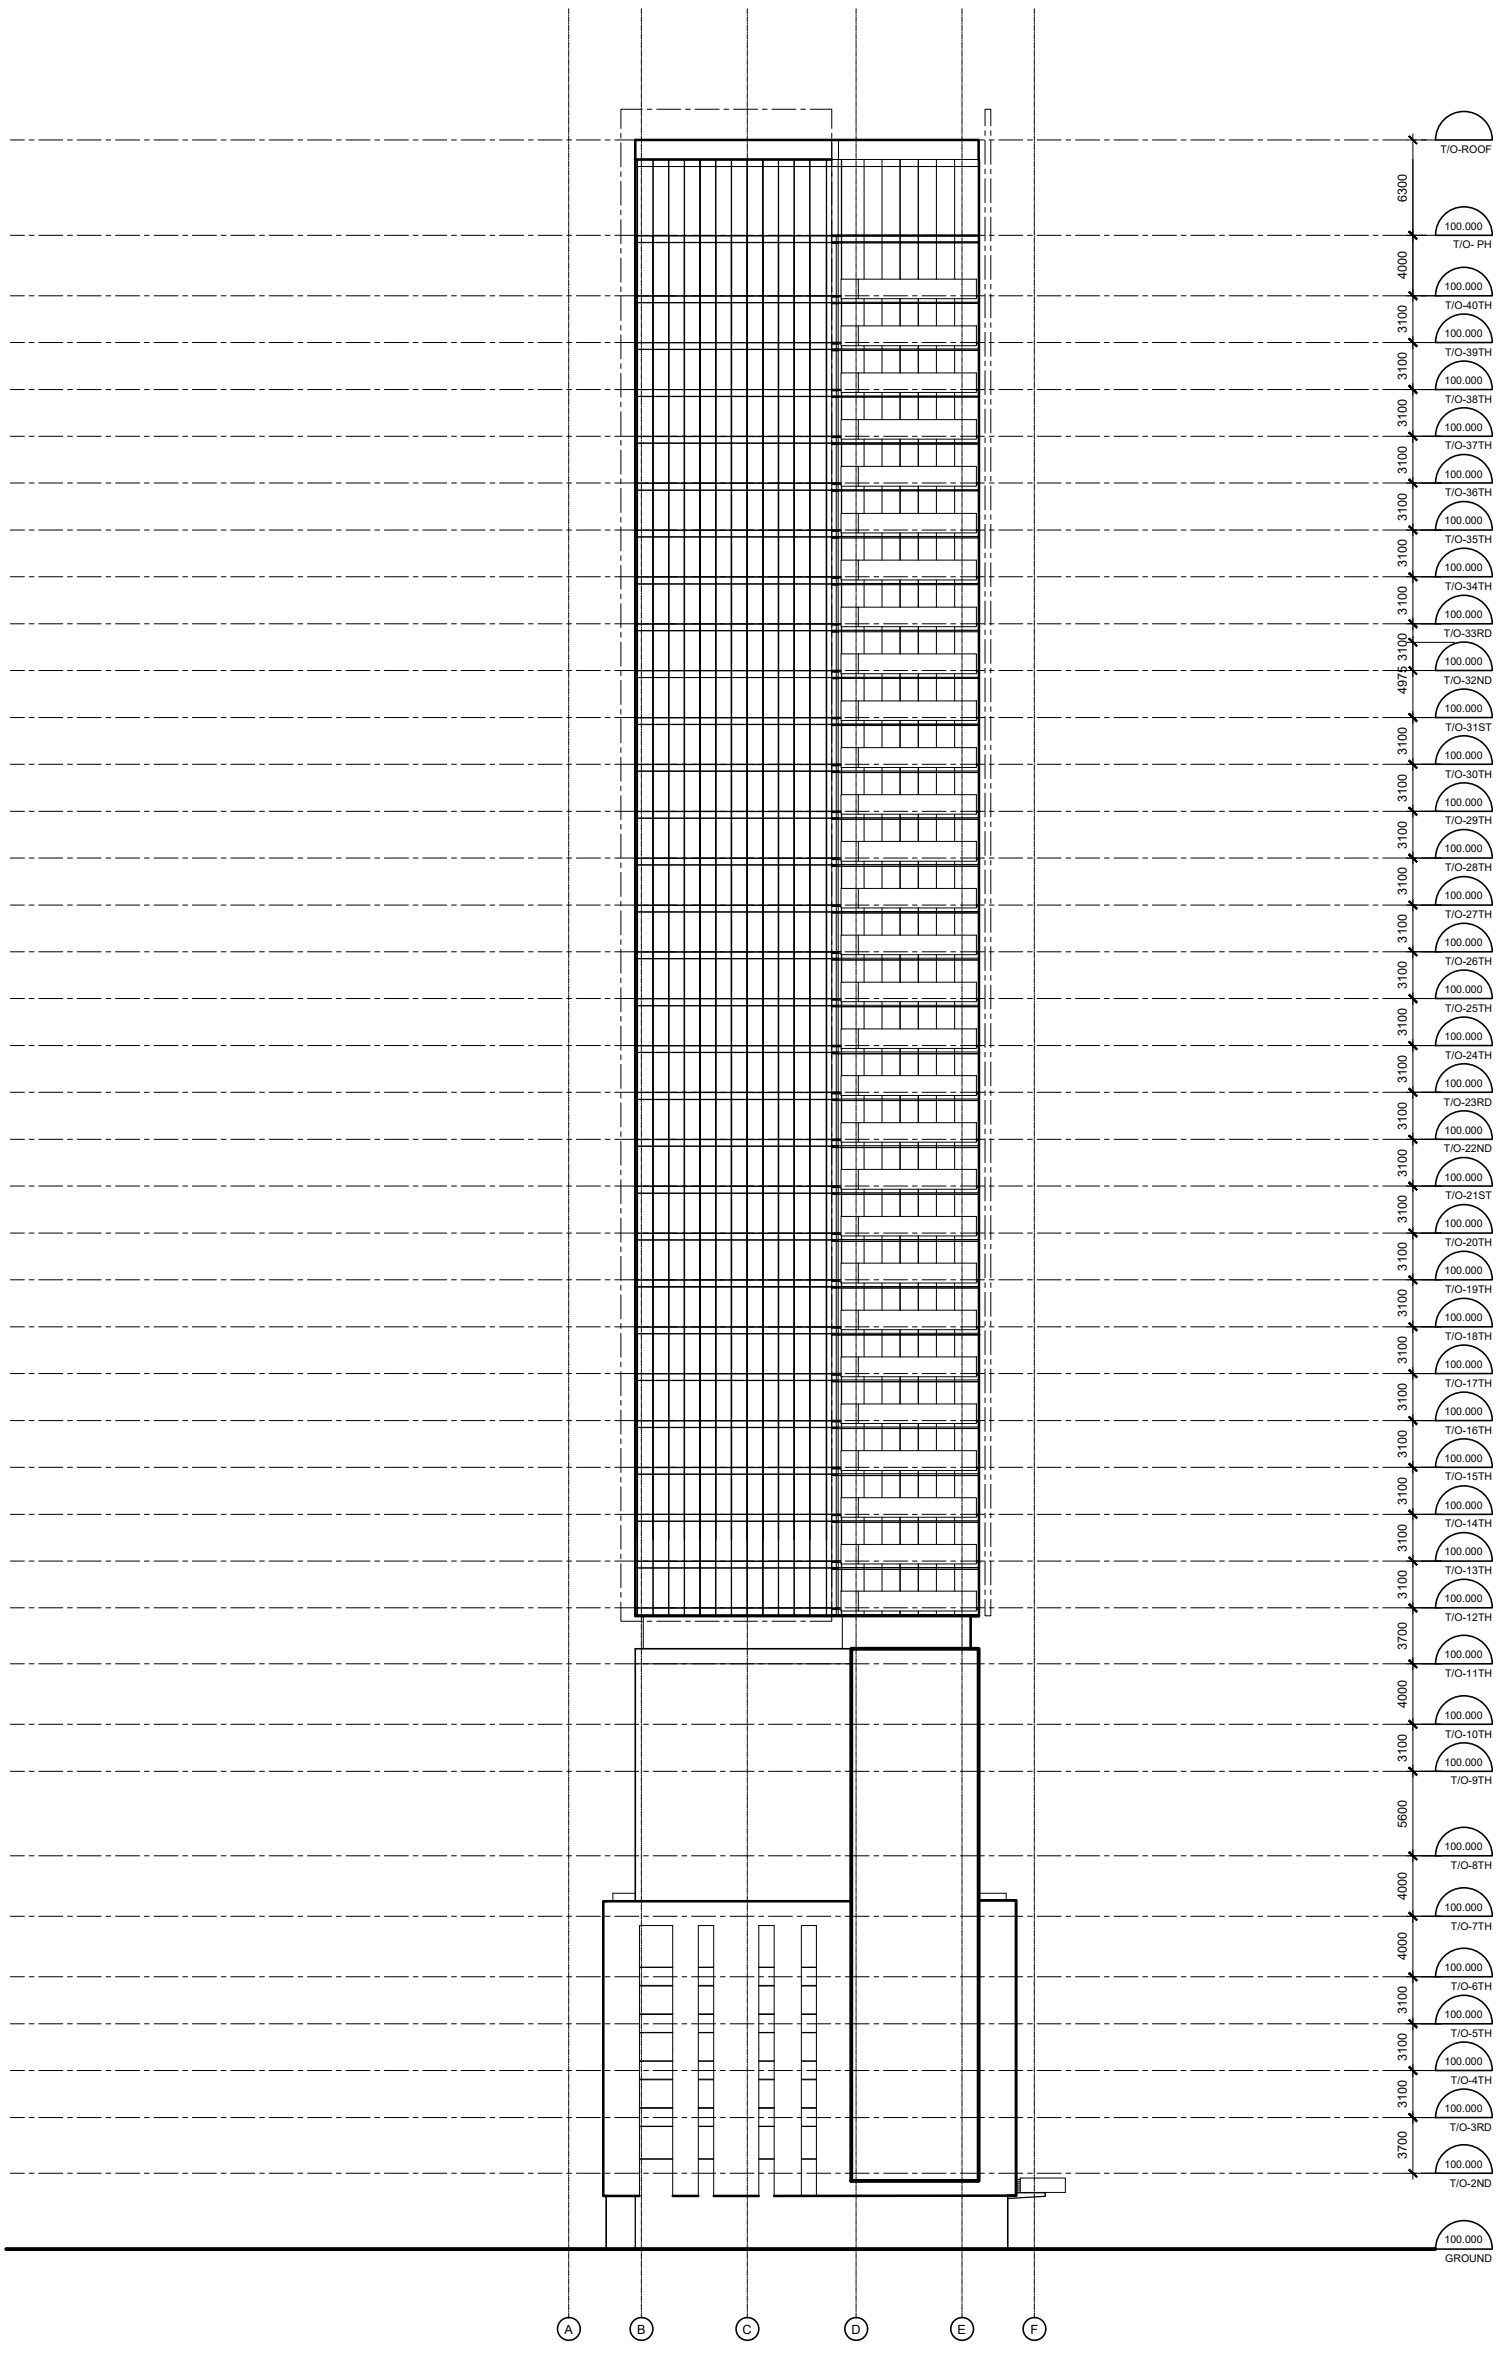

rla/architecture

A1 SOUTH ELEVATION

PLOT DATE: May 29, 2025

OTTAWA, ONTARIO

03

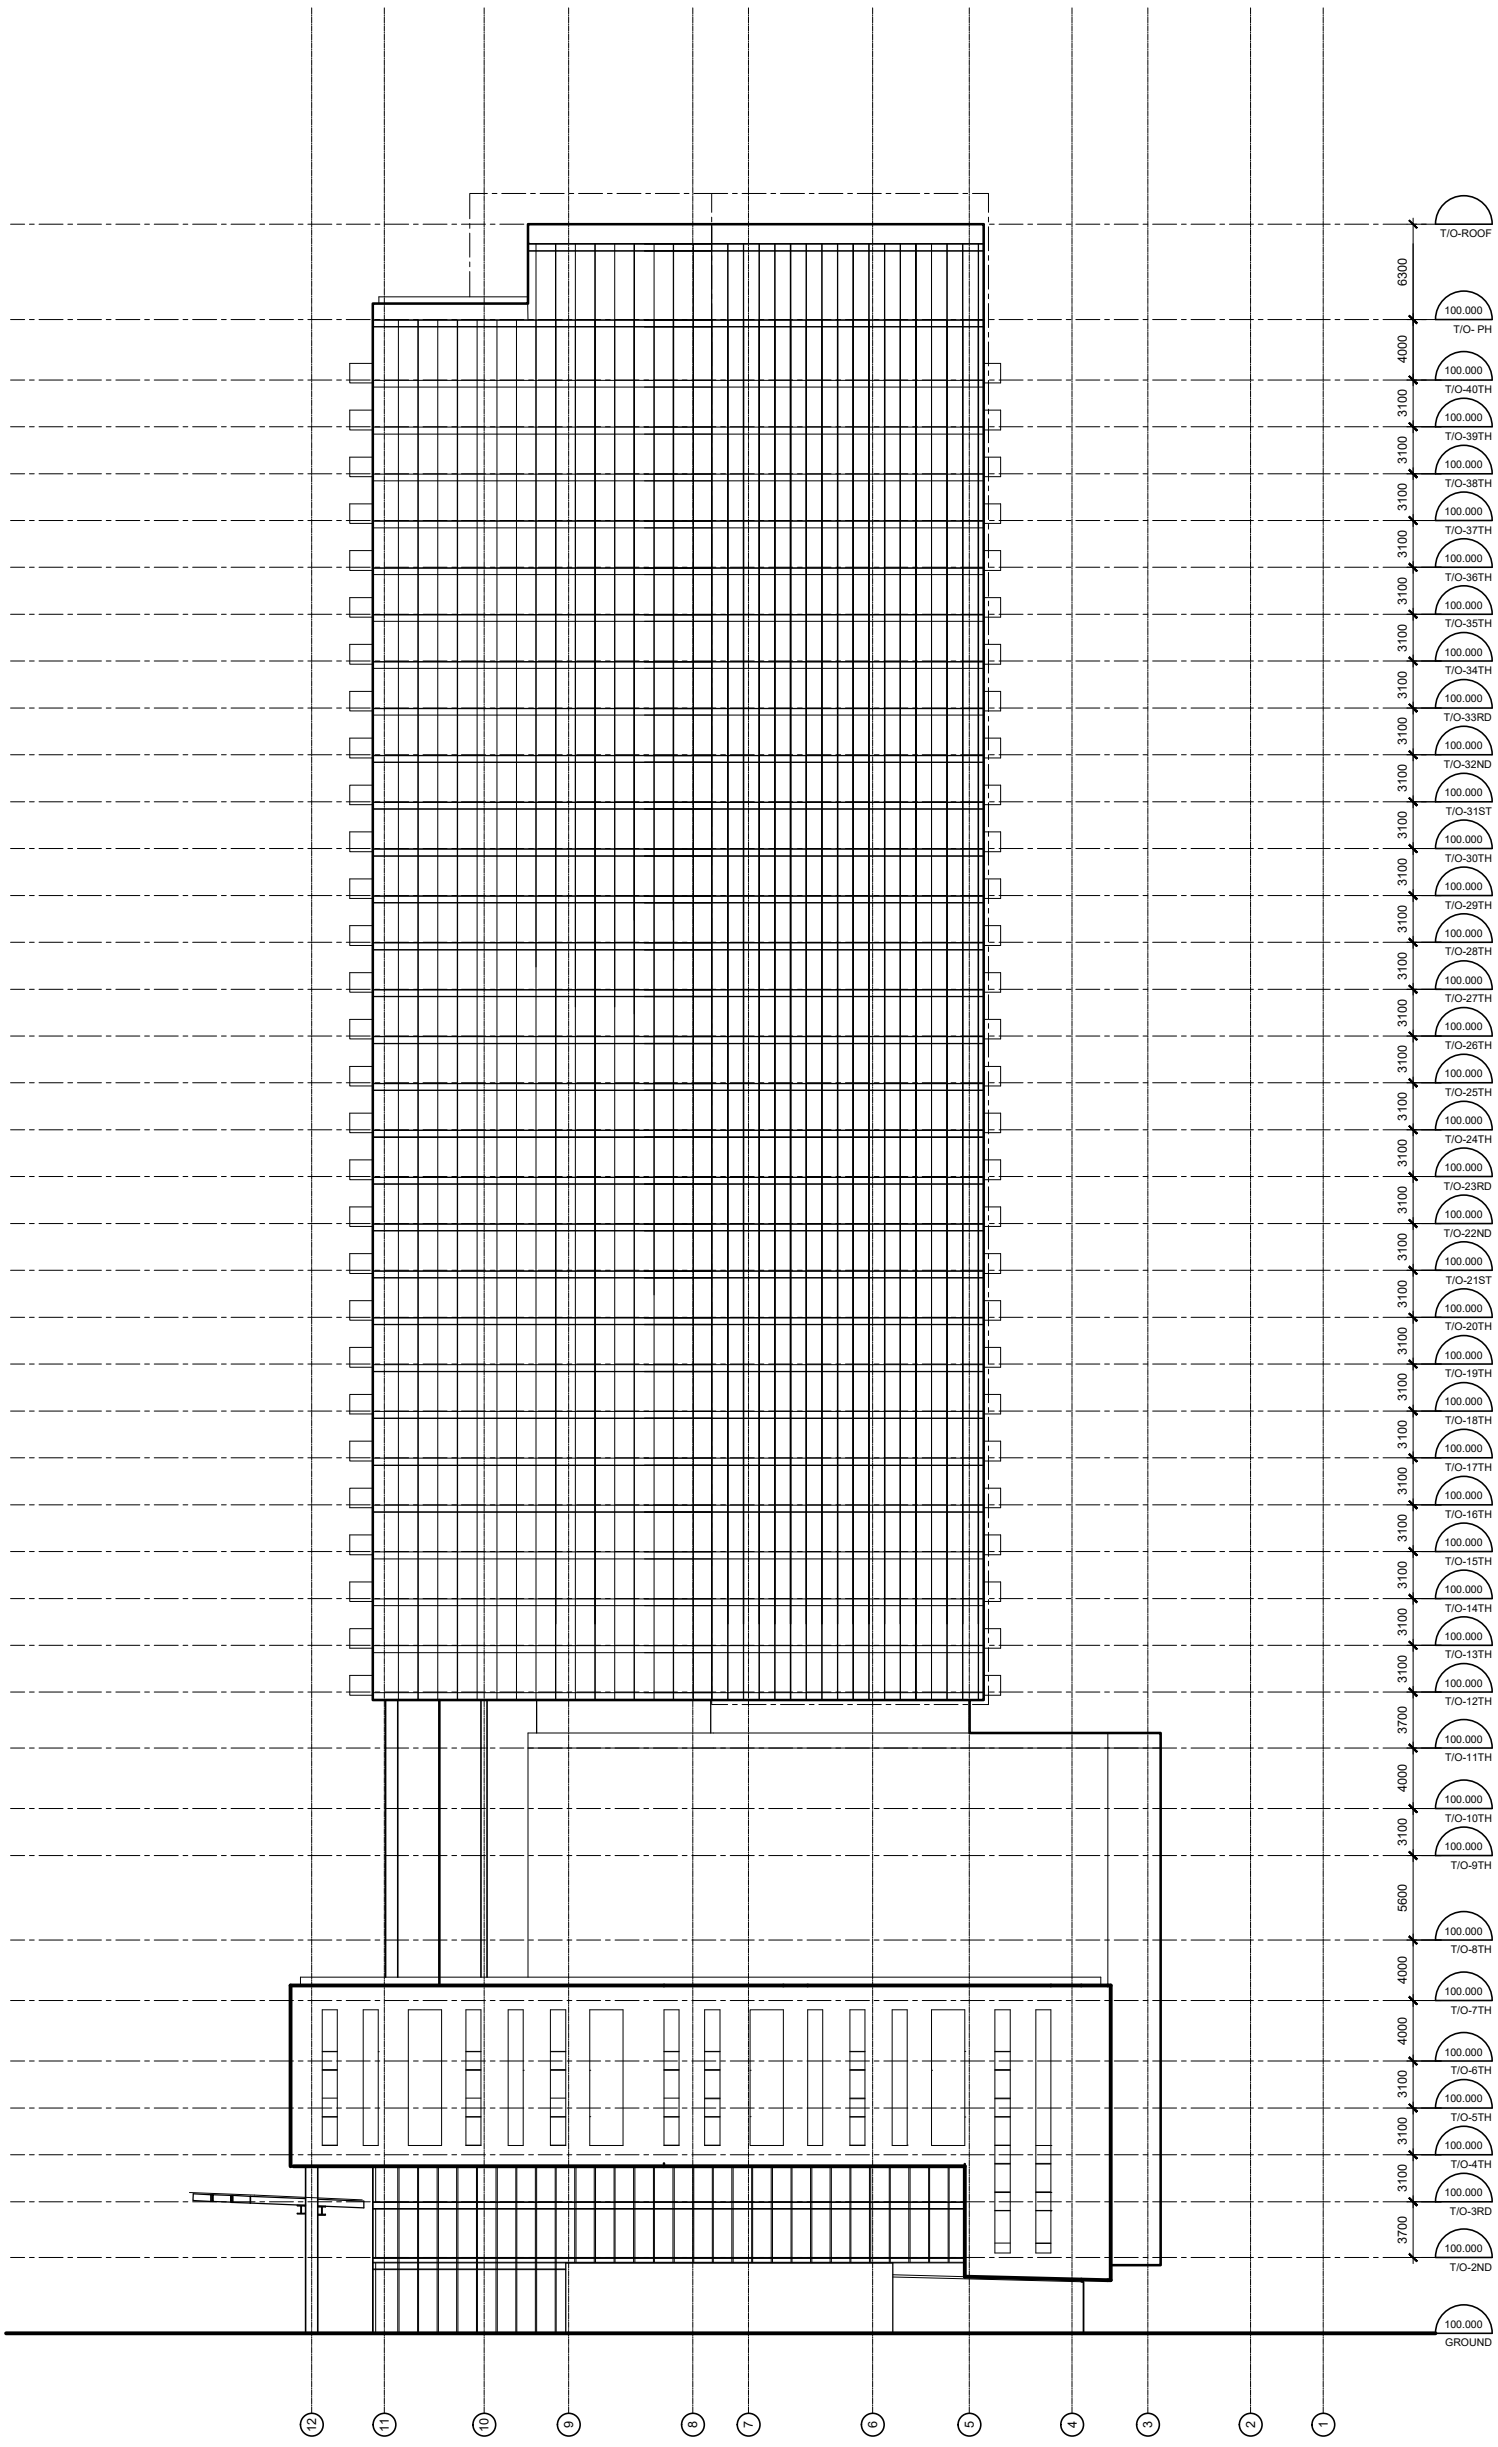

rla/architecture

A1 WEST ELEVATION

PLOT DATE: May 29, 2025

OTTAWA, ONTARIO

04

