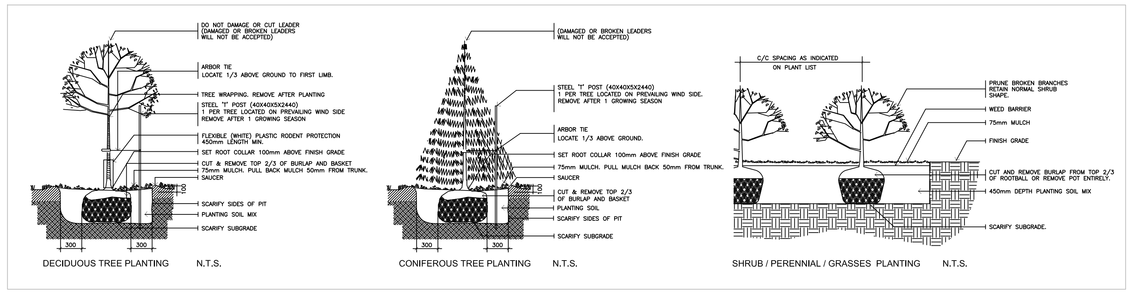


1 L2.01 PLANTING DETAILS NTS

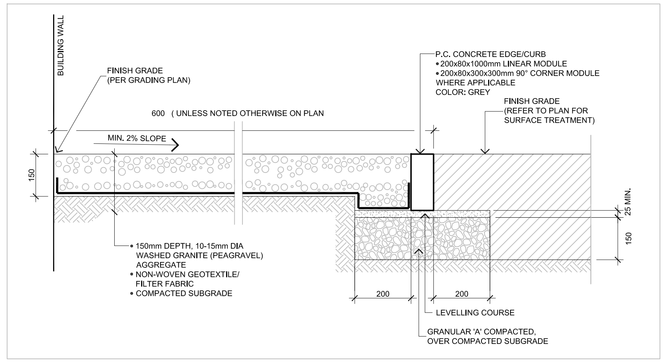


2 L2.01 MAINTENANCE STRIP w/ EDGE SECTION NTS

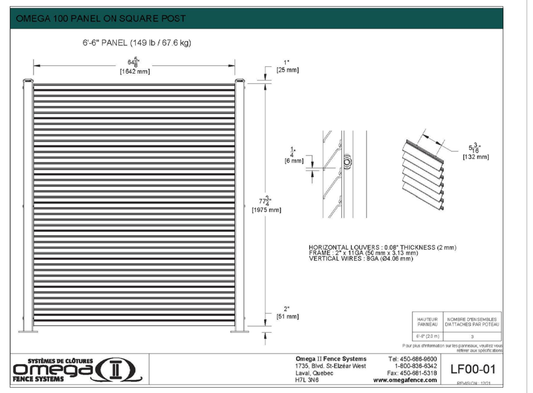


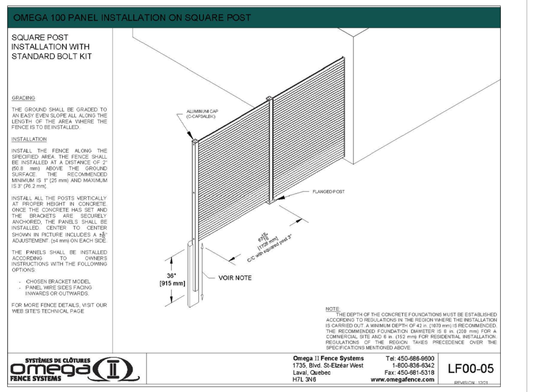


COLOR: SIGNAL BLACK - RAL 9004 (GLOSS)

5 L2.01 SCREEN NTS

**500 SERIES**

**MBR-0500-00003**
*Legacy #MBR500-S*

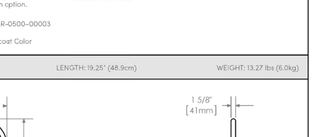

MATERIALS: All parts of the bike rack are made from H.S. steel tube.

FINISH: All steel components are protected with E-Coat rust proofing.
The Maglin Powdercoat System provides a durable finish on all metal surfaces.

INSTALLATION: The bike rack is delivered pre-assembled. It is available with either a surface mount or direct burial installation option.

TO SPECIFY: Select MBR-0500-00003
Choose:
- Powdercoat Color

HEIGHT: 35" (88.9cm) LENGTH: 19.25" (48.9cm) WEIGHT: 13.27 lbs (6.0kg)

MAGLIN Site Furniture
T 800 718 5995
F 877 262 5442
www.maglin.com
sales@maglin.com
• All drawings, specifications, design and details on this page remain the property of Maglin Site Furniture Inc. and may not be used without Maglin's authorization.
• Details and specifications may vary due to continuing improvements of our products.

INSTALLATION: SURFACE MOUNT
POWDERCOAT COLOR: BLACK (GLOSS)

3 L2.01 BICYCLE RACK NTS

**800 SERIES**

**MBE-0870-00025**
*Legacy # MLB870-W*

MATERIALS: Bench ends are made from solid cast aluminum. The seat employs Ipe wood slats.

FINISH: All steel components are protected with E-Coat rust proofing.
The Maglin Powdercoat Systems provides a durable finish on all metal surfaces.

INSTALLATION: The bench is delivered pre-assembled. Holes (0.5") are provided in each foot for securing to base.

TO SPECIFY: Select MBE-0870-00025
Choose:
- Powdercoat Color

HEIGHT: 32.2" (81.7cm) LENGTH: 69.5" (176.5cm) DEPTH: 24.2" (61.4cm) WEIGHT: 125.62lbs (55.1kg)

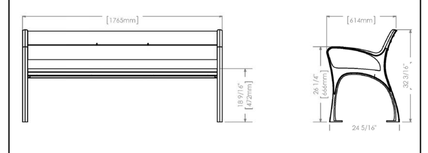


MAGLIN Site Furniture
T 800 718 5995
F 877 262 5442
www.maglin.com
sales@maglin.com
• All drawings, specifications, design and details on this page remain the property of Maglin Site Furniture Inc. and may not be used without Maglin's authorization.
• Details and specifications may vary due to continuing improvements of our products.

INSTALLATION: SURFACE MOUNT
POWDERCOAT COLOR: BLACK (GLOSS)

4 L2.01 BENCH NTS

OWNER:
EXTENDICARE INC.
3000 Steeles Ave., Suite 400, Markham, ON L3R 4T9

ARCHITECT:
MONTGOMERY SISAM
197 Spadina Ave., Suite 301, Toronto, ON M5T 2C8

CIVIL ENGINEER:
ARCADIS
500-333 Preston St., Ottawa ON K1S 5N4

GEOTECHNICAL ENGINEER:
EXP SERVICES
100-2650 Queensview Dr., Ottawa, ON K2B 8H6

ONTARIO LAND SURVEYOR:
ANNIS O'SULLIVAN VOLLEBEKK LTD.
113 Prescott St., Kemptville, ON K0G 1J0

PLANNER
FOTENN
420 O'Connor St., Ottawa, ON K2P 1W4

LEGAL DESCRIPTION:
PART OF LOT 21;
CONCESSION 1 (RIDEAU FRONT)
GEOGRAPHIC TOWNSHIP OF GLOUCESTER
CITY OF OTTAWA

FOR APPROVAL ONLY

| no. | date | revision |
|---|---|---|
| 3. | APR. 14/26 | ISSUE FOR SPA RESUBMISSION |
| 2. | FEB. 17/26 | ISSUE FOR SPA RESUBMISSION |
| 1. | NOV.13/25 | ISSUE FOR SITE PLAN APPROVAL |

Stamp

Contractor shall check and verify all dimensions on site and report all errors and/or omissions to the Consultant.

Work to be done in accordance with all applicable codes and by-laws.

Do not scale Drawing.

Copyright reserved. This Drawing is the exclusive property of Levstek Consultants Inc. and shall not be used without consent.

Consultant
LEVSTEK CONSULTANTS
LANDSCAPE ARCHITECTS
5871 Hugh Crescent · Ottawa · Ontario · K0A 2W0

Client

Project
EXTENDICARE L.T.C. RIVERSIDE
400 JESSIE CHENEVERT WALK
OTTAWA, ONTARIO

Drawing Title
LANDSCAPE DETAILS

| Drawn | Date | Drawing No. |
|---|---|---|
| MGB | SEPT 2025 | L2.01 |
| Scale: AS NOTED | Project No.: 1246 | |

File No. D07-12-25-0150 + D02-02-25-0084 / Plan No. 19413