

LANDSCAPE PLAN



LEGEND

PROPERTY LINE

PLANTING

SMALL MULTI-STEM DECIDUOUS TREE
(TOTAL QUANTITY PROPOSED: 7*)

SMALL DECIDUOUS TREE
(TOTAL QUANTITY PROPOSED: 25*)

CONIFEROUS TREE
(TOTAL QUANTITY PROPOSED: 3*)

TURF

PLANTING BED

SURFACING

ASPHALT PAVING

C.I.P CONCRETE

UNIT PAVING

FURNISHING

PICNIC TABLE

BENCH


SOIL VOLUME PROJECTIONS (NTS)*	TREE SOIL VOLUMES	
	SINGLE	MULTIPLE
SMALL		
MEDIUM/ CONIFER		
LARGE		

TREE TYPE/SIZE	SINGLE TREE SOIL VOLUME	MULTIPLE TREE SOIL VOLUME (m3/TREE)
ORNAMENTAL	15	9
COLUMNAR	15	9
SMALL	20	12
MEDIUM	25	15
LARGE	30	18
CONIFER	25	15

*SOIL VOLUME CALCULATION BASED ON 1.0m DEPTH

TOTAL AREA OF SOFTSCAPE PROVIDED: 1,430m2*

TOTAL SITE AREA: 8,010m2

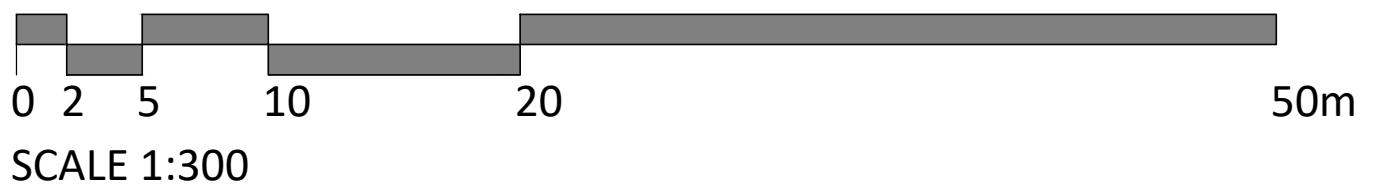

*DISCLAIMER: WHILE EVERY EFFORT WILL BE MADE TO PROVIDE THE FEATURES/QUANTITIES SHOWN ON THIS PLAN, SOME REVISIONS MAY BE NECESSARY DURING DETAILED DESIGN, TENDERING AND CONSTRUCTION.



466 TREMBLAY ROAD

ROHIT GROUP

SCALE: 1:300

DATE: AUG 11, 2026

PROJECT: 26-027

