



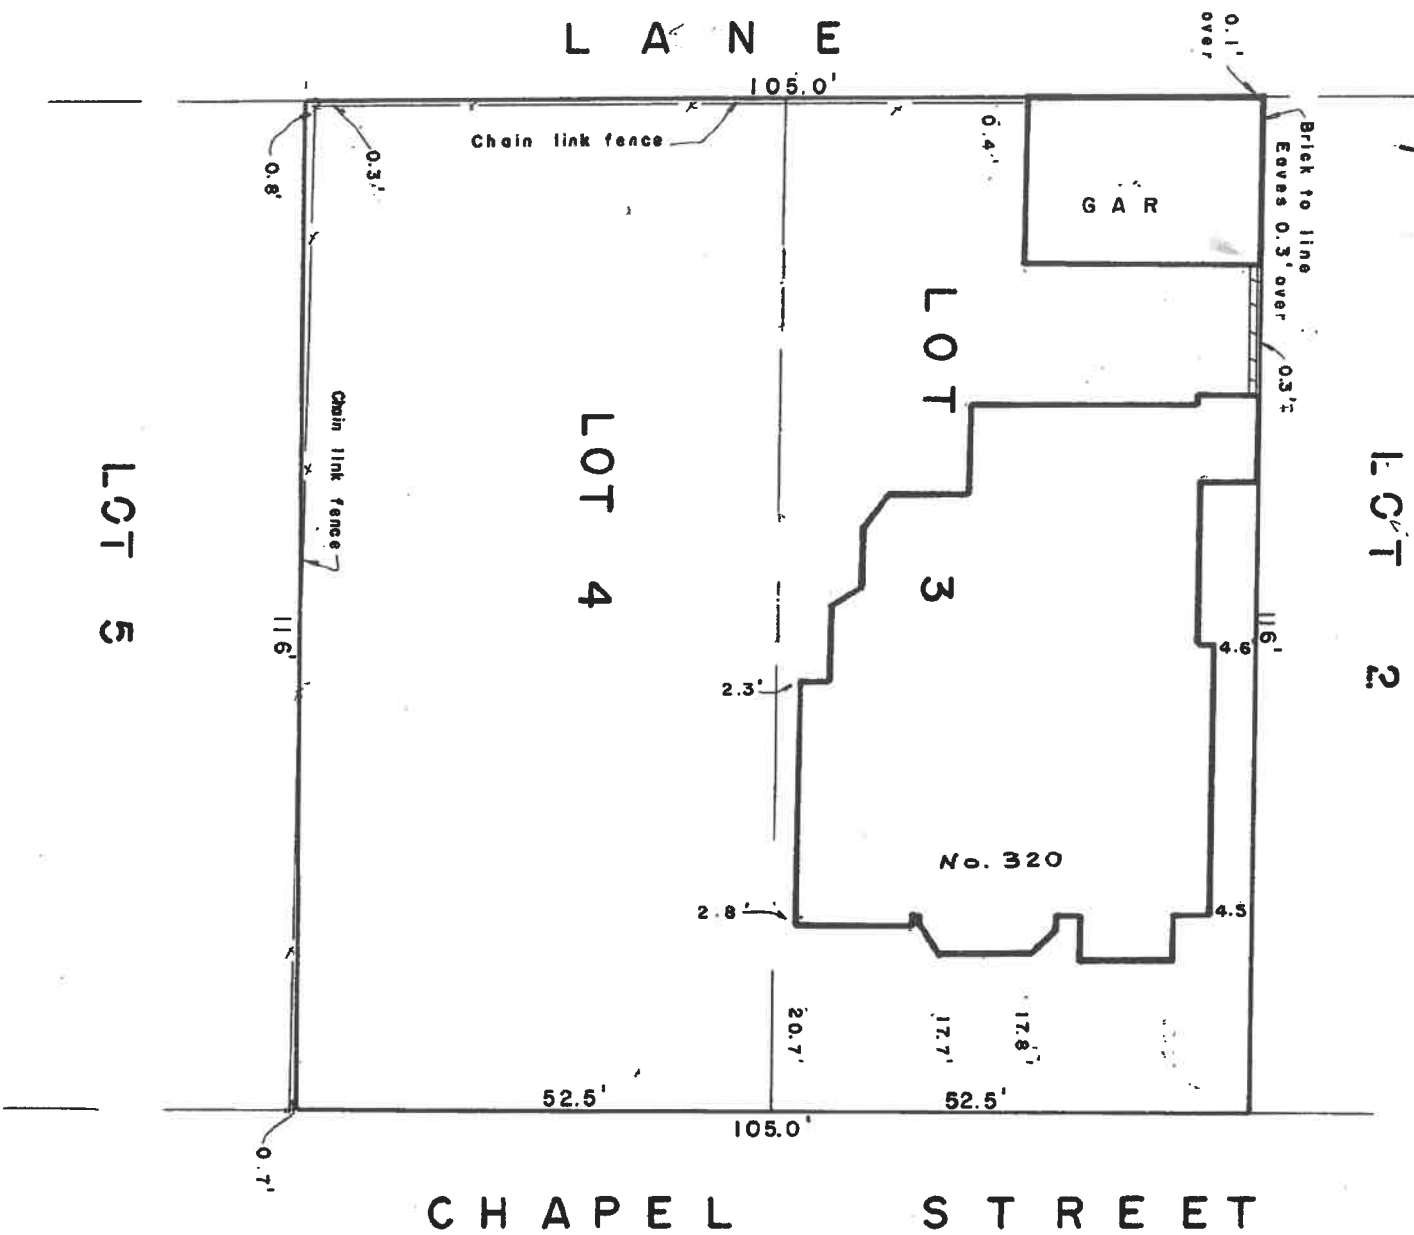

LEGEND
(if applicable)
I.B. — IRON BAR 24" X 3/8"
S.I.B. — STANDARD IRON BAR 4' X 1"
X — INDICATES FENCE
(fd) — FOUND

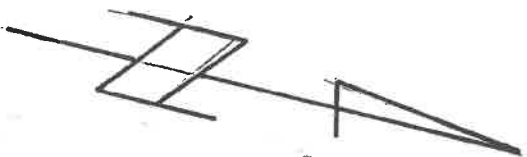

DRAWN BY:

M TRANSTEX 18 2M-8-71

S.E. & H.R. Farley
Professional Engineers — Ontario Land Surveyors
OTTAWA, ONTARIO

LOTS 3 AND 4 PLAN 14349
WEST CHAPEL STREET
OTTAWA

Date: NOV. 30, 1971 Scale: 1"=20'

Revised: *M. R. Farley* O.L.S.

Lot 3 and 4 Plan 14349 S.E. & H.R. Farley

04208-0013