


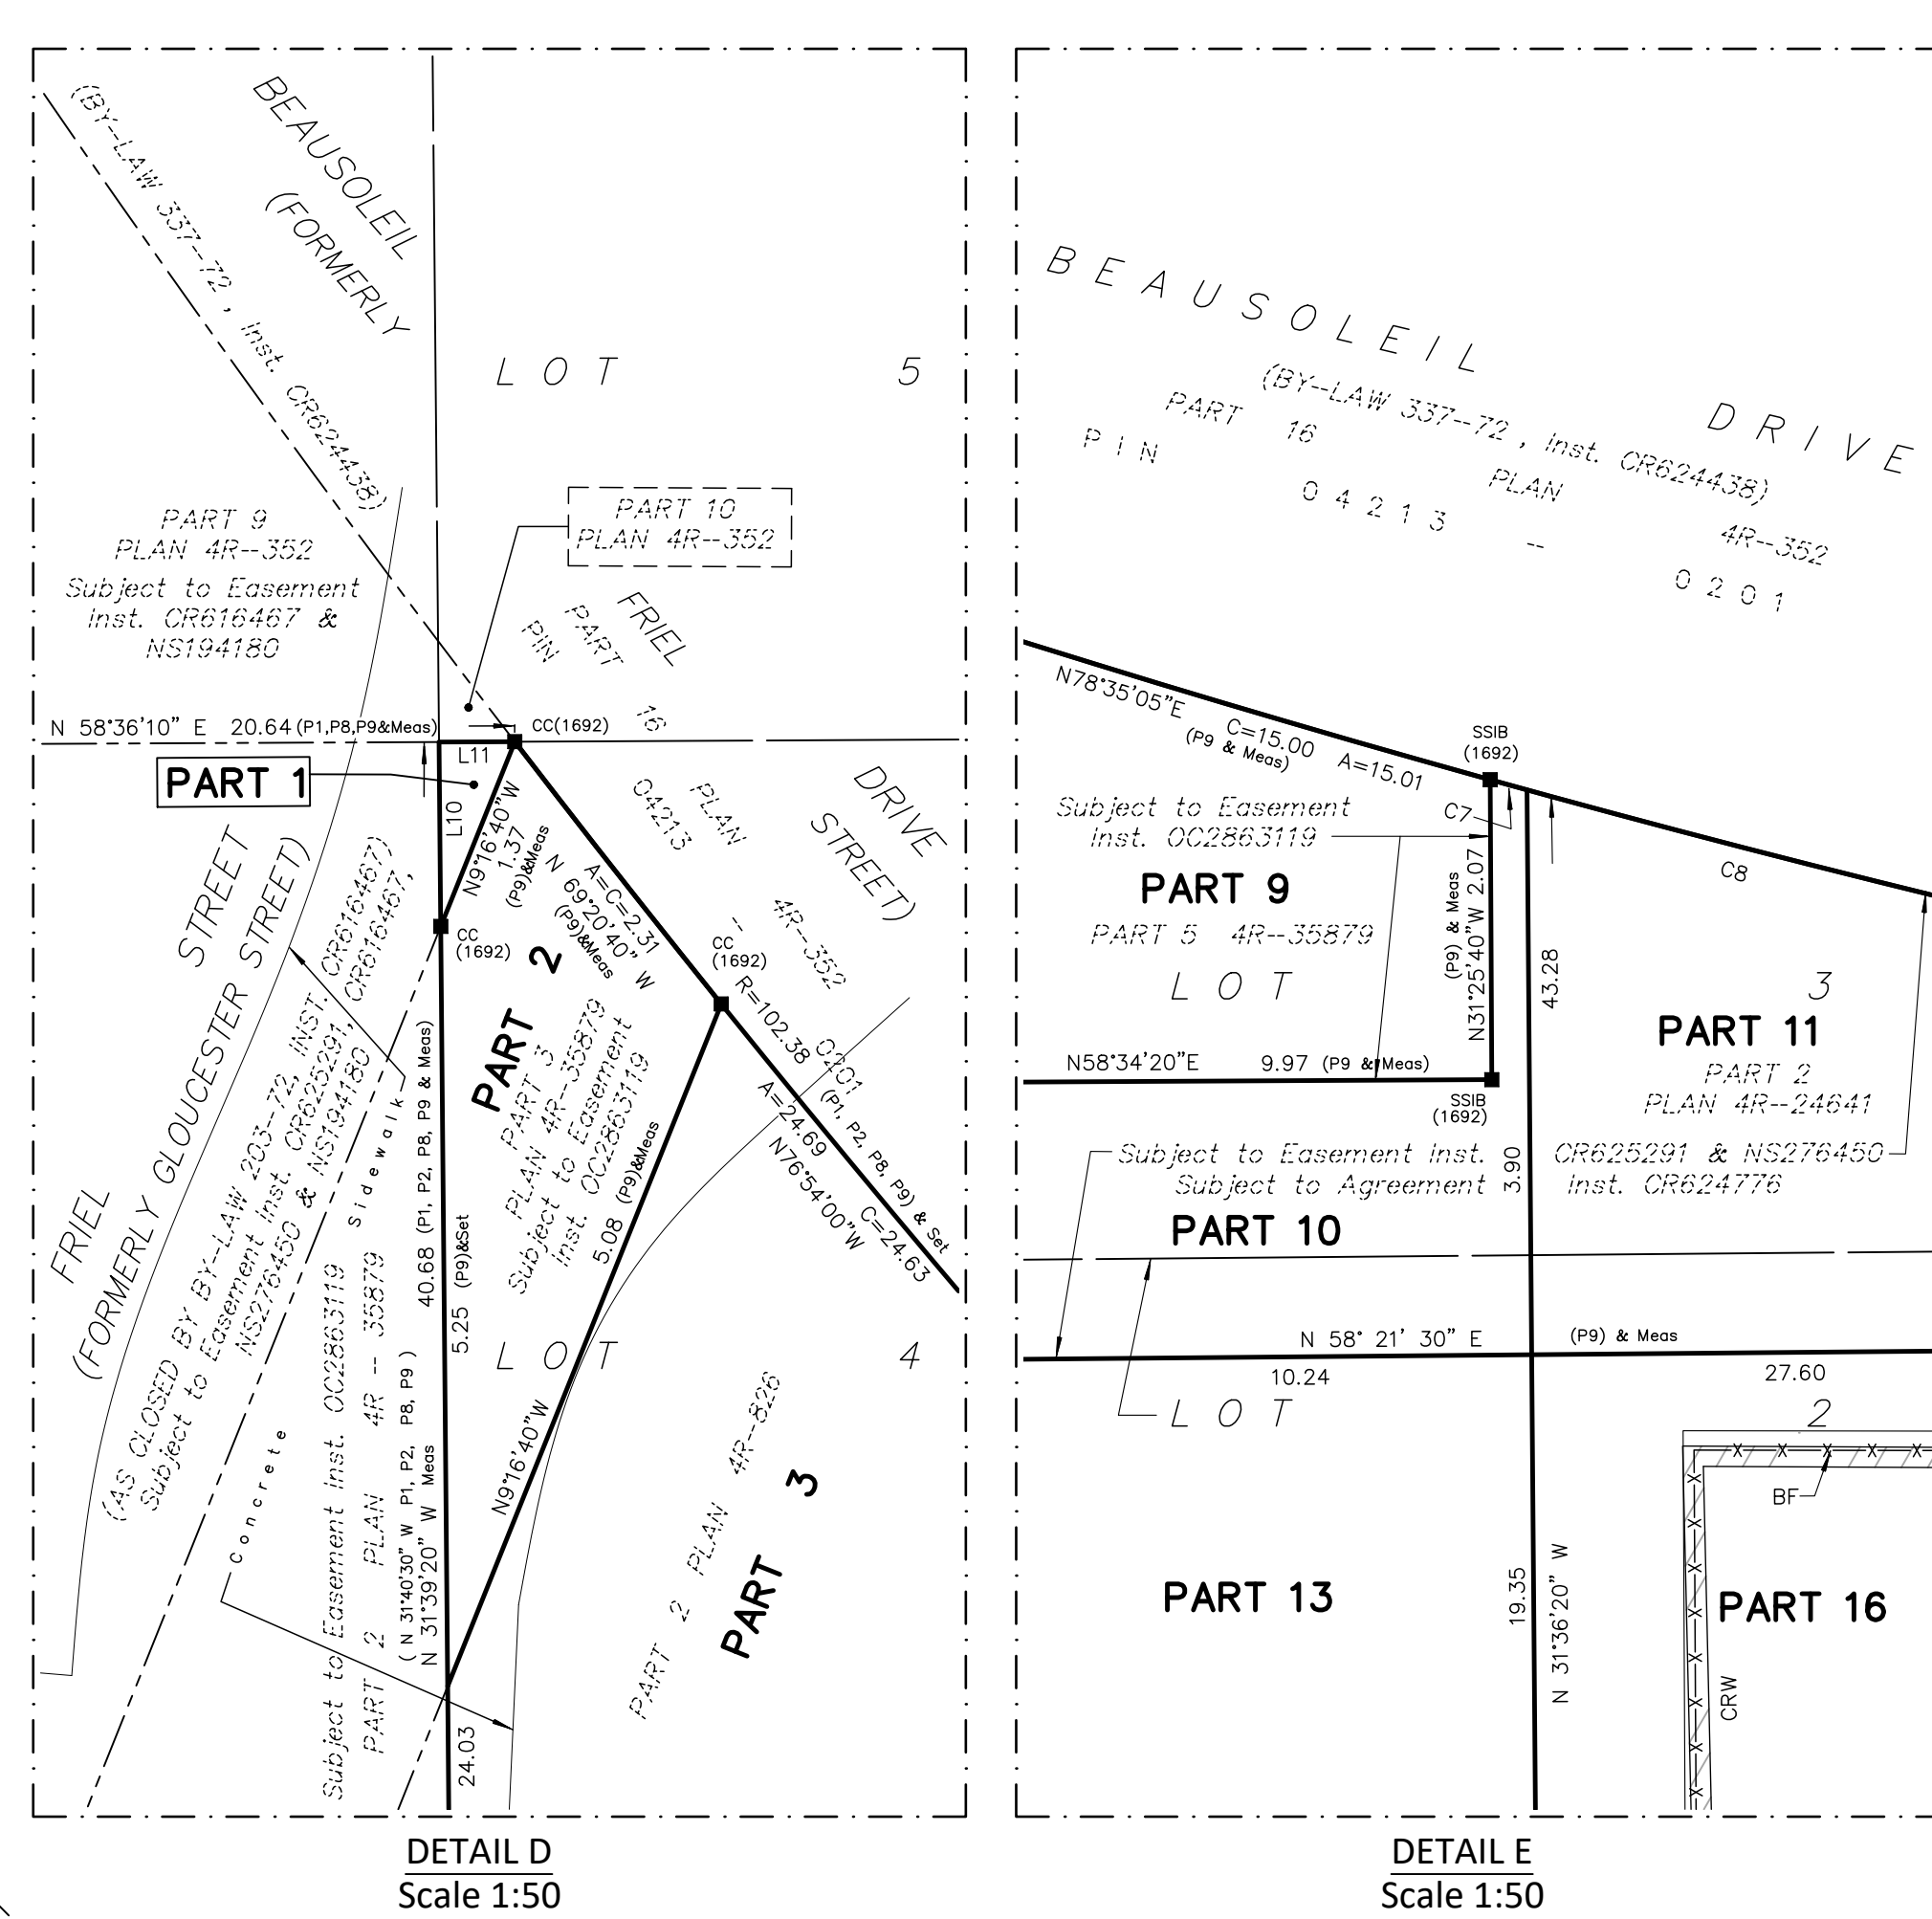

Notes & Legend

—□—	Denotes	Survey Monument Planted
—■—	Survey Monument Found	Survey Monument Found
SIB	Standard Iron Bar	Standard Iron Bar
SSB	Short Standard Iron Bar	Short Standard Iron Bar
IB	Iron Bar	Iron Bar
IBB	Round Iron Bar	Round Iron Bar
CC	Cut Cross	Cut Cross
CP	Concrete Pin	Concrete Pin
IP	Iron Pipe	Iron Pipe
WT	Witness	Witness
Meas	Measured	Measured
Ac	Accepted	Accepted
(P1)	Plan 48-826	Plan 48-826
(P2)	Plan 48-832	Plan 48-832
(P3)	Plan 48-2324	Plan 48-2324
(P4)	Plan 85 (1857) dated Sept. 6, 2006 (Ref. 96d-43585)	Plan 85 (1857) dated Sept. 6, 2006 (Ref. 96d-43585)
(P5)	Plan 85 (1887) dated Oct. 20, 1991 (Ref. Job No. 03/91)	Plan 85 (1887) dated Oct. 20, 1991 (Ref. Job No. 03/91)
(P6)	Plan 85 (1892) dated Oct. 24, 1985	Plan 85 (1892) dated Oct. 24, 1985
(P7)	Plan 85 (1892) dated Sept. 30, 2022 (Ref. Job No. 492-322)	Plan 85 (1892) dated Sept. 30, 2022 (Ref. Job No. 492-322)
(P8)	Plan 48-3579	Plan 48-3579
cur	Chain Link Fence	Chain Link Fence
CR	Concrete Retaining Wall	Concrete Retaining Wall
sw	Stone Retaining Wall	Stone Retaining Wall
NT	Non-Tangential	Non-Tangential

SCHEDULE				
PART	LOT	PLAN	PIN	AREA (Sq.m.)
1	PART 4 OF 4 (East Friar Street)			0.3
2				6.4
3	PART OF 3 & 4 (East Friar Street)			299.6
4				128.2
5	PART OF 3 (East Friar Street)			49.2
6				10.0
7	PART OF 2 & 3 (East Friar Street)	43586	ALL OF 04213 - 0179	85.1
8				129.8
9	PART 2 & 3 (East Friar Street)			20.2
10				36.2
11	PART 2 & 3 (West Chapel Street)			60.6
12	PART 2 OF 2 (East Friar Street)			1710.2
13	PART OF 1 & 2 (East Friar Street)			277.4
14	PART OF 1 (East Friar Street)			555.2
15	PART OF 19 (North Bideau Street)			1323.8
16	PART OF 1, 2 & 3 (West Chapel Street) and PART OF 1 & 2 (East Friar Street)			

PLAN OF SURVEY OF
PART OF LOT 19 (North Rideau Street)
PART OF LOTS 1, 2, 3 and 4
(East Friel Street) and
PART OF LOTS 1, 2 and 3
(West Chapel Street)
REGISTERED PLAN 43586
CITY OF OTTAWA

Scale 1: 200

0 2.5 5 10 15 20 metres

Distance Note
Distances shown on this plan are ground distances and can be converted to grid distances by multiplying by the combined scale factor of 0.99994.

Bearing Note

Bearings hereon are grid bearings derived from westerly limit of Friel Street having a bearing of N 31° 40' 30" W as shown on Plan 4R-352 and are referred to the Central Meridian of MTM Zone 9 (76°30' West Longitude) Nad-83 (Original).

Date

Daniel Robinson
Ontario Land Surveyor

This plan of survey relates to AOLS Plan Submission Form Number V-XXXXX

