

Architectural Drawing / 22-02-021 OCH Friel Street 922/27101 A010 A010 A010 Building R22-01

5/27/2025, 11:59:36 AM

Site Plan Developed Based On Site Survey
By Farley, Smith & Densi Surveying LTD.:

Site Area: 7235.9m²

LOTS 1 AND 2 (West Friel Street) ,
PART OF LOT 19 (North Rideau Street) ,
PART OF LOTS 1, 2, 3 AND 4 (East Friel Street) ,
PART OF LOTS 1, 2 AND 3 (West Chapel Street) ,
PART OF FRIEL STREET
(As Closed by By-Law 203-72, Inst. CR616467)
REGISTERED PLAN 43586
CITY OF OTTAWA

Gross Floor Area (SPA)		
Level	Gross Floor Area (m ²)	Gross Floor Area (ft ²)
Level P1	99.35 m ²	1069.42 ft ²
Level 1	170.56 m ²	1835.86 ft ²
Level 2	688.62 m ²	7412.29 ft ²
Level 3	688.62 m ²	7412.29 ft ²
Level 4	688.62 m ²	7412.29 ft ²
Level 5	688.62 m ²	7412.29 ft ²
Level 6	688.62 m ²	7412.29 ft ²
Level 7	336.23 m ²	3619.10 ft ²
Level 8	456.93 m ²	4918.08 ft ²
Level 9	456.93 m ²	4918.08 ft ²
Level 10	456.93 m ²	4918.08 ft ²
Level 11	456.93 m ²	4918.08 ft ²
Level 12	456.93 m ²	4918.08 ft ²
Level 13	456.93 m ²	4918.08 ft ²
Level 14	456.93 m ²	4918.08 ft ²
Level 15	456.93 m ²	4918.08 ft ²
Level 16	456.93 m ²	4918.08 ft ²
Level 17	456.93 m ²	4918.08 ft ²
Level 18	456.93 m ²	4918.08 ft ²
Level 19	456.93 m ²	4918.08 ft ²
Level 20	456.93 m ²	4918.08 ft ²
Mech. Penthouse	188.07 m ²	2034.14 ft ²
Grand total	10027.01 m ²	107929.86 ft ²

Amenity Areas (SPA)		
Level	Name	Area
Level 1	Outdoor Seating Area	120.40 m ²
Level 1	East Garden	246.87 m ²
Level 1	Private Garden	31.50 m ²
Level 1	Children's Play	225.04 m ²
Level 1	Games Lounge	71.19 m ²
Level 1	Library	29.15 m ²
Level 1	Flexible Seating	58.22 m ²
Level 1	Area + Activities	113.44 m ²
Level 1	WHI	36.67 m ²
Level 1	Wellness	52.08 m ²
Level 1	Bookable	28.27 m ²
Level 7	Resident Terrace	142.83 m ²
Level 7	Quiet Seating	48.31 m ²
Level 7	Elevator Machine Room	43.39 m ²
Grand total	1027.37 m ²	

POPS Space (SPA)		
Level	Name	Area
Level 1	POPS Space	200.41 m ²
Grand total	200.41 m ²	

Exemption A - Mech, Service + Electrical (SPA)		
Level	Area (m ²)	Area (ft ²)
Level P1	Not Placed	0.00 m ²
Level P1	190.67 m ²	2052.35 ft ²
Level 1	26.53 m ²	285.53 ft ²
Level 2	7.74 m ²	83.36 ft ²
Level 3	7.74 m ²	83.36 ft ²
Level 4	7.74 m ²	83.36 ft ²
Level 5	7.74 m ²	83.36 ft ²
Level 6	7.74 m ²	83.36 ft ²
Level 7	7.74 m ²	83.36 ft ²
Level 8	7.74 m ²	83.36 ft ²
Level 9	7.74 m ²	83.36 ft ²
Level 10	7.74 m ²	83.36 ft ²
Level 11	7.74 m ²	83.36 ft ²
Level 12	7.74 m ²	83.36 ft ²
Level 13	7.74 m ²	83.36 ft ²
Level 14	7.74 m ²	83.36 ft ²
Level 15	7.74 m ²	83.36 ft ²
Level 16	7.74 m ²	83.36 ft ²
Level 17	7.74 m ²	83.36 ft ²
Level 18	7.74 m ²	83.36 ft ²
Level 19	7.74 m ²	83.36 ft ²
Level 20	7.74 m ²	83.36 ft ²
Mech. Penthouse	200.25 m ²	2160.53 ft ²
Grand total	614.40 m ²	6613.31 ft ²

Exemption B - Common Circulation (SPA)		
Level	Area (m ²)	Area (ft ²)
Level P1	143.79 m ²	1547.76 ft ²
Level 2	99.03 m ²	1065.96 ft ²
Level 3	99.03 m ²	1065.96 ft ²
Level 4	99.03 m ²	1065.96 ft ²
Level 5	99.03 m ²	1065.96 ft ²
Level 6	99.03 m ²	1065.96 ft ²
Level 7	99.03 m ²	1065.96 ft ²
Level 8	99.03 m ²	1065.96 ft ²
Level 9	99.03 m ²	1065.96 ft ²
Level 10	99.03 m ²	1065.96 ft ²
Level 11	99.03 m ²	1065.96 ft ²
Level 12	99.03 m ²	1065.96 ft ²
Level 13	99.03 m ²	1065.96 ft ²
Level 14	99.03 m ²	1065.96 ft ²
Level 15	99.03 m ²	1065.96 ft ²
Level 16	99.03 m ²	1065.96 ft ²
Level 17	99.03 m ²	1065.96 ft ²
Level 18	99.03 m ²	1065.96 ft ²
Level 19	99.03 m ²	1065.96 ft ²
Level 20	99.03 m ²	1065.96 ft ²
Mech. Penthouse	25.32 m ²	272.13 ft ²
Grand total	2030.91 m ²	21860.53 ft ²

Exemption C - Parking + Loading (SPA)		
Level	Area (m ²)	Area (ft ²)
Level P1	397.10 m ²	4274.33 ft ²
Level 1	397.10 m ²	4274.33 ft ²
Level 2	397.10 m ²	4274.33 ft ²
Mech. Penthouse	36.99 m ²	397.10 ft ²
Grand total	3971.00 m ²	42743.33 ft ²

Exemption D - Common Laundry, Storage, WCs (SPA)		
Level	Area (m ²)	Area (ft ²)
Level P1	21.98 m ²	236.62 ft ²
Level 1	14.91 m ²	160.48 ft ²
Level 2	14.91 m ²	160.48 ft ²
Mech. Penthouse	14.91 m ²	160.48 ft ²
Grand total	149.10 m ²	1604.80 ft ²

Unit Schedule - By Typical Level (SPA)		
Level	1 Bedroom	2 Bedroom
Level 2	0	2
Level 3	0	2
Level 4	0	2
Level 5	0	2
Level 6	0	2
Level 7	0	2
Level 8	0	2
Level 9	0	2
Level 10	0	2
Level 11	0	2
Level 12	0	2
Level 13	0	2
Level 14	0	2
Level 15	0	2
Level 16	0	2
Level 17	0	2
Level 18	0	2
Level 19	0	2
Level 20	0	2
Suite Total	199	149

DMHC Accessible / DMHC Barrier Free Unit Schedule - By Typical Level (SPA)		
Level	1 Bedroom	2 Bedroom
Level 2	4	2
Level 3	4	2
Level 4	4	2
Level 5	4	2
Level 6	4	2
Level 7	4	2
Level 8	4	2
Level 9	4	2
Level 10	4	2
Level 11	4	2
Level 12	4	2
Level 13	4	2
Level 14	4	2
Level 15	4	2
Level 16	4	2
Level 17	4	2
Level 18	4	2
Level 19	4	2
Level 20	4	2
Suite Total	32	22

Unit Schedule - By Typical Level (SPA)		
Level	1 Bedroom	2 Bedroom
Level 2	4	2
Level 3	4	2
Level 4	4	2
Level 5	4	2
Level 6	4	2
Level 7	4	2
Level 8	4	2
Level 9	4	2
Level 10	4	2
Level 11	4	2
Level 12	4	2
Level 13	4	2
Level 14	4	2
Level 15	4	2
Level 16	4	2
Level 17	4	2
Level 18	4	2
Level 19	4	2
Level 20	4	2
Suite Total	199	149

Unit Schedule - By Typical Level (SPA)		
Level	1 Bedroom	2 Bedroom
Level 2	4	2
Level 3	4	2
Level 4	4	2
Level 5	4	2
Level 6	4	2
Level 7	4	2
Level 8	4	2
Level 9	4	2
Level 10	4	2
Level 11	4	2
Level 12	4	2
Level 13	4	2
Level 14	4	2
Level 15	4	2
Level 16	4	2
Level 17	4	2
Level 18	4	2
Level 19	4	2
Level 20	4	2
Suite Total	199	149

Site Plan - Full


1:250

A010

Site Plan As Indicated

A010

007-12-23-0034 (SPC)

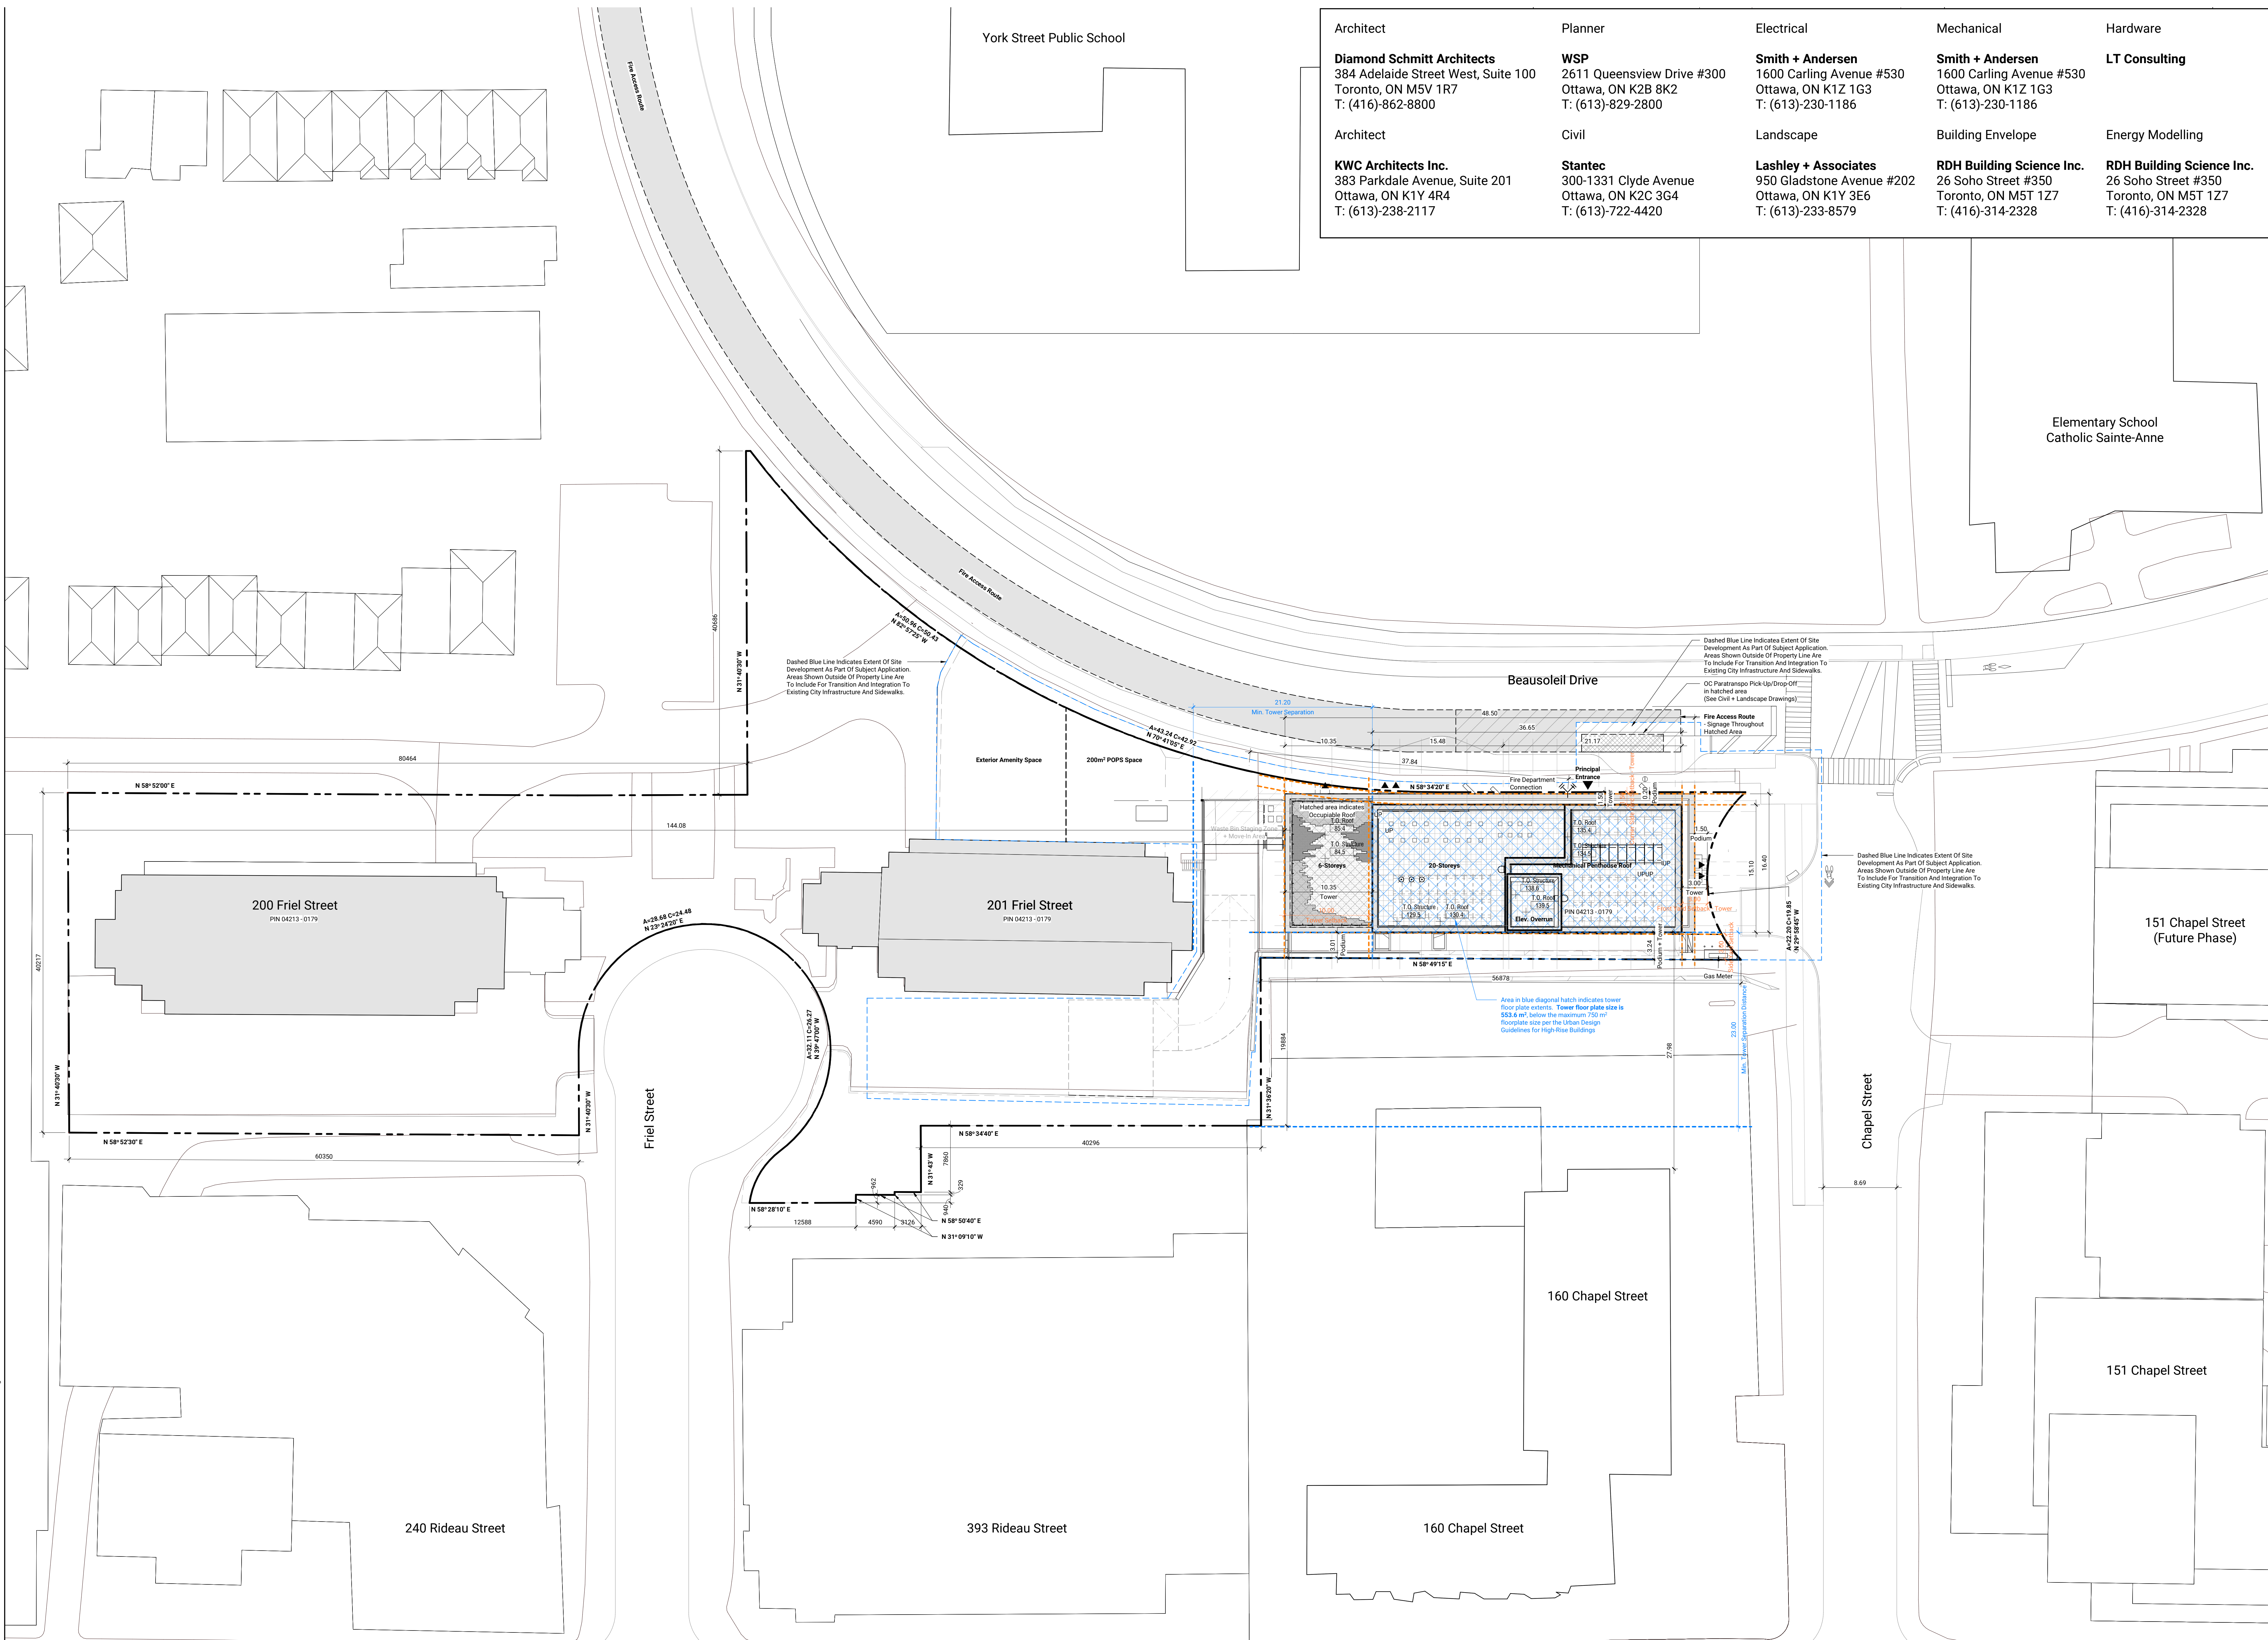

diamond
schmitt

SMC

Architect
Diamond Schmitt Architects
384 Adelaide Street West, Suite 100
Toronto, ON M5V 1R7
T: (416)-862-8800

Planner
WSP
2611 Queensview Drive #300
Ottawa, ON K2B 8K2
T: (613)-829-2800

Electrical
Smith + Andersen
1600 Carling Avenue #530
Ottawa, ON K1Z 1G3
T: (613)-230-1186

Mechanical
Smith + Andersen
1600 Carling Avenue #530
Ottawa, ON K1Z 1G3
T: (613)-230-1186

Hardware
LT Consulting

Architect
KWC Architects Inc.
383 Parkdale Avenue, Suite 201
Ottawa, ON K1Y 4R4
T: (613)-238-2117

Civil
Stantec
300-1331 Clyde Avenue
Ottawa, ON K2C 3G4
T: (613)-722-4420

Landscape
Lashley + Associates
950 Gladstone Avenue #202
Ottawa, ON K1Y 3E6
T: (613)-233-8579

Building Envelope
RDH Building Science Inc.
26 Soho Street #350
Toronto, ON M5T 1Z7
T: (416)-314-2328

Energy Modelling
RDH Building Science Inc.
26 Soho Street #350
Toronto, ON M5T 1Z7
T: (416)-314-2328

Issued

No.	Date	Description
1	22 MAR 2023	Issued For Rezoning and Site Plan Control
3	18 MAY 2023	Issued For Rezoning and Site Plan Control - Resubmission #1
4	14 JUN 2023	Issued For Zoning By Law Amendment
6	25 AUG 2023	Issued For 100% Design Development
9	17 MAY 2024	Issued For 30% Construction Documents
10	11 JUL 2024	Issued For 60% Construction Documents
11	07 AUG 2024	Issued For Building Permit
12	27 SEP 2024	Issued For 90% Construction Documents
13	22 NOV 2024	Issued For Building Permit Rev. 1
14	02 JAN 2025	Issued For 90% Construction Documents R1
15	31 JUL 2025	Issued For 90% Construction Documents R2
18	30 JAN 2026	Issued For 100% Construction Documents
19	05 MAR 2026	Issued For Tender
20	02 APR 2026	Issued For Tender Addendum 01

Site Plan Symbols Legend

Do Not Scale Drawings.

All Drawings, Specifications and Related Documents are the Copyright Property of the Architect and shall be returned upon Request. Reproduction or Circulation of these documents are hereby prohibited in Part or in Whole or Otherwise without the written permission of the Architect.

This Drawing is Not to be Used for Construction Until Signed by the Architect.

Contractor Must Check & Verify all Dimensions on the Job.

Do Not Scale Drawings.

Site Plan - Full

1:250


A010

Site Plan As Indicated

A010

007-12-23-0034 (SPC)

Issued	No.	Date	Description
	1	22 MAR 2007	Issued for Rezonning and Site Plan Control
	2	18 MAY 2007	Issued for Rezonning and Site Plan Control
	3	13 JUL 2007	Issued for Site Plan Control - Rebusiniss #2
	6	25 AUG 2007	Issued for 100% Design Development
	7	18 SEP 2007	Issued for Site Plan Control - Rebusiniss
	8	11 DEC 2007	Issued for Site Plan Control - Rebusiniss #4
	9	17 MAY 2004	Issued for 30% Construction Documents
	10	11 JUL 2004	Issued for 60% Construction Documents
	11	25 SEP 2004	Issued for 90% Construction Documents
	12	27 SEP 2004	Issued For 99% Construction Documents
	13	22 NOV 2004	Issued For Building Permit Rev. 1
	14	20 JUN 2005	Issued For 99% Construction Documents
	15	31 JAN 2006	Issued For 99% Construction Documents
	16	30 JAN 2006	Issued For 100% Construction Documents
	17	06 MAR 2006	Issued For Tender
	18	02 JUN 2006	Issued For Tender Addendum 01
	19	04 MAY 2006	Issued For Tender Addendum 05

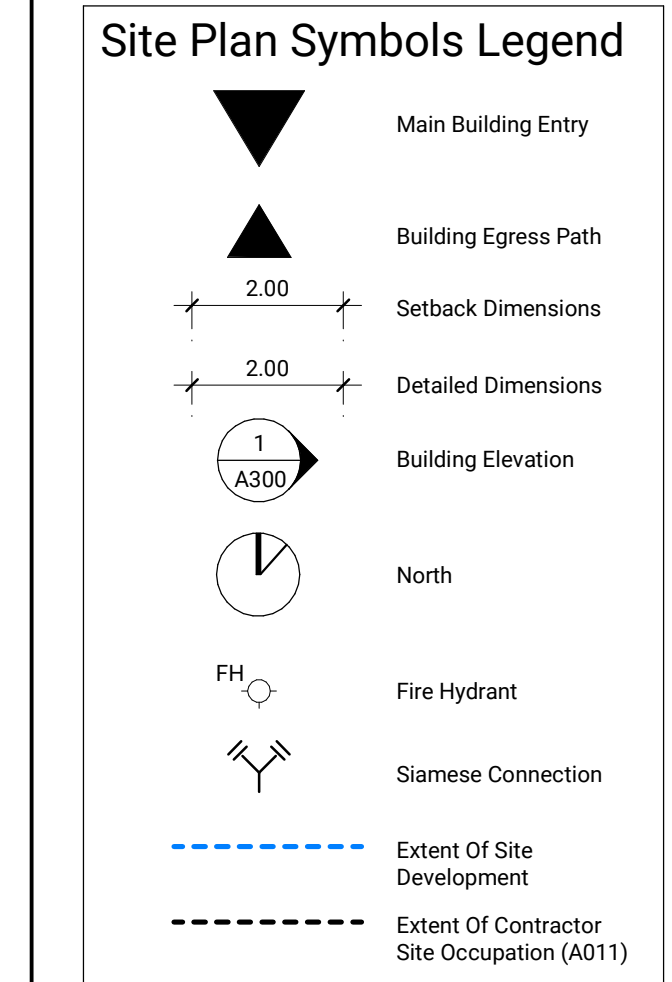

Contractor Must Check & Verify all Dimensions on the Job.
Do Not Scale Drawings.

All Drawings, Specifications and Related Documents are the Copyright Property of the Architect and Must be Returned Upon Request. Reproduction of Drawings, Specifications and Related Documents in Part or in Whole is Forbidden Without the Written permission of the Architect.

This Drawing is Not to be Used for Construction Until Signed by the Architect.