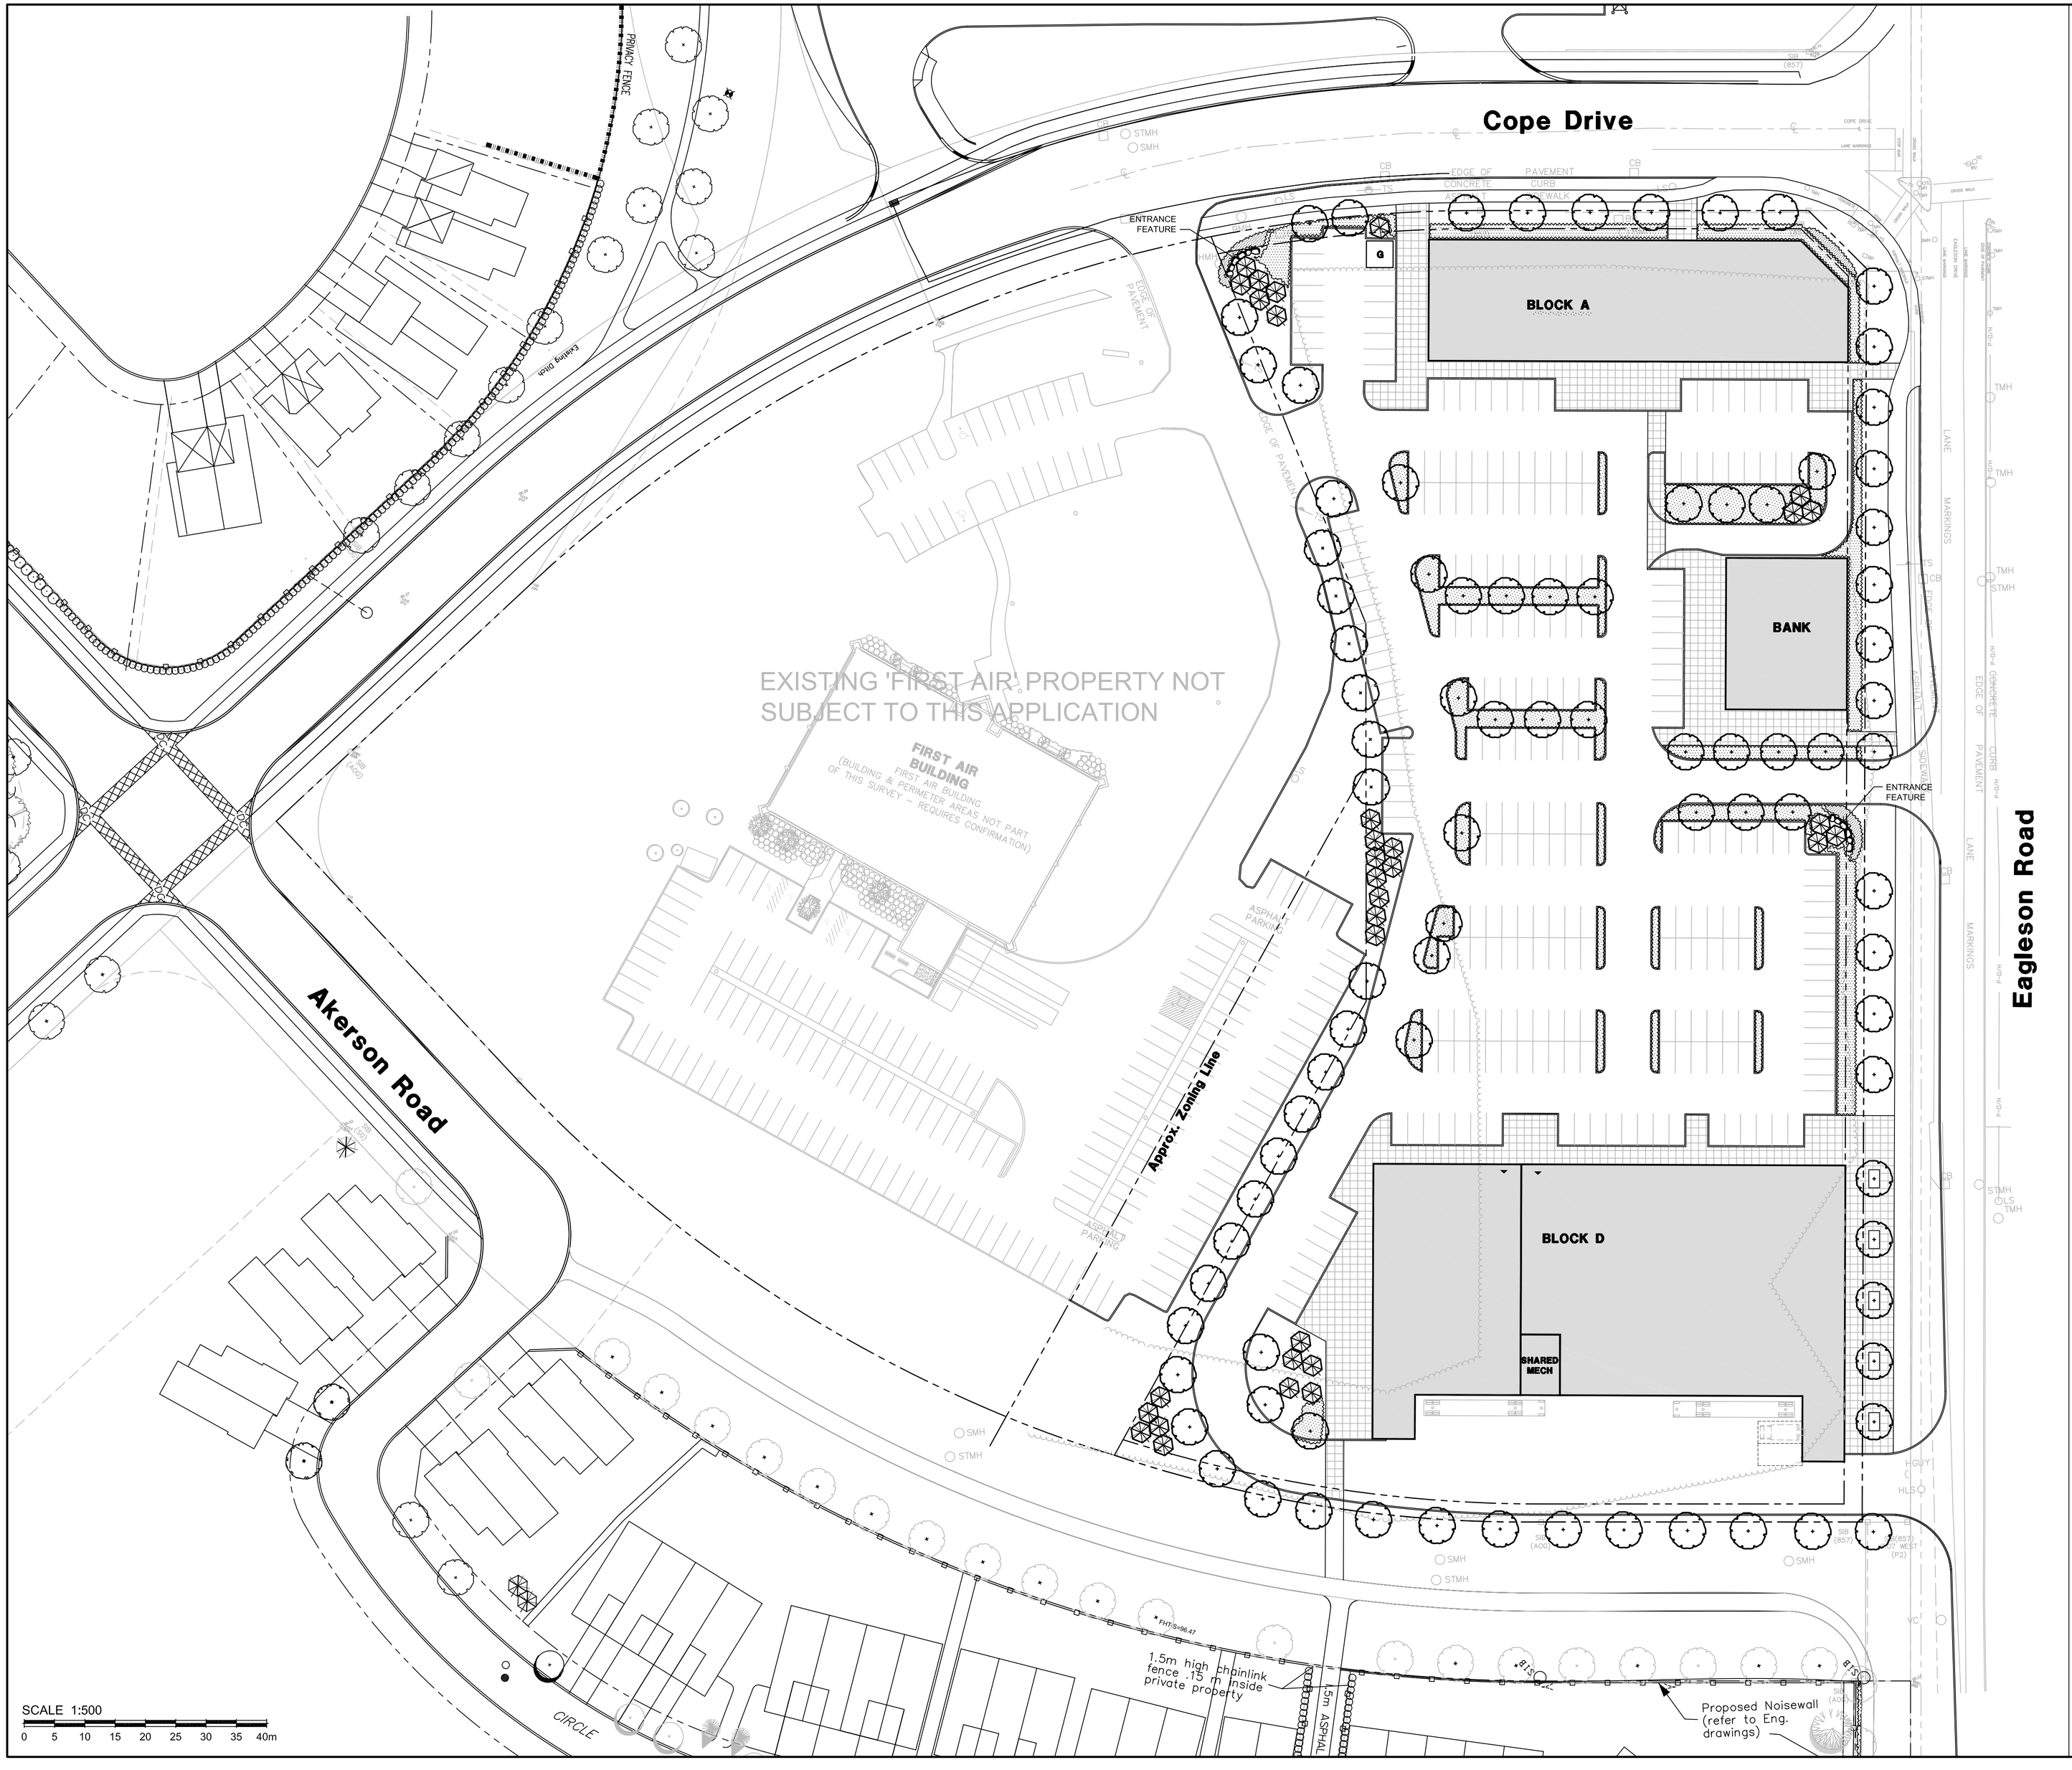

LEGEND / SYMBOL

PROPOSED
DECIDUOUS TREES/LARGE
FLOWERING SHRUBS

PROPOSED CONIFEROUS TREE

PROPOSED
SHRUBS AND GROUNDCOVERS

no.	date	revision
2.	MAY 10/13	RE-ISSUE FOR ZONING
1.	FEB. 27/13	ISSUE FOR ZONING

North Arrow

Stamp

Contractor shall check and verify all dimensions on site and report all errors and/or omissions to the Consultant.

Work to be done in accordance with all applicable codes and by-laws.

Do not scale Drawing.

This Drawing shall not be used for construction until signed by the Consultant.

Copyright reserved. This Drawing is the exclusive property of Larocque Levstek Consulting Services and shall not be used without consent.

Consultant

LAROCQUE LEVSTEK
Consulting ▼ Services
Landscape Architects
5871 Hugh Crescent, Ottawa, Ontario, K0A 2W0, (613)826-0518

TAGGART REALTY MANAGEMENT

Project

COPE DRIVE

KANATA ONTARIO

Drawing Title

LANDSCAPE CONCEPT

Drawn	Date	Drawing No.
MGB	FEB 2013	L1.01
Scale	Project No.	
1:500	1057	