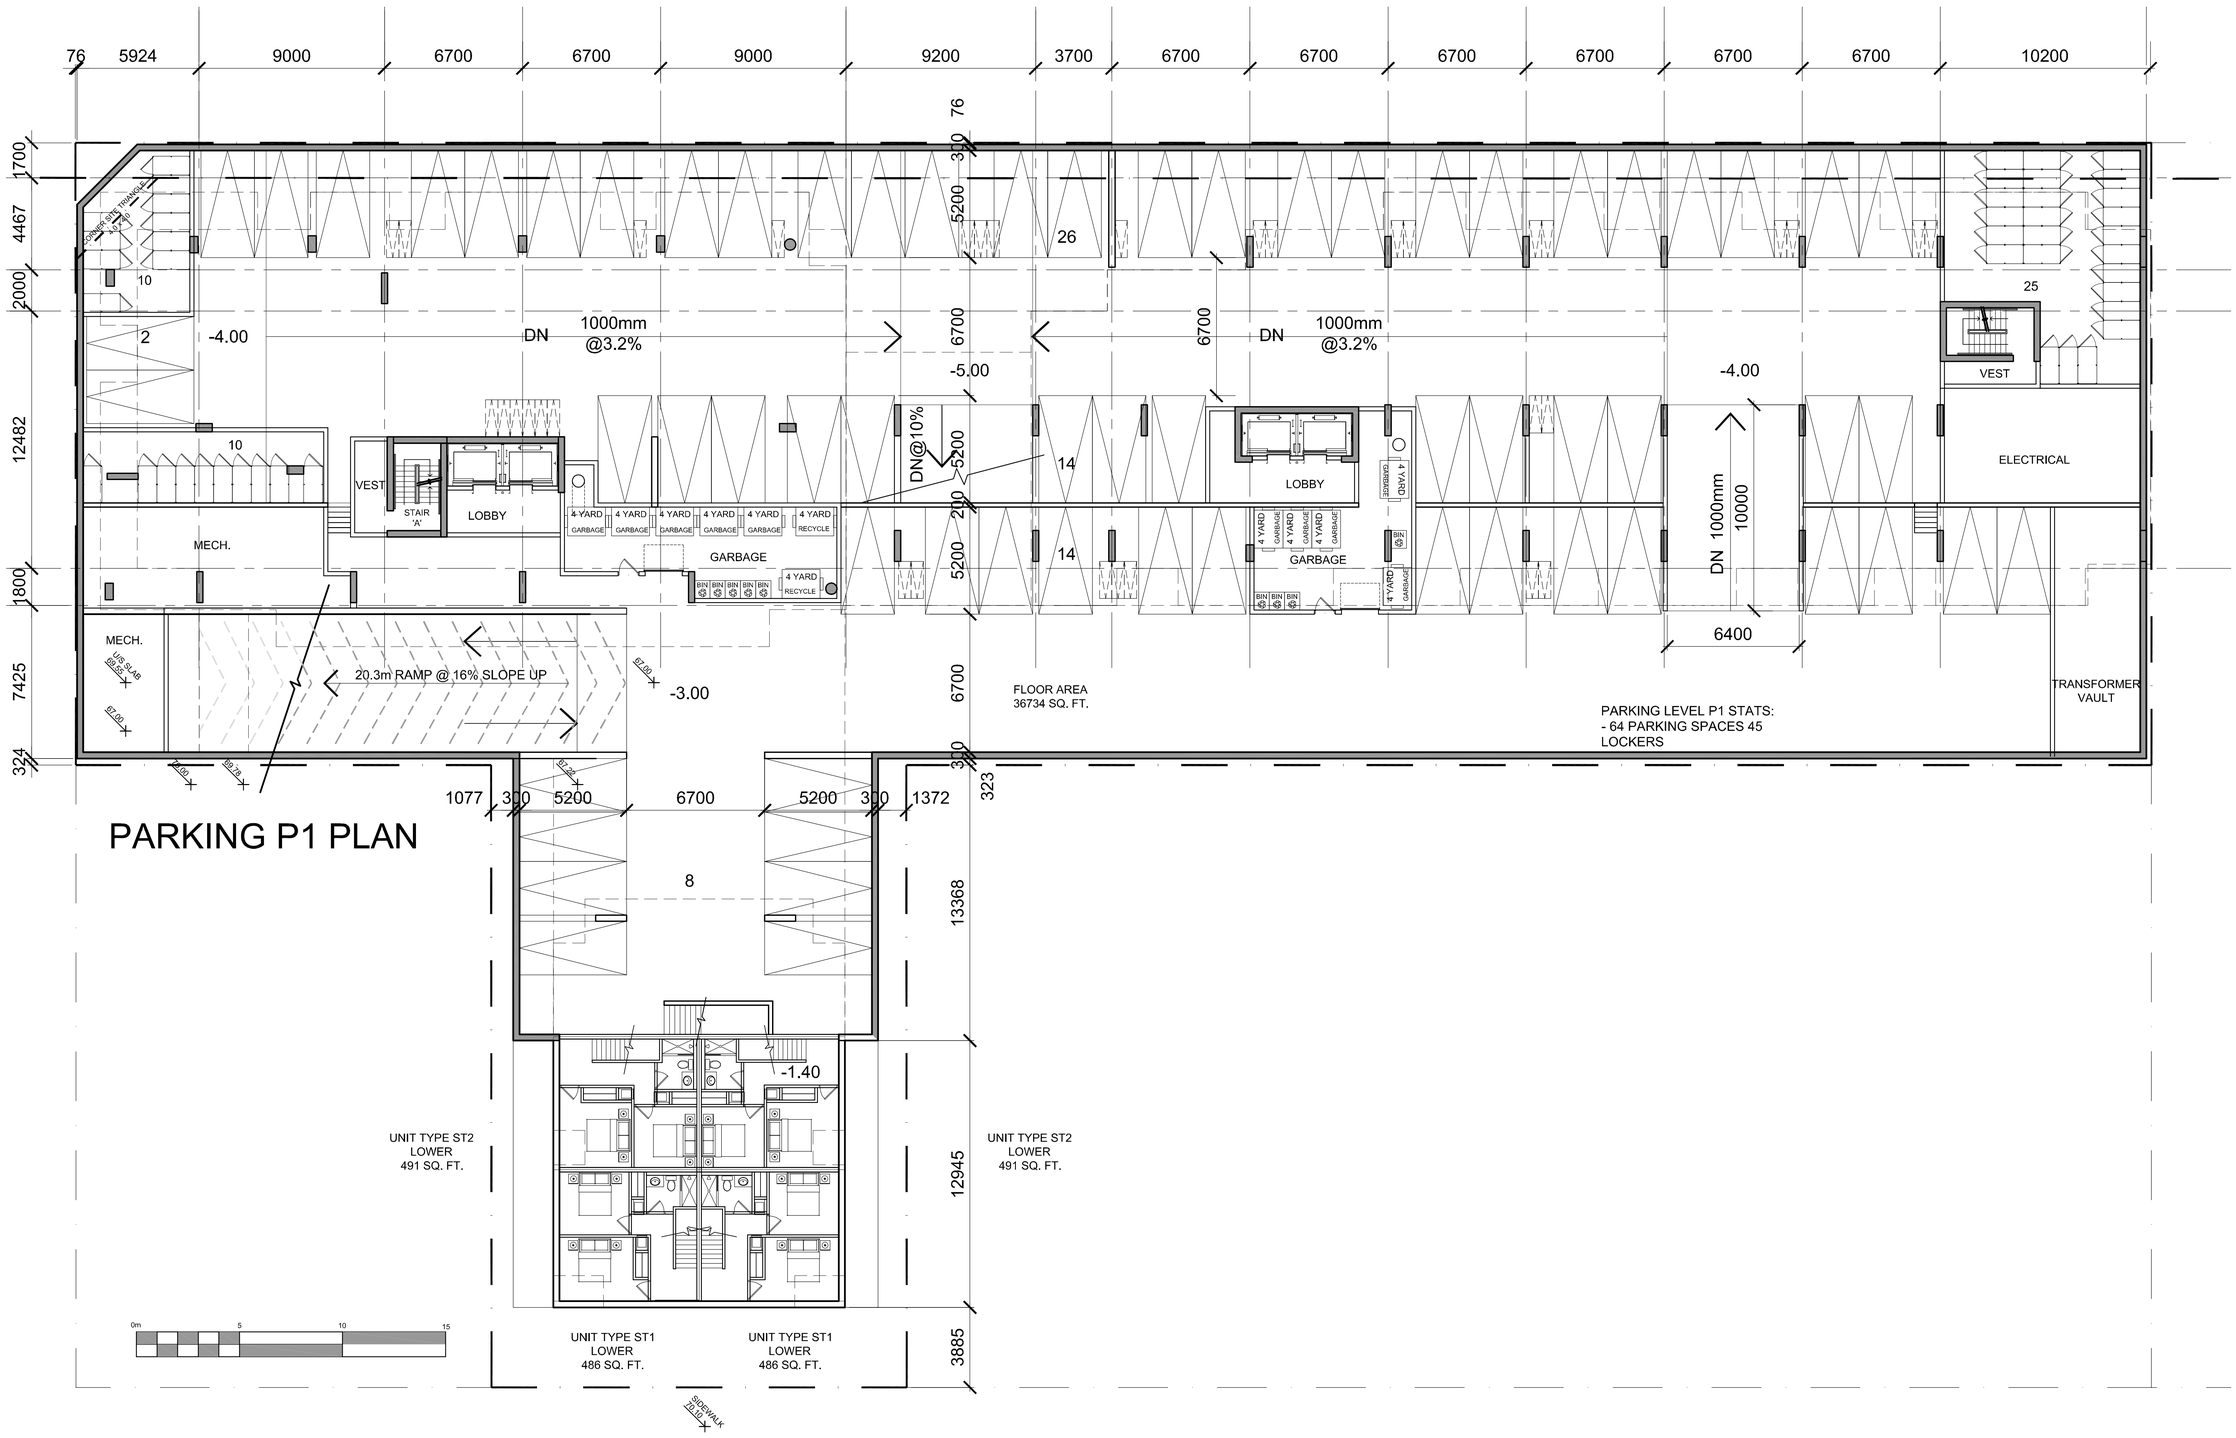

PARKING P1 PLAN

B1 FLOOR PLAN

RODERICKLAHEY ARCHITECT INC

ONTARIO ASSOCIATION of ARCHITECTS
RODERICK J. LAHEY
LICENCE
4375

ZONING AMENDMENT

PLOT DATE: Thursday, March 07, 2013

560 RIDEAU STREET
OTTAWA ONTARIO

RICHCRAFT™ Group Of Companies