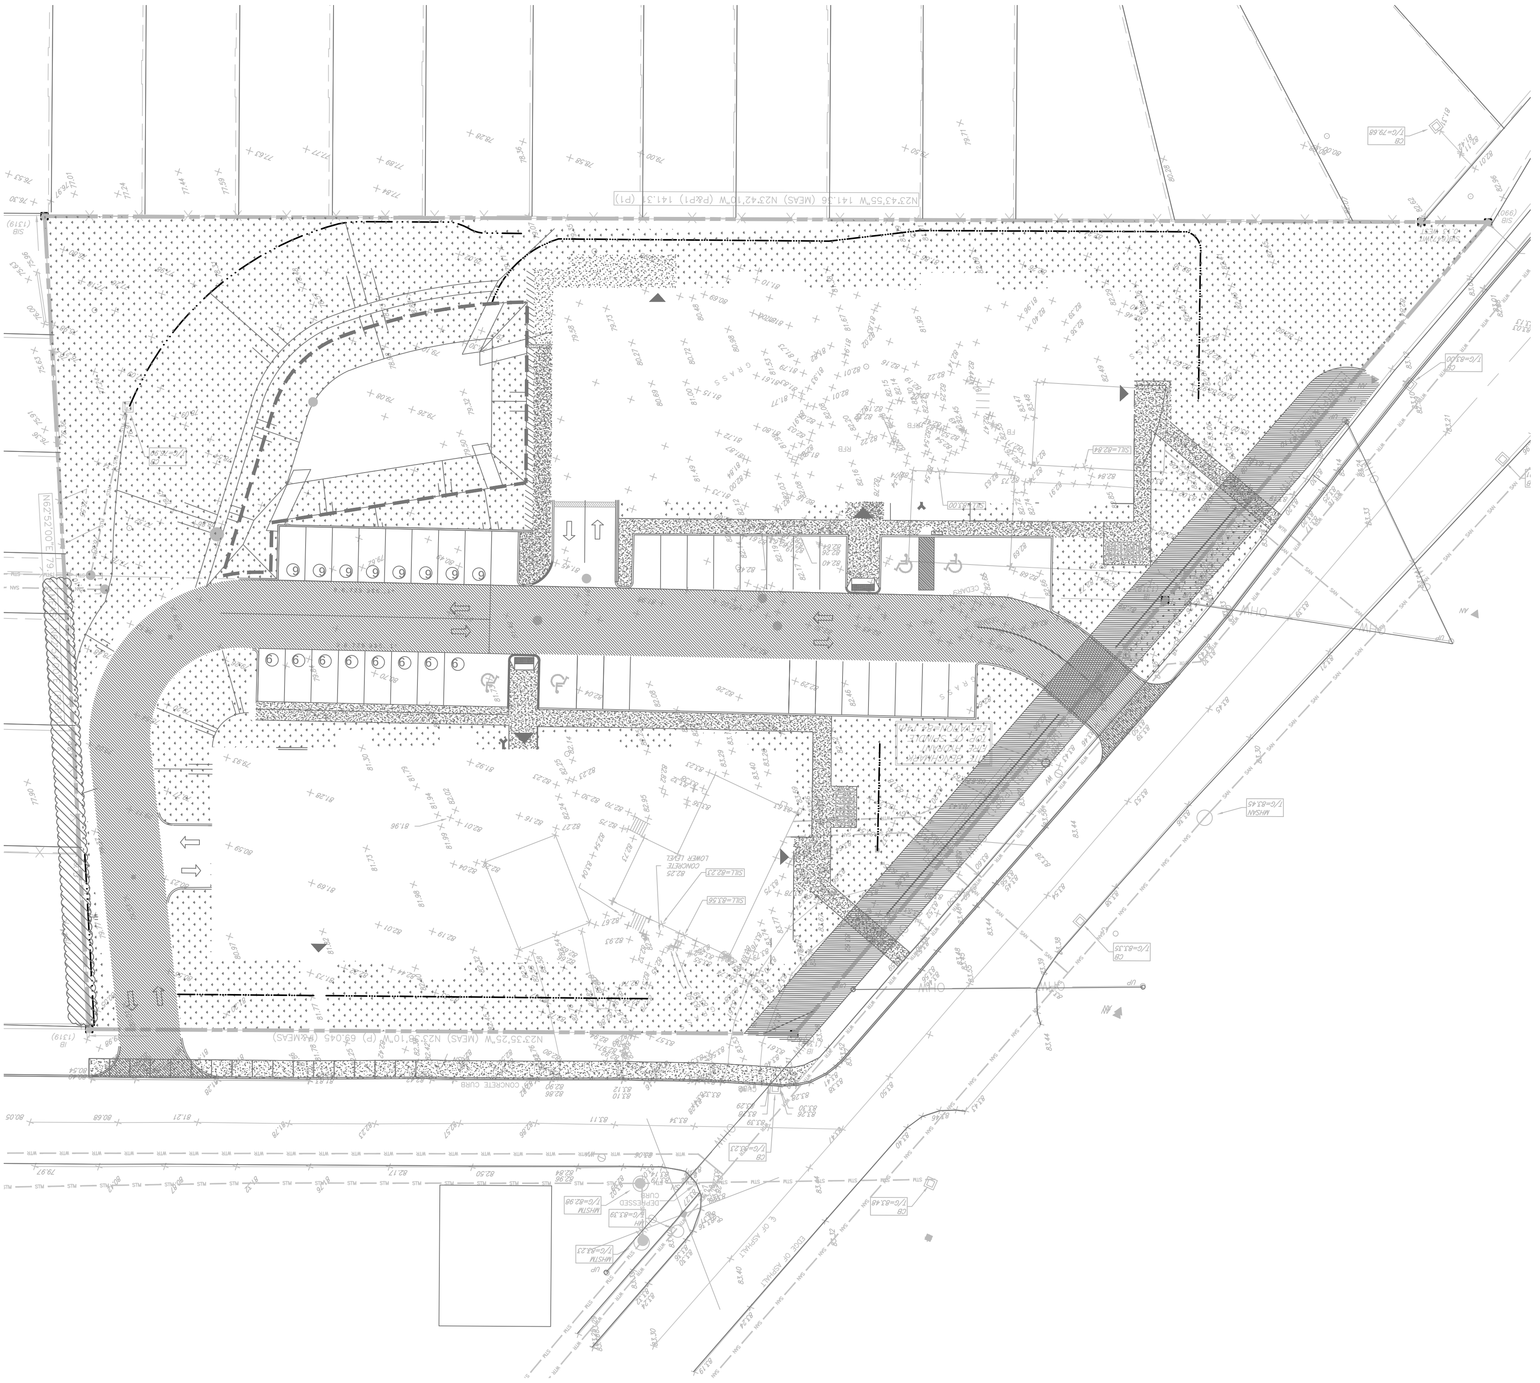
N27°43'55"W 141.36 (MEAS) N27°42'10"W (P&P1) 141.31' (P1)
N27°35'25"W (MEAS) N27°36'10"W (P) 65.04S (P&P-MEAS)
CONCRETE CURB
CONCRETE LOWER LEVEL
DEPRESSED CURB
EDGE OF ASPHALT
