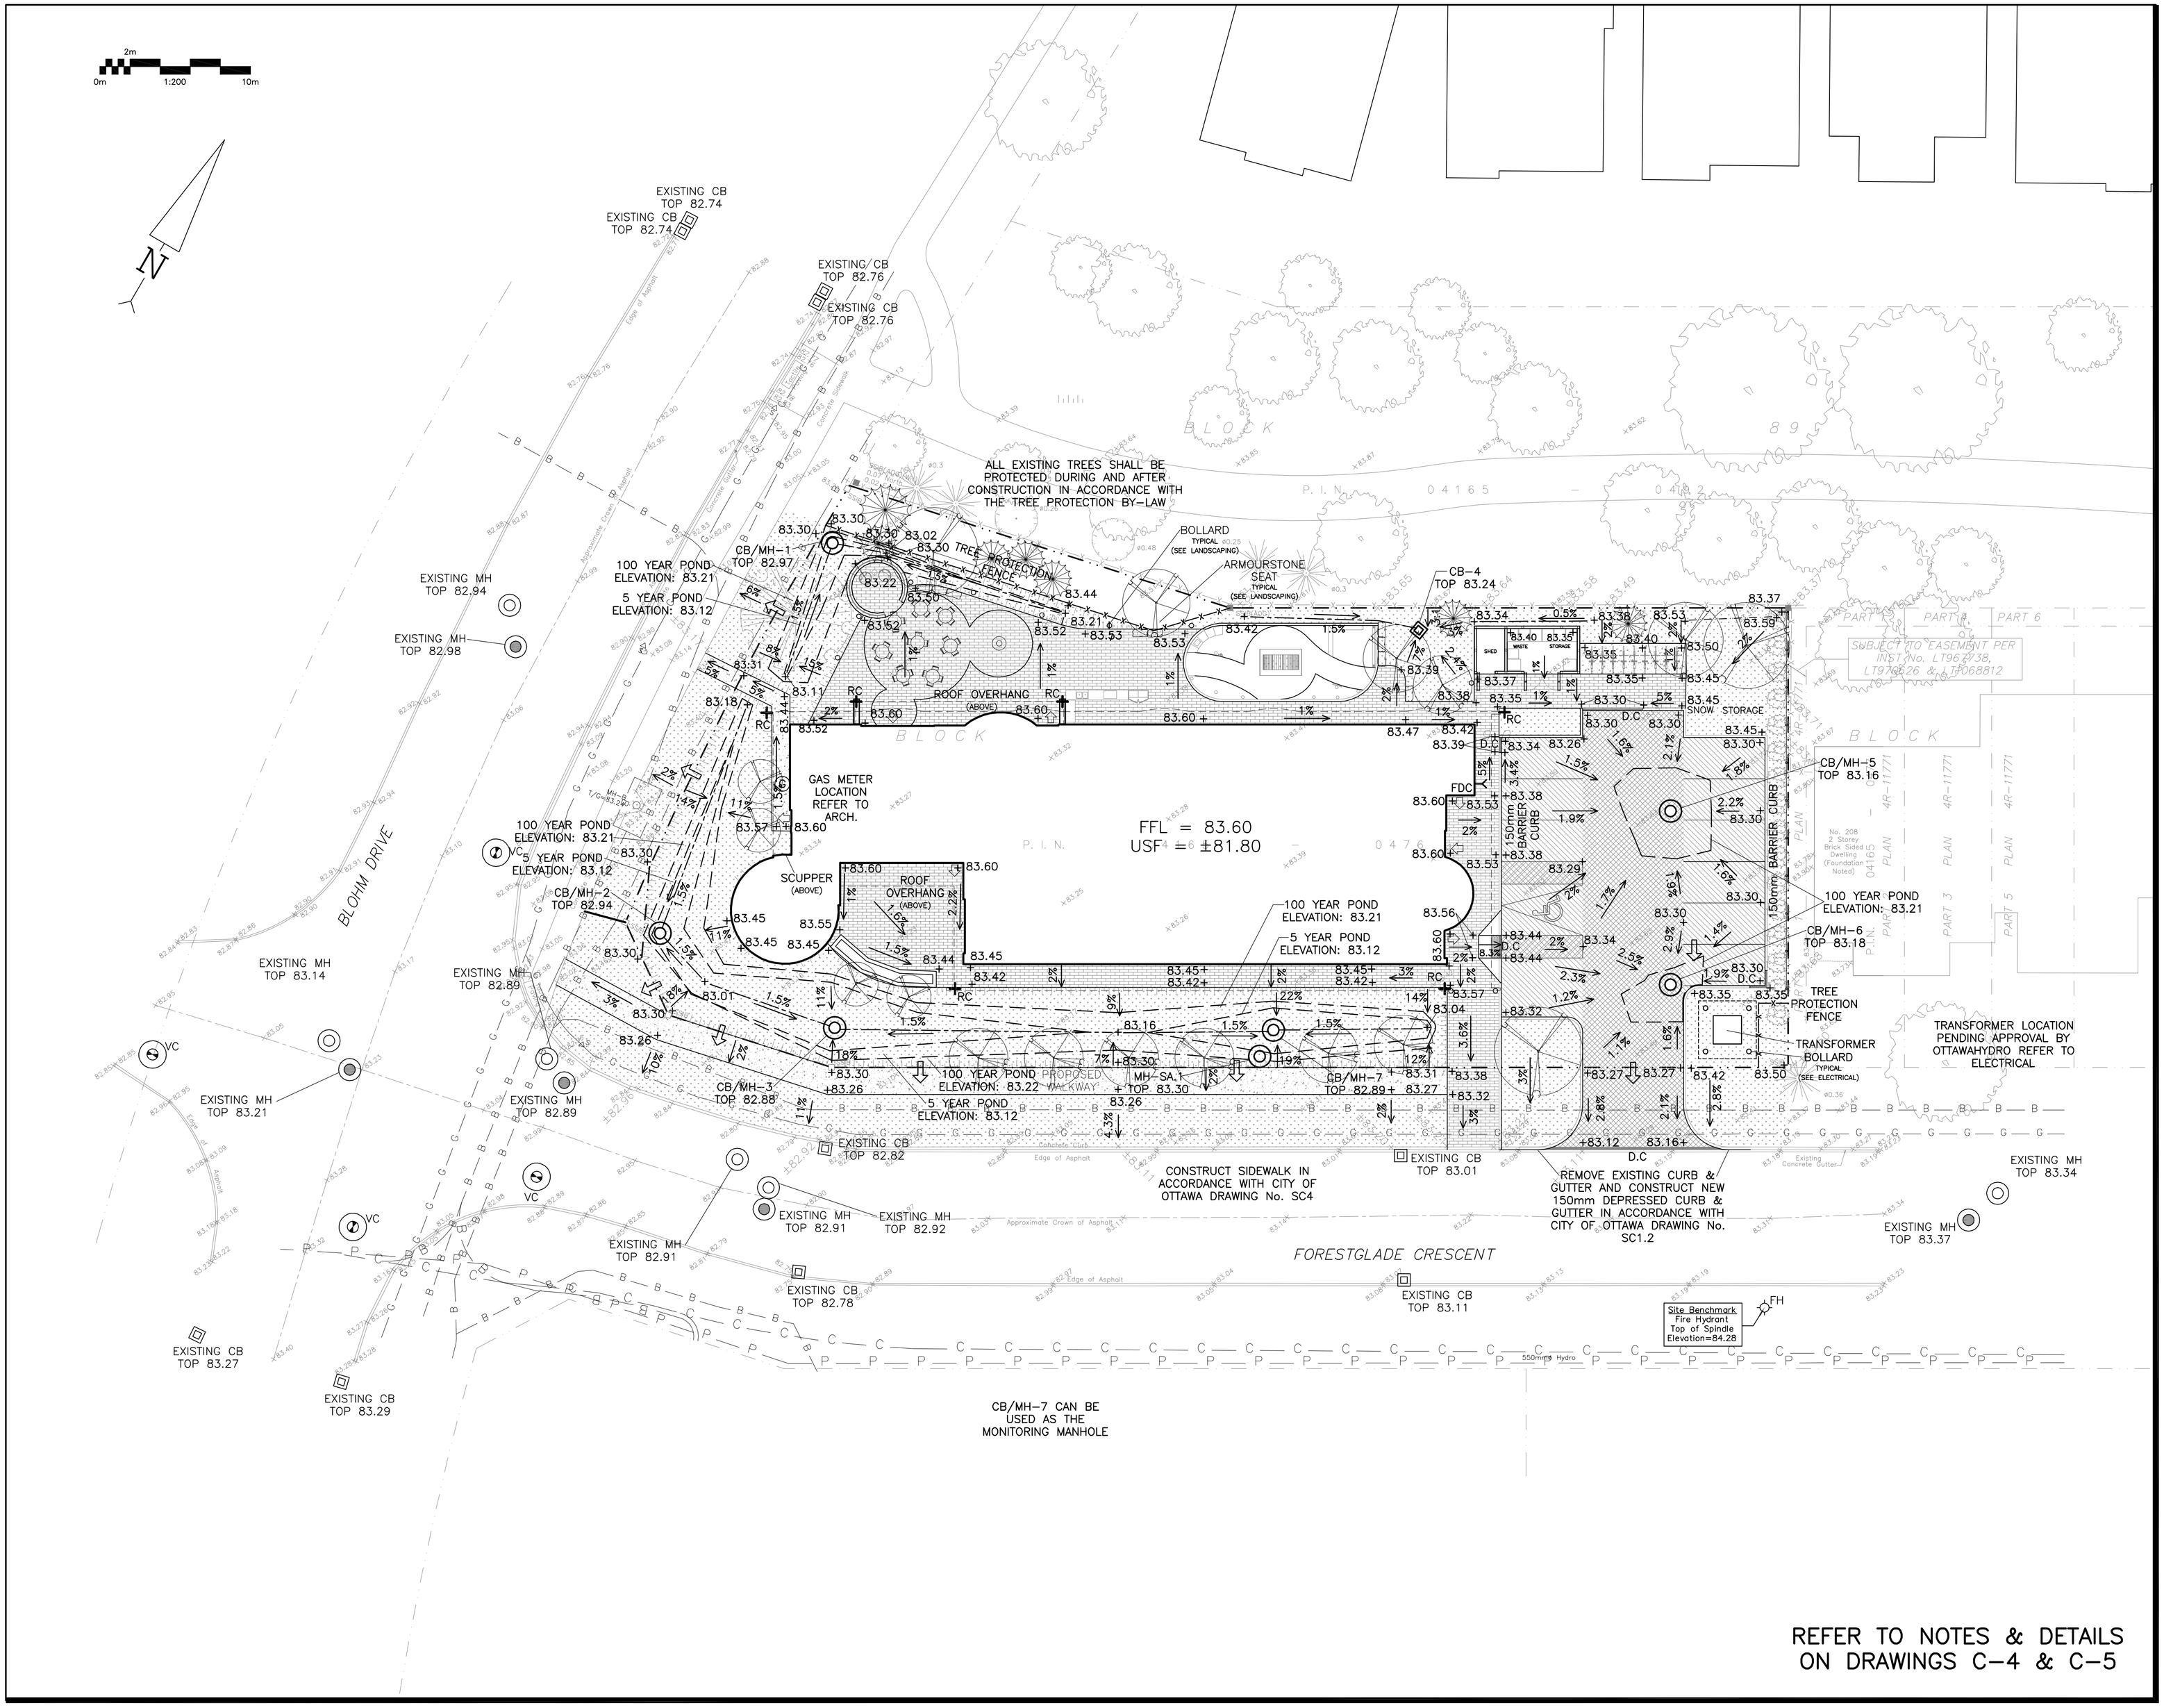

REFER TO NOTES & DETAILS ON DRAWINGS C-4 & C-5

LEGEND

FFL	FIRST FLOOR ELEVATION
USF	UNDERSIDE OF FOOTING
	PROPERTY LINE
CB	CATCH BASIN
MH	STORM MANHOLE
CB/MH	CATCH BASIN/MANHOLE
MH	SANITARY MANHOLE
VC	VALVE CHAMBER
DS	DOWNSPOUT
RC	RAINCHAIN
FDC	FIRE DEPARTMENT CONNECTION
x99.99	EXISTING GRADE ELEVATION
+99.99	PROPOSED GRADE ELEVATION
2%	PROPOSED SLOPE OF GRADE
	EMERGENCY OVERLAND FLOW
T.O.S	TOP OF SLOPE
	CENTERLINE OF SWALE
	150mm BARRIER CURB
D.C	DEPRESSED CURB
	LIGHT-DUTY PAVEMENT
	HEAVY-DUTY PAVEMENT
	CONCRETE
	LANDSCAPE
	TERRACING

KEY PLAN

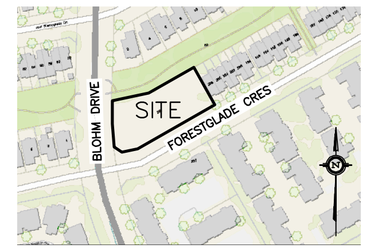

No.	DATE	REVISION
5	MAY 7-25	RE-ISSUED FOR SITE PLAN CONTROL
4	APR 4-25	ISSUED FOR SITE PLAN CONTROL
3	APR 2-25	ISSUED FOR COORDINATION
2	FEB 21-25	ISSUED FOR CLASS B COSTING
1	FEB 14-25	ISSUED FOR COORDINATION

D. B. GRAY ENGINEERING INC.
Stormwater Management · Grading & Drainage · Storm & Sanitary Sewers · Watermains
700 Long Point Circle 613-425-8044
Ottawa, Ontario d.gray@dbgrayengineering.com

Project
PROPOSED 3-STOREY OAC WOMEN'S SHELTER
250 FORESTGLADE CRESCENT
OTTAWA, ONTARIO

Drawing Title
GRADING PLAN

Engineer's Seal
LICENSED PROFESSIONAL ENGINEER
D.B. GRAY
17016502
MAY 7-25
PROVINCE OF ONTARIO
NOT VALID UNLESS SIGNED & DATED

Drawn	D.B.G
H. Scale	1:200
V. Scale	
Date	FEB 14-25
Job No.	24053

Drawing No.
C-2
of 7