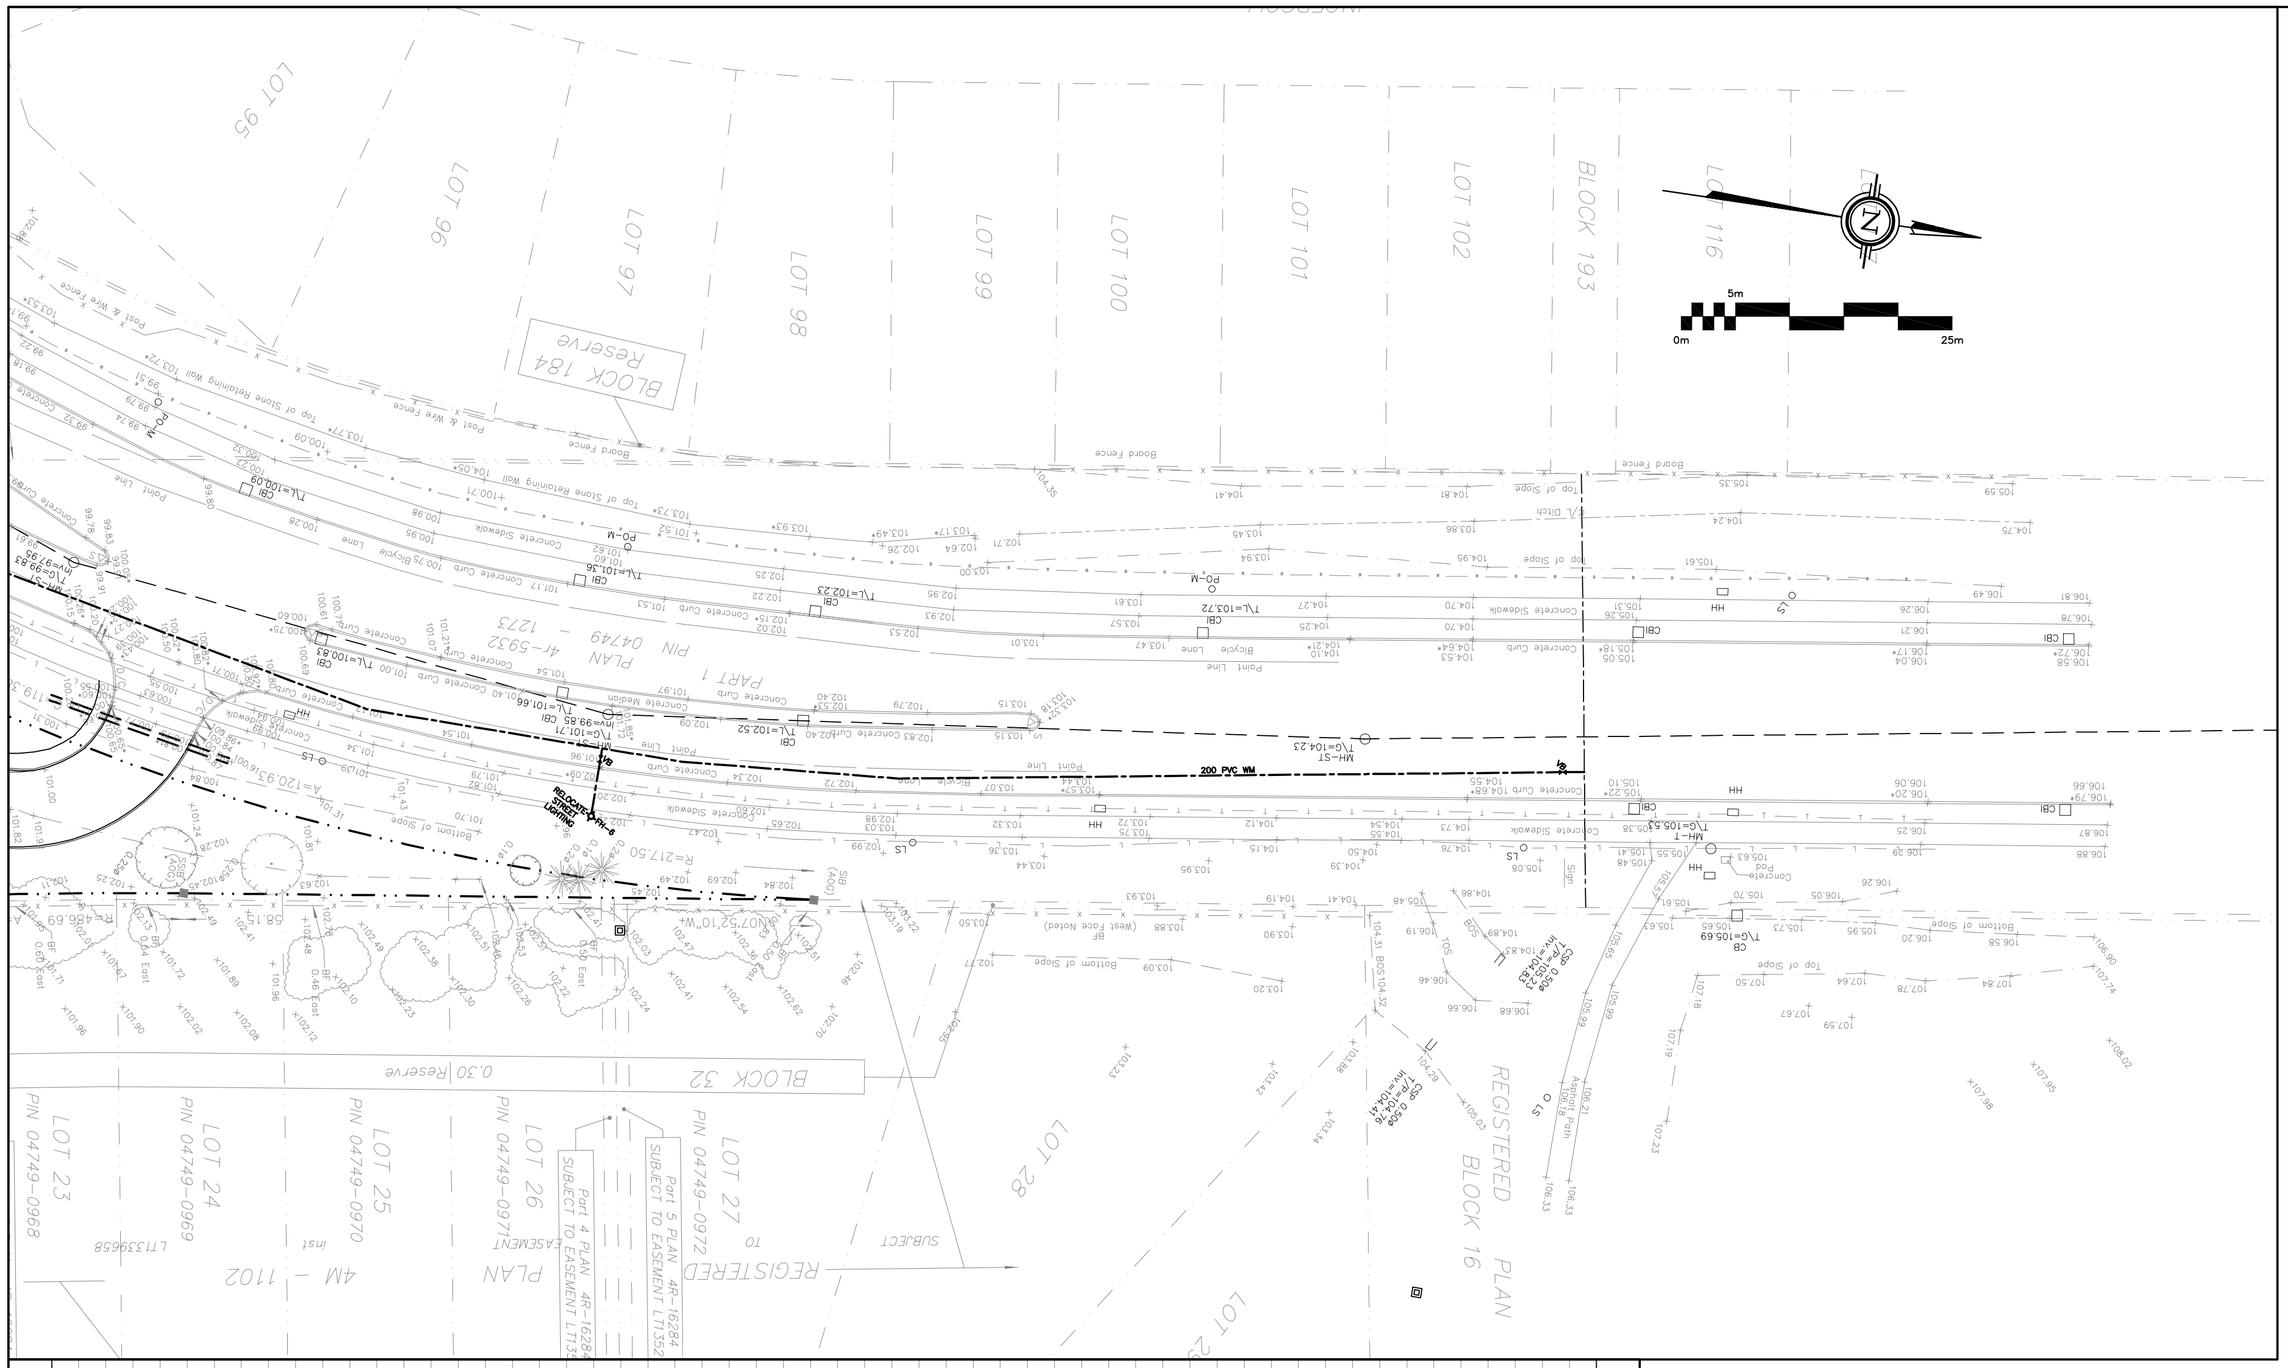
LOT 95
LOT 96
LOT 97
LOT 98
LOT 99
LOT 100
LOT 101
LOT 102
BLOCK 193
BLOCK 184 Reserve
N
5m
0m
25m
Board Fence
Top of Slope
Bottom of Slope
Ditch
Concrete Sidewalk
Concrete Curb
Bicycle Lane
Paint Line
CB
HH
LS
200 PVC WM
Top of Stone Retaining Wall
Post & Wire Fence
Asphalt Path
Concrete Pad
Bottom of Slope (West Face Noted)
