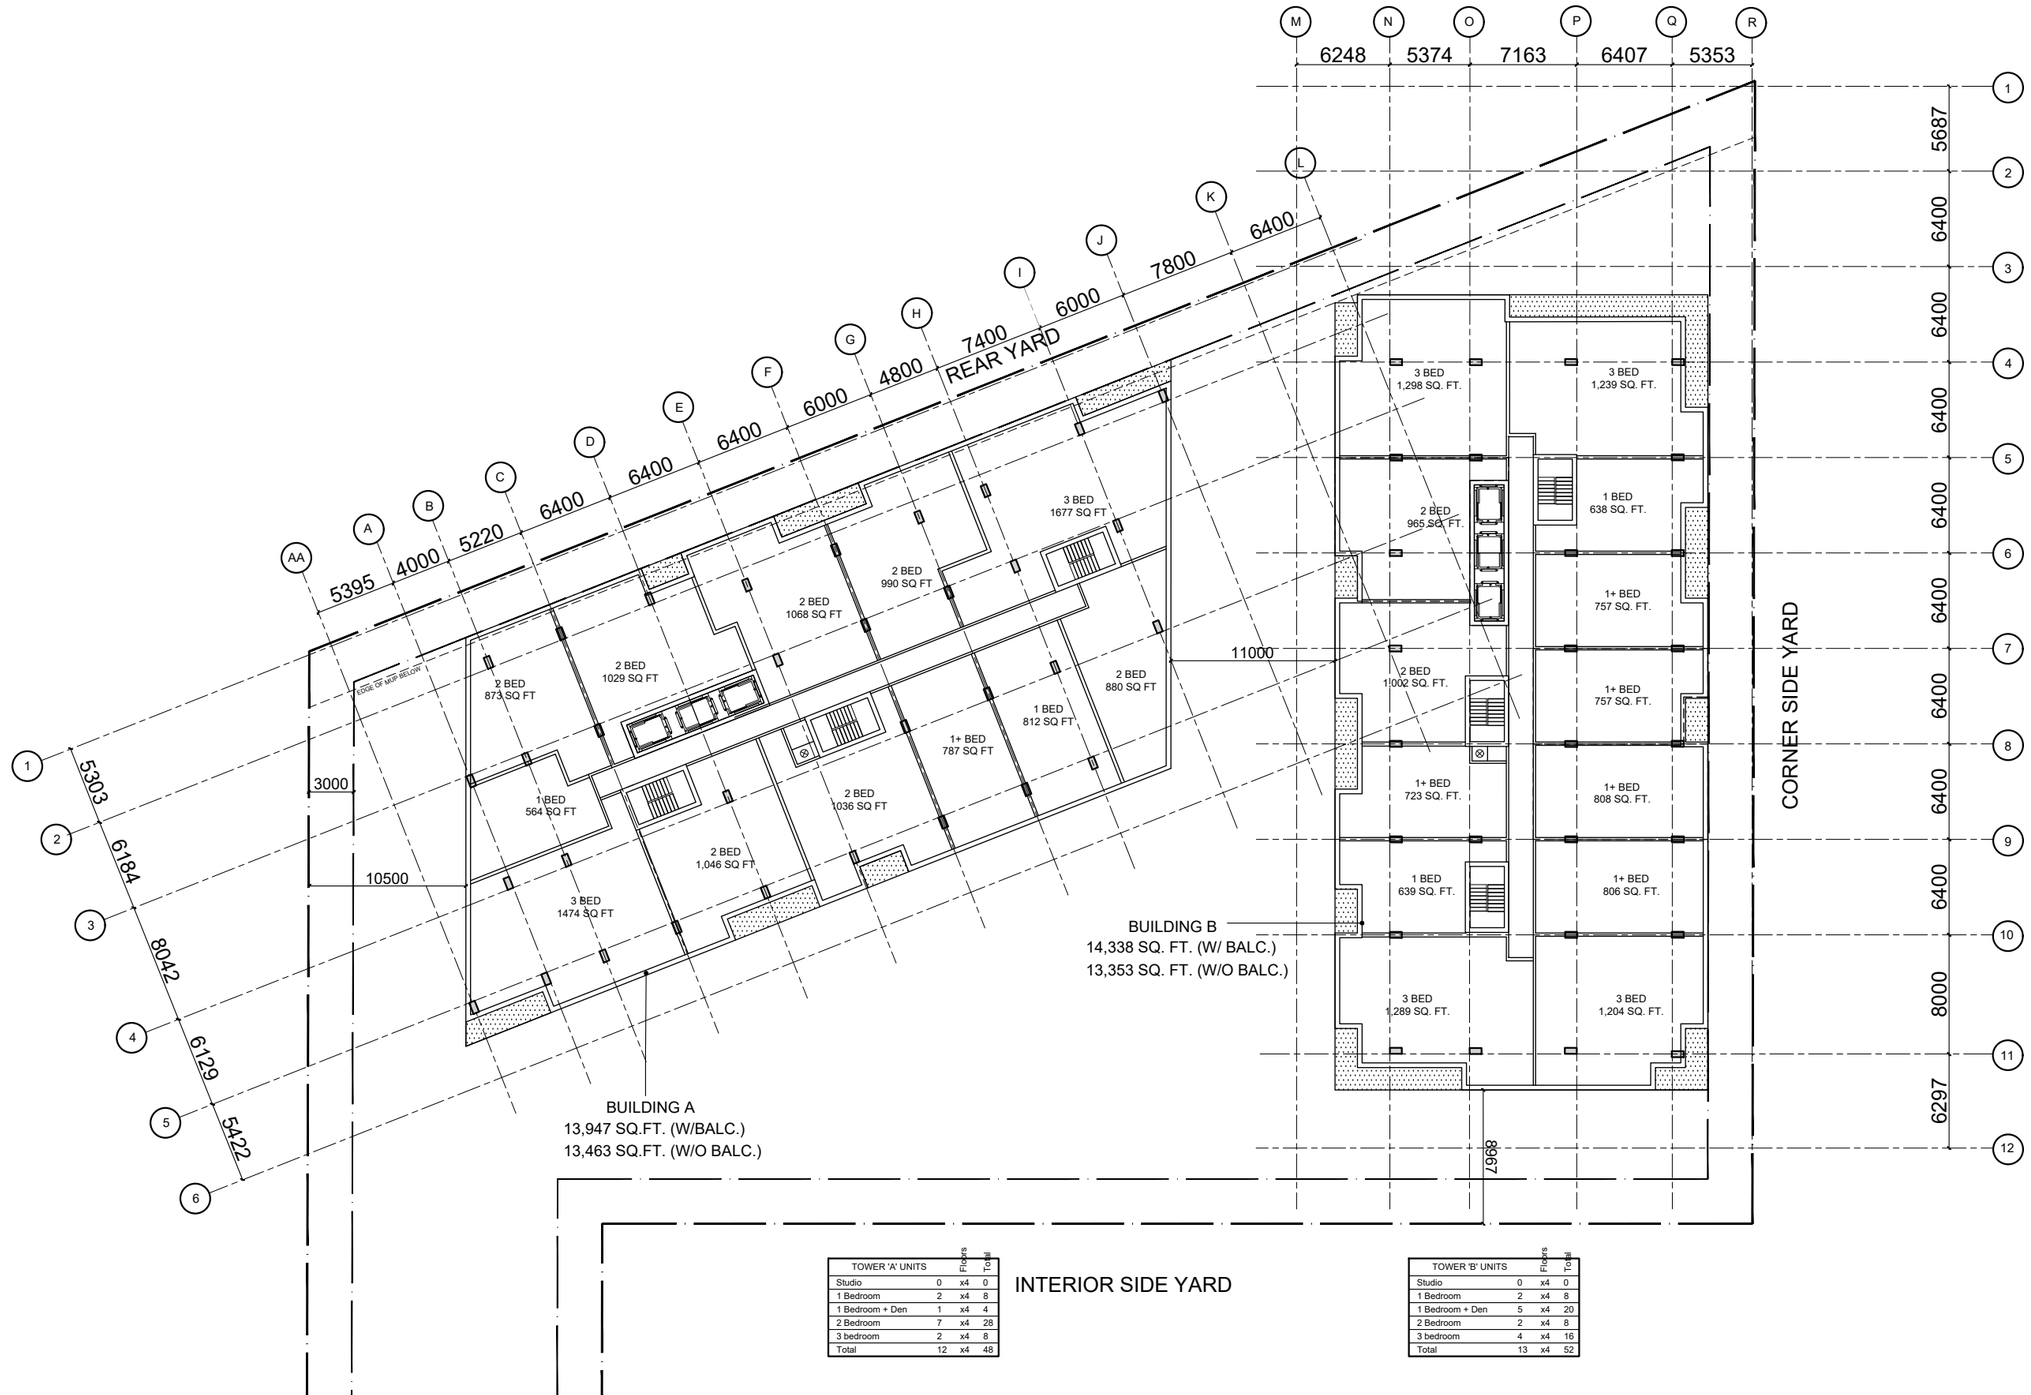

TOWER 'A' UNITS		Floors	Total
Studio	0	x4	0
1 Bedroom	2	x4	8
1 Bedroom + Den	1	x4	4
2 Bedroom	7	x4	28
3 bedroom	2	x4	8
Total	12	x4	48

TOWER 'B' UNITS		Floors	Total
Studio	0	x4	0
1 Bedroom	2	x4	8
1 Bedroom + Den	5	x4	20
2 Bedroom	2	x4	8
3 bedroom	4	x4	16
Total	13	x4	52

ONTARIO ASSOCIATION OF ARCHITECTS
KEVIN M. REID
LICENCE
8667

rla/architecture

L3-6 PLAN

SCALE 1:400

PLOT DATE: February 16, 2026

GFA

BUILDING A: W/BALC: 13,947 SQ.FT. W/O BALC: 13,463 SQ.FT

BUILDING B: W/BALC: 14,338 SQ.FT. W/O BALC: 13,353 SQ.FT

75 Breezehill Ave.

OTTAWA, ONTARIO

SHEET #

5

PROJ. # 2113